




Scale: 1:50 @ A1

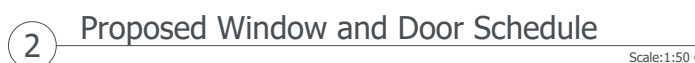

Scale: 1:50

[illegible]

P1	Planning	TVS	DM	16.03.26
Rev	Description	By	QA	DD.MM.YY

© This drawing and any design hereon is the copyright of Potter Raper and must not be reproduced without their written consent. All drawings remain the property of Potter Raper. Figured dimension only to be taken from this drawing. All dimensions to be checked on site. Please inform Potter Raper immediately of any discrepancies before work proceeds.

Client **Wates / Clarion**

Project Name
Capital Works 2026 / 27

Project Location

277 & 279 High Road, Haringey,
London, N15 4RR

Sheet Name

Existing and Proposed Window and Door Schedules

Project Status	Planning
----------------	----------

Drawing Nr.
12235-PR-HR_277-279-ZZ-DR-A-PL401

Scale	1:50 @ A1
-------	-----------



Duncan House
1A Burnhill Road
Beckenham
Kent
BR3 3LA
Tel: 020 8658 3538