


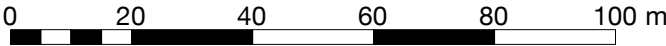

1 Site Plan
100 1:500




2 Location Plan
100 1:1250



Site Address:

**121 Muswell Hill Road,
Muswell Hill, London,
N10 3HS**

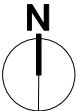

Reassemble

Client: Anca Zsifkov-Gavra
Project: Turntable Bakery
Date: 26/03/2026
Drawing Purpose: Information
Drawing Title: Site and Location Plans

Job Number: 371	Scale: As shown @ A3
Drawing Number: 100	Rev: /