


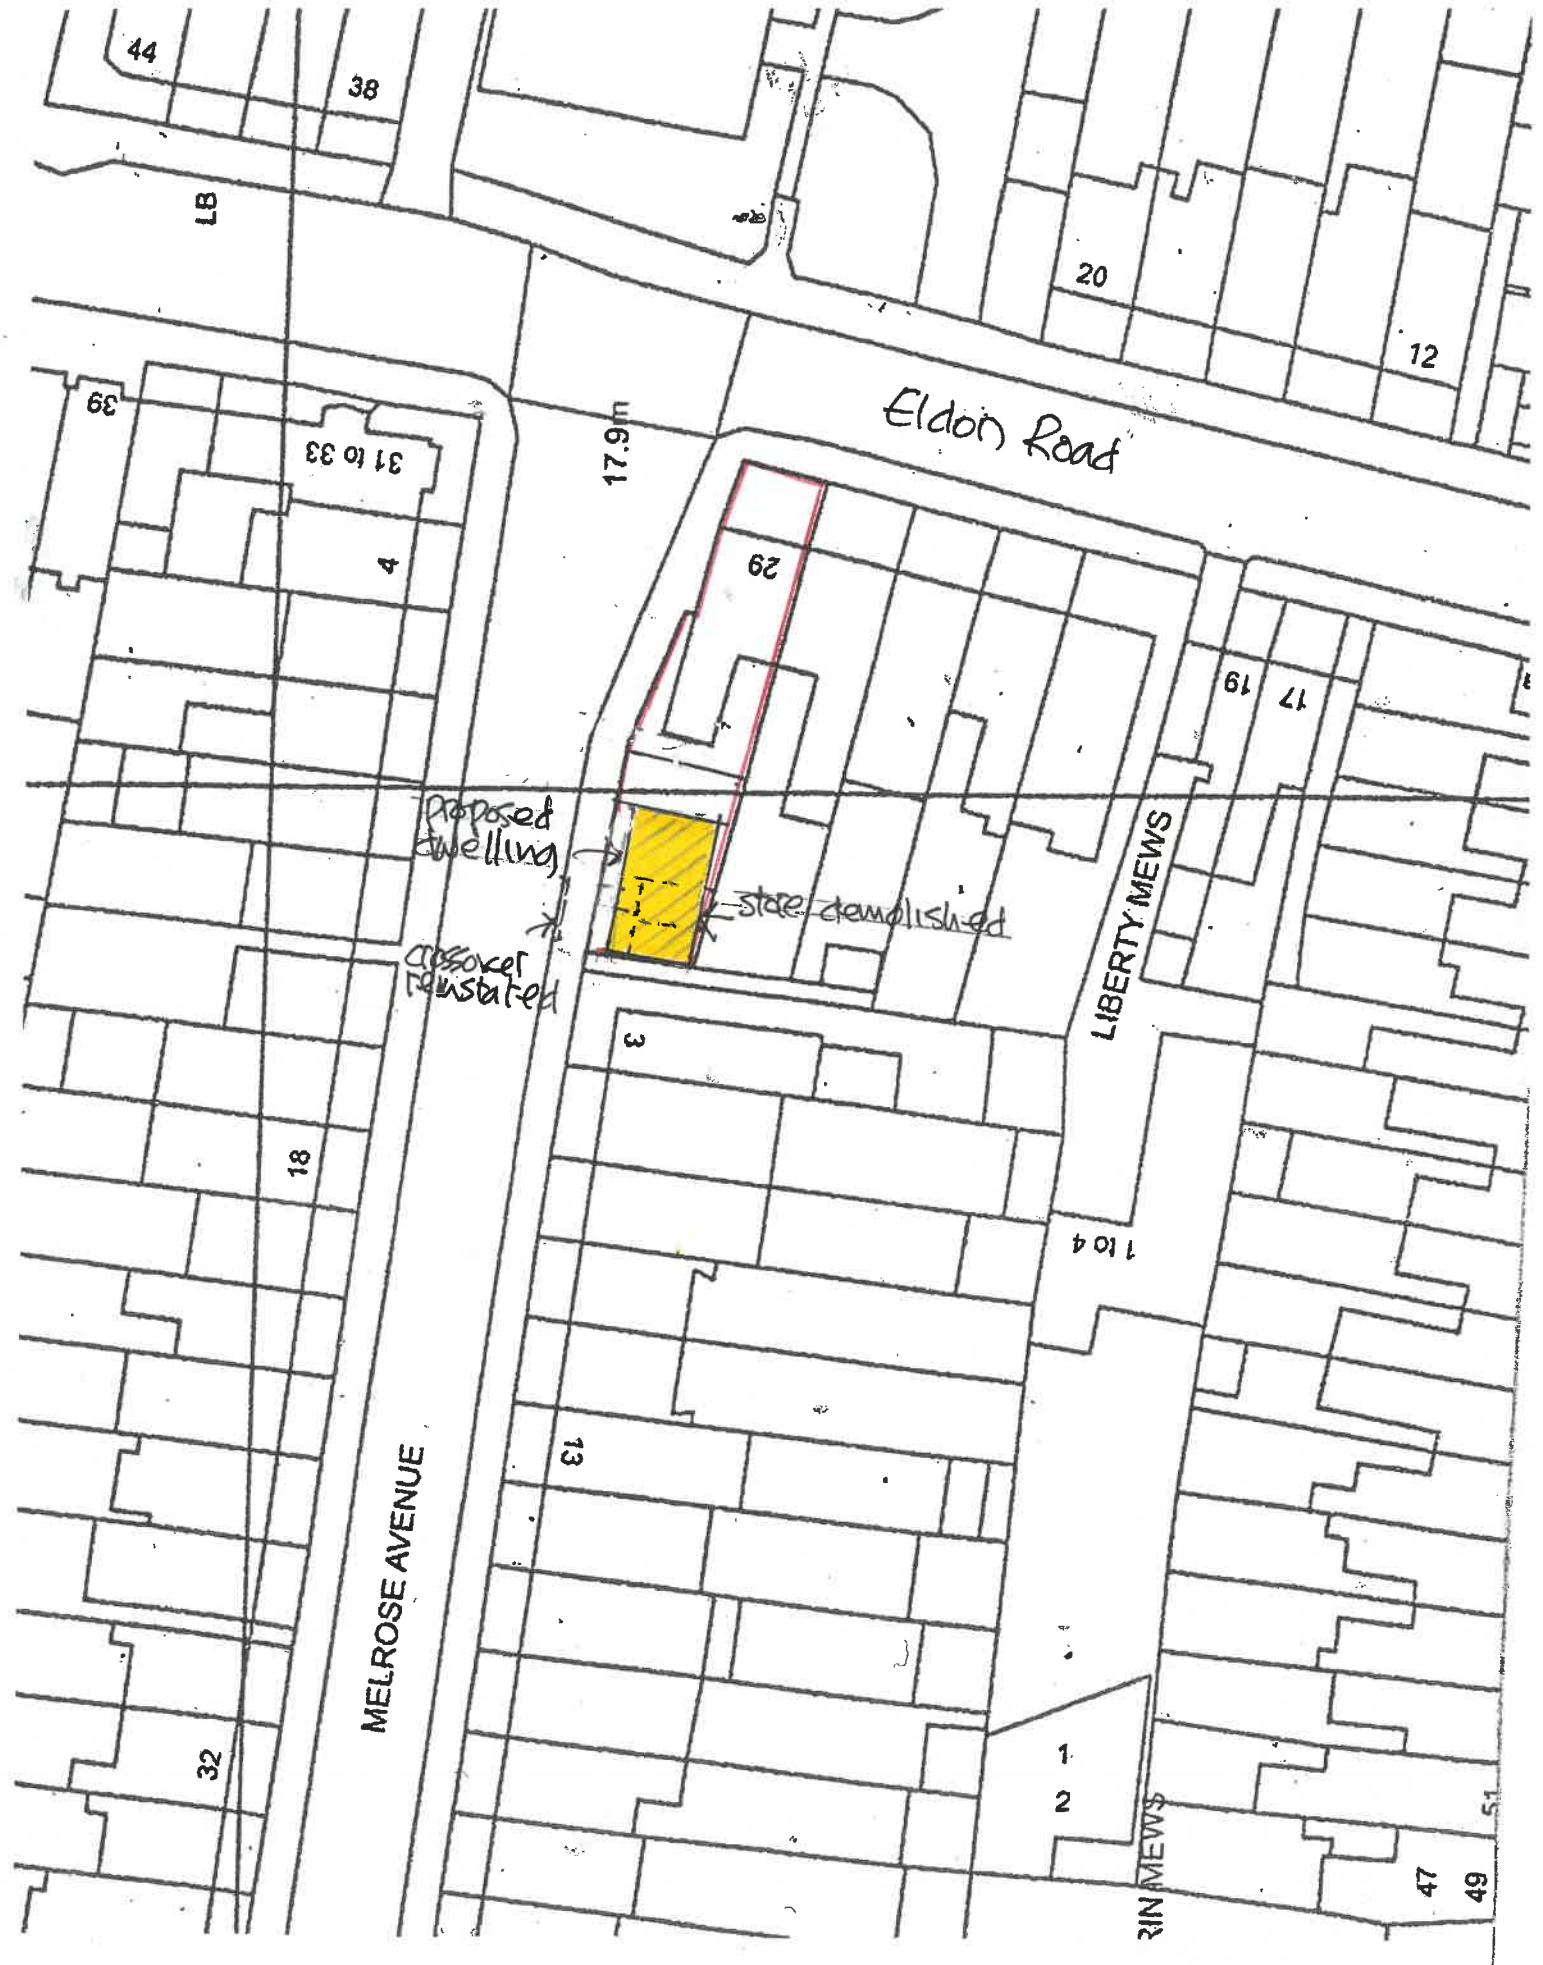

North ← 29 Eldon Road N22 SDX proposed site plan:
scale 1:500