


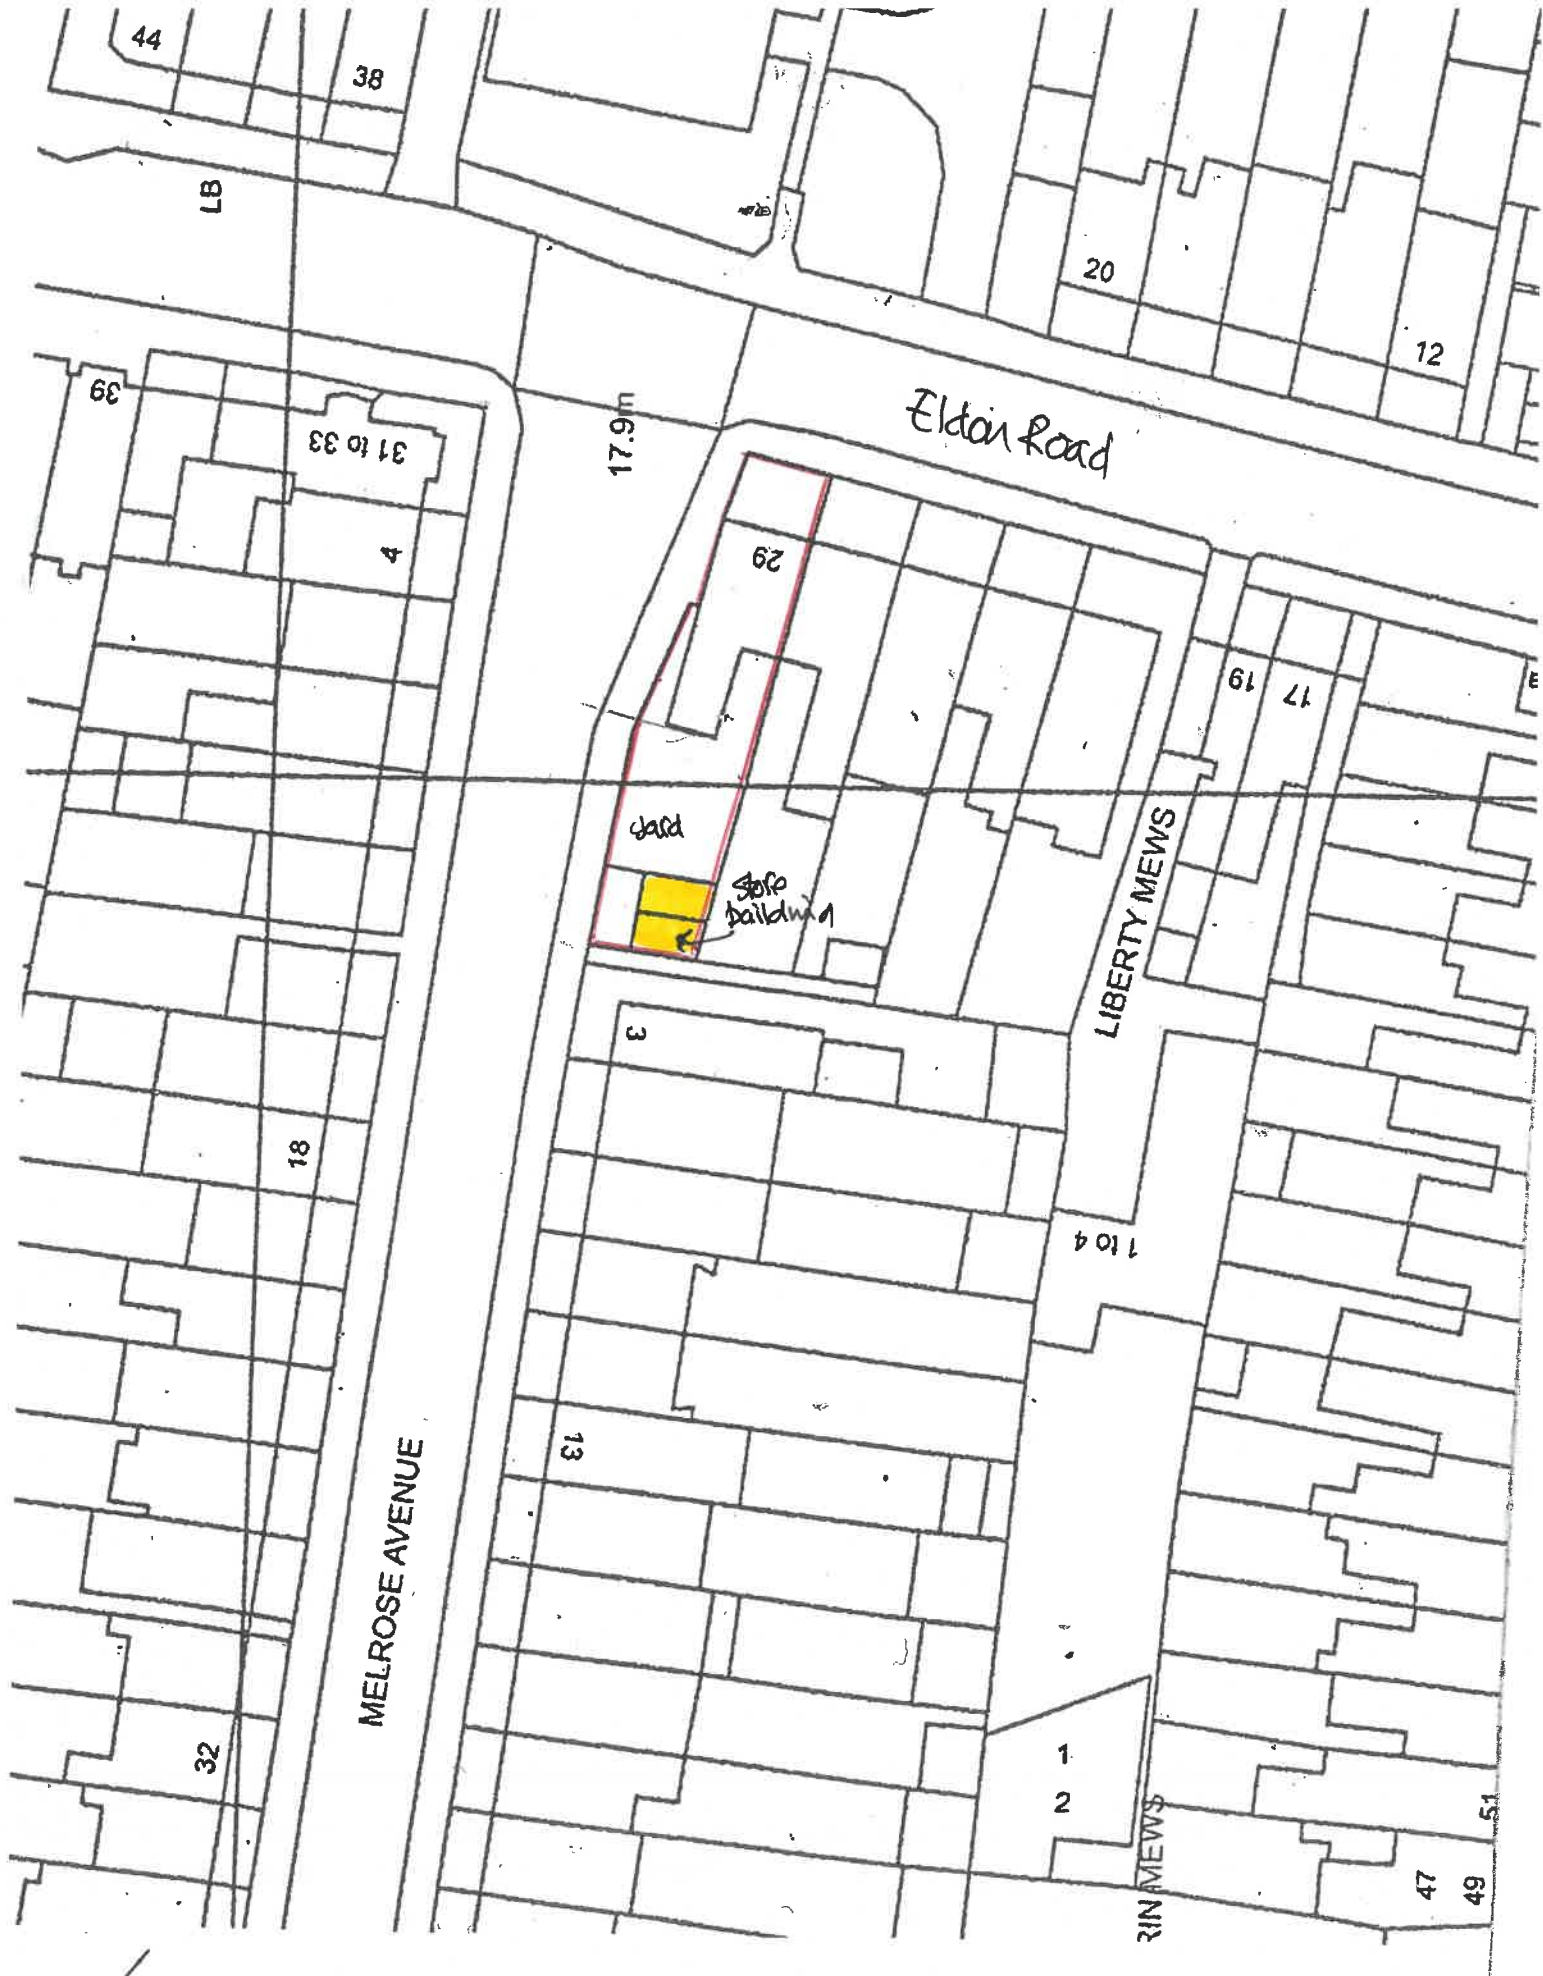

North.

29 Eldon Road N22 SDX

existing
site plan scale 1:500