



Site Plan - 5 Hartham Road, Tottenham, London, N17 6RZ

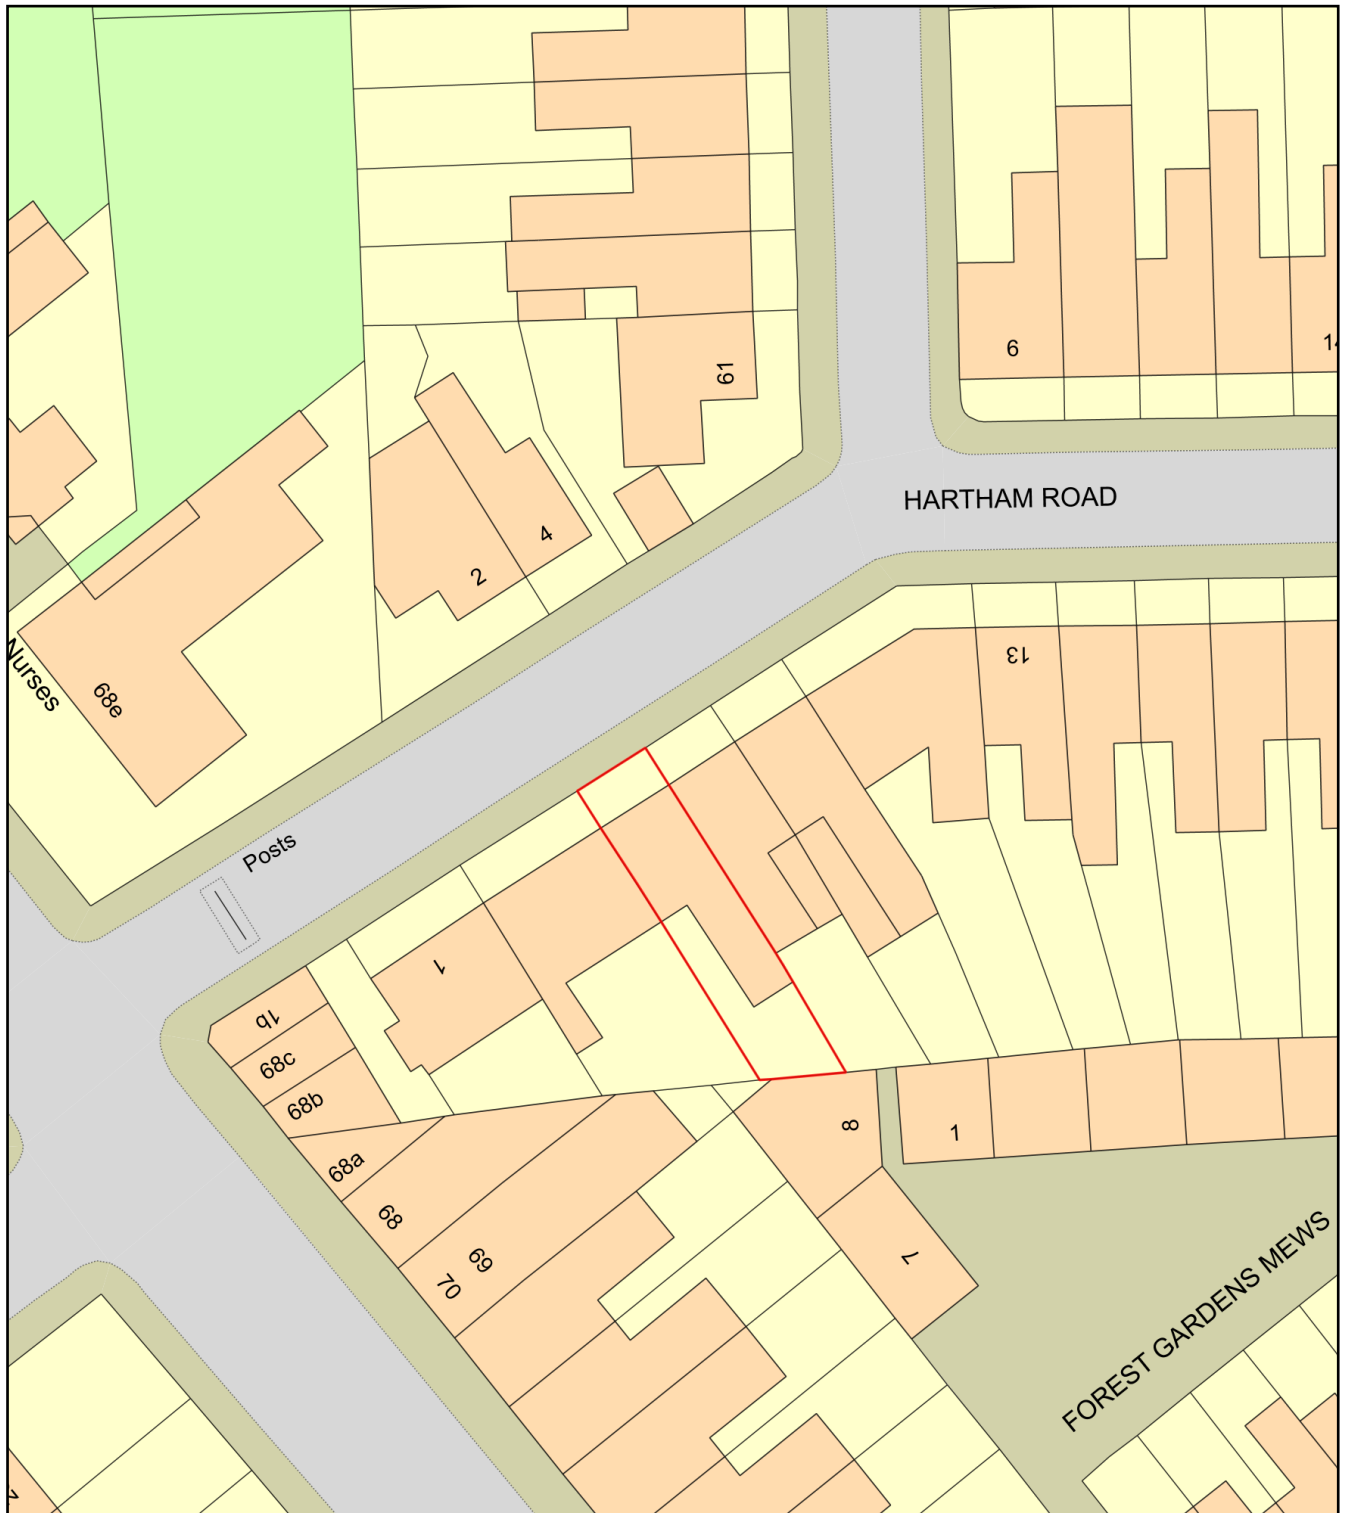

0 20
Metres

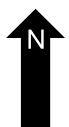

Plan Produced for: Wates/Clarion HG

Date Produced: 13 Apr 2026

Plan Reference Number: TQRQM26103171418379

Scale: 1:500 @ A4