



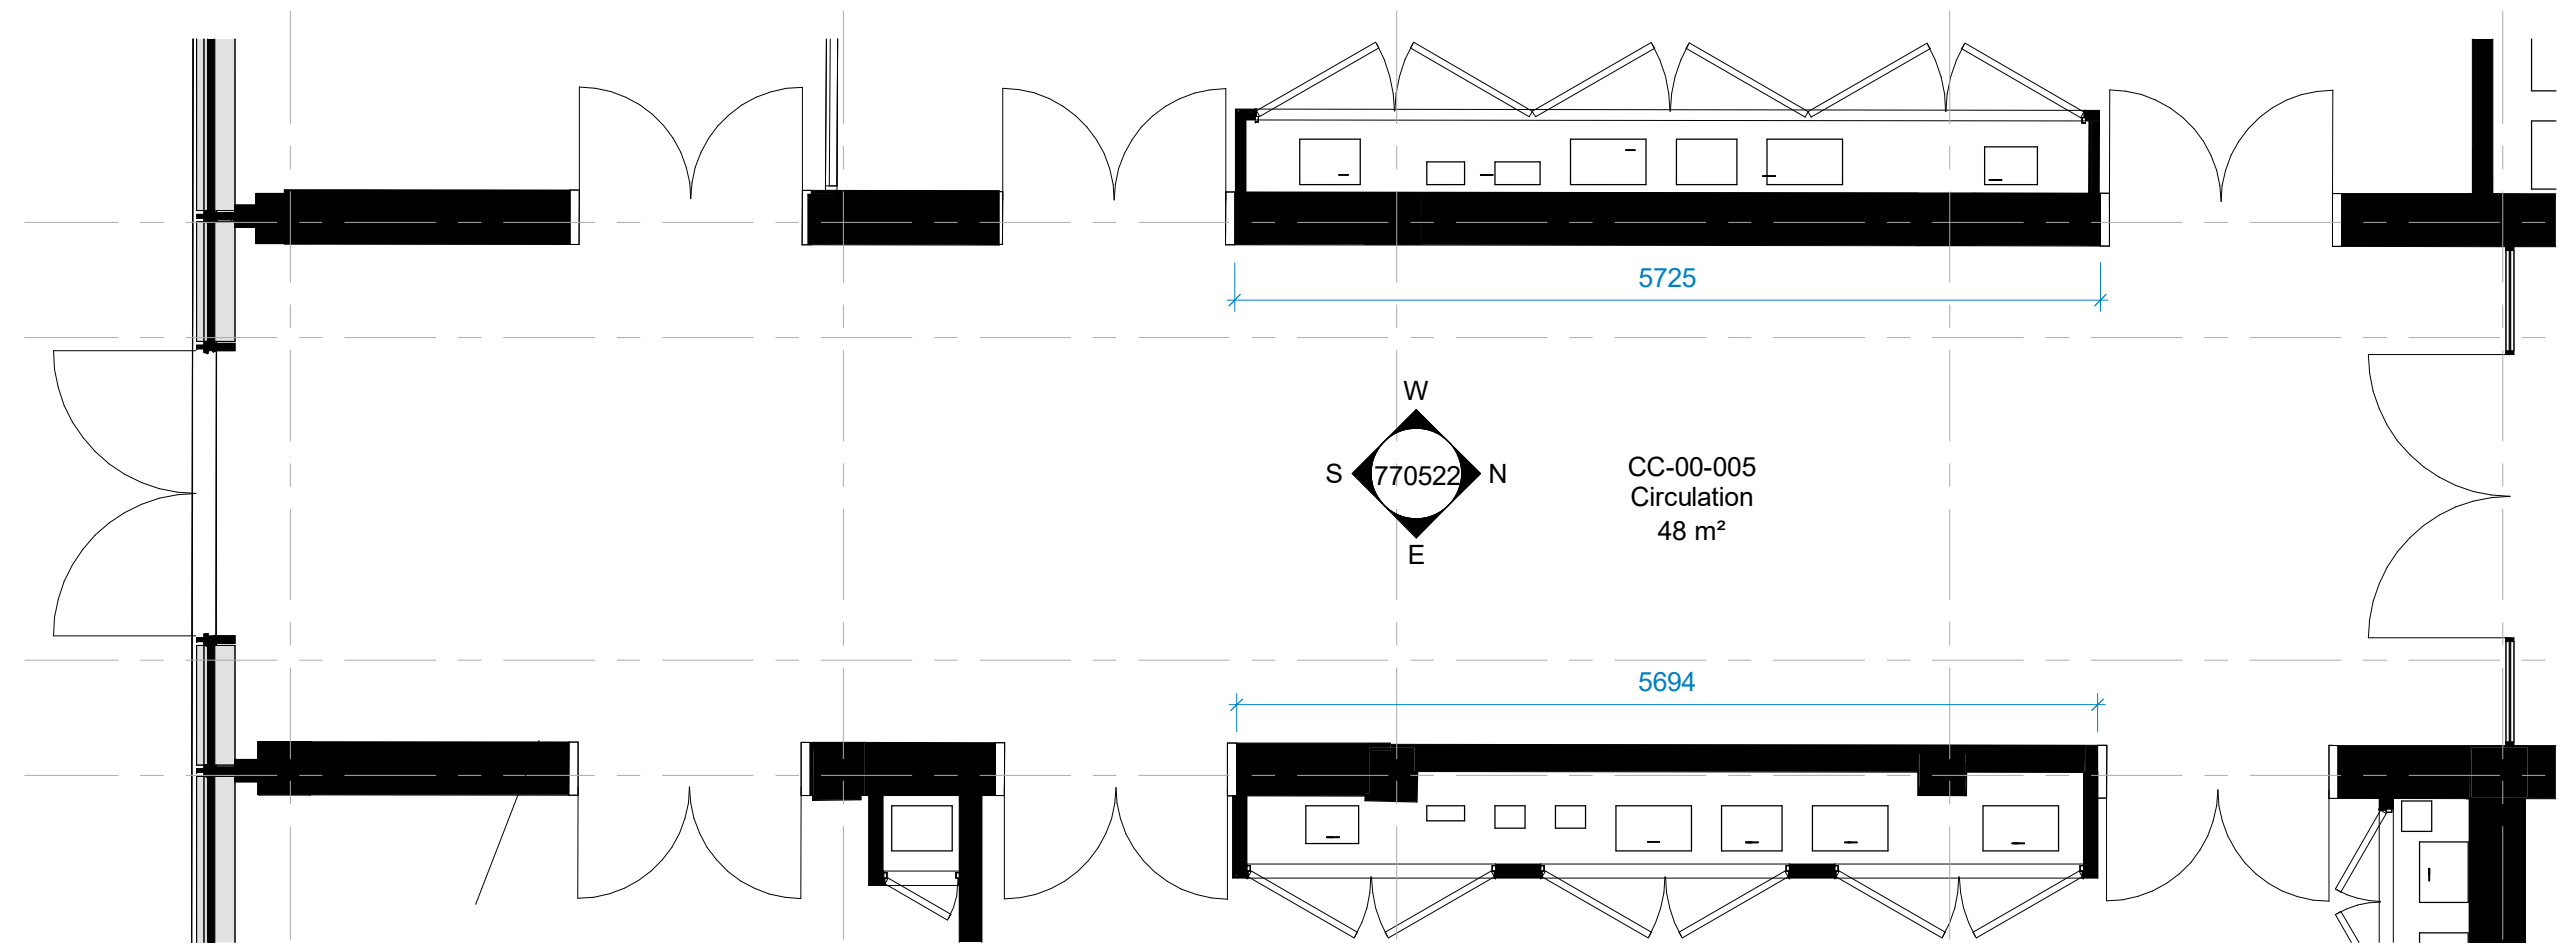

1 CC-00-005 - Circulation - Floor Plan

1 : 50

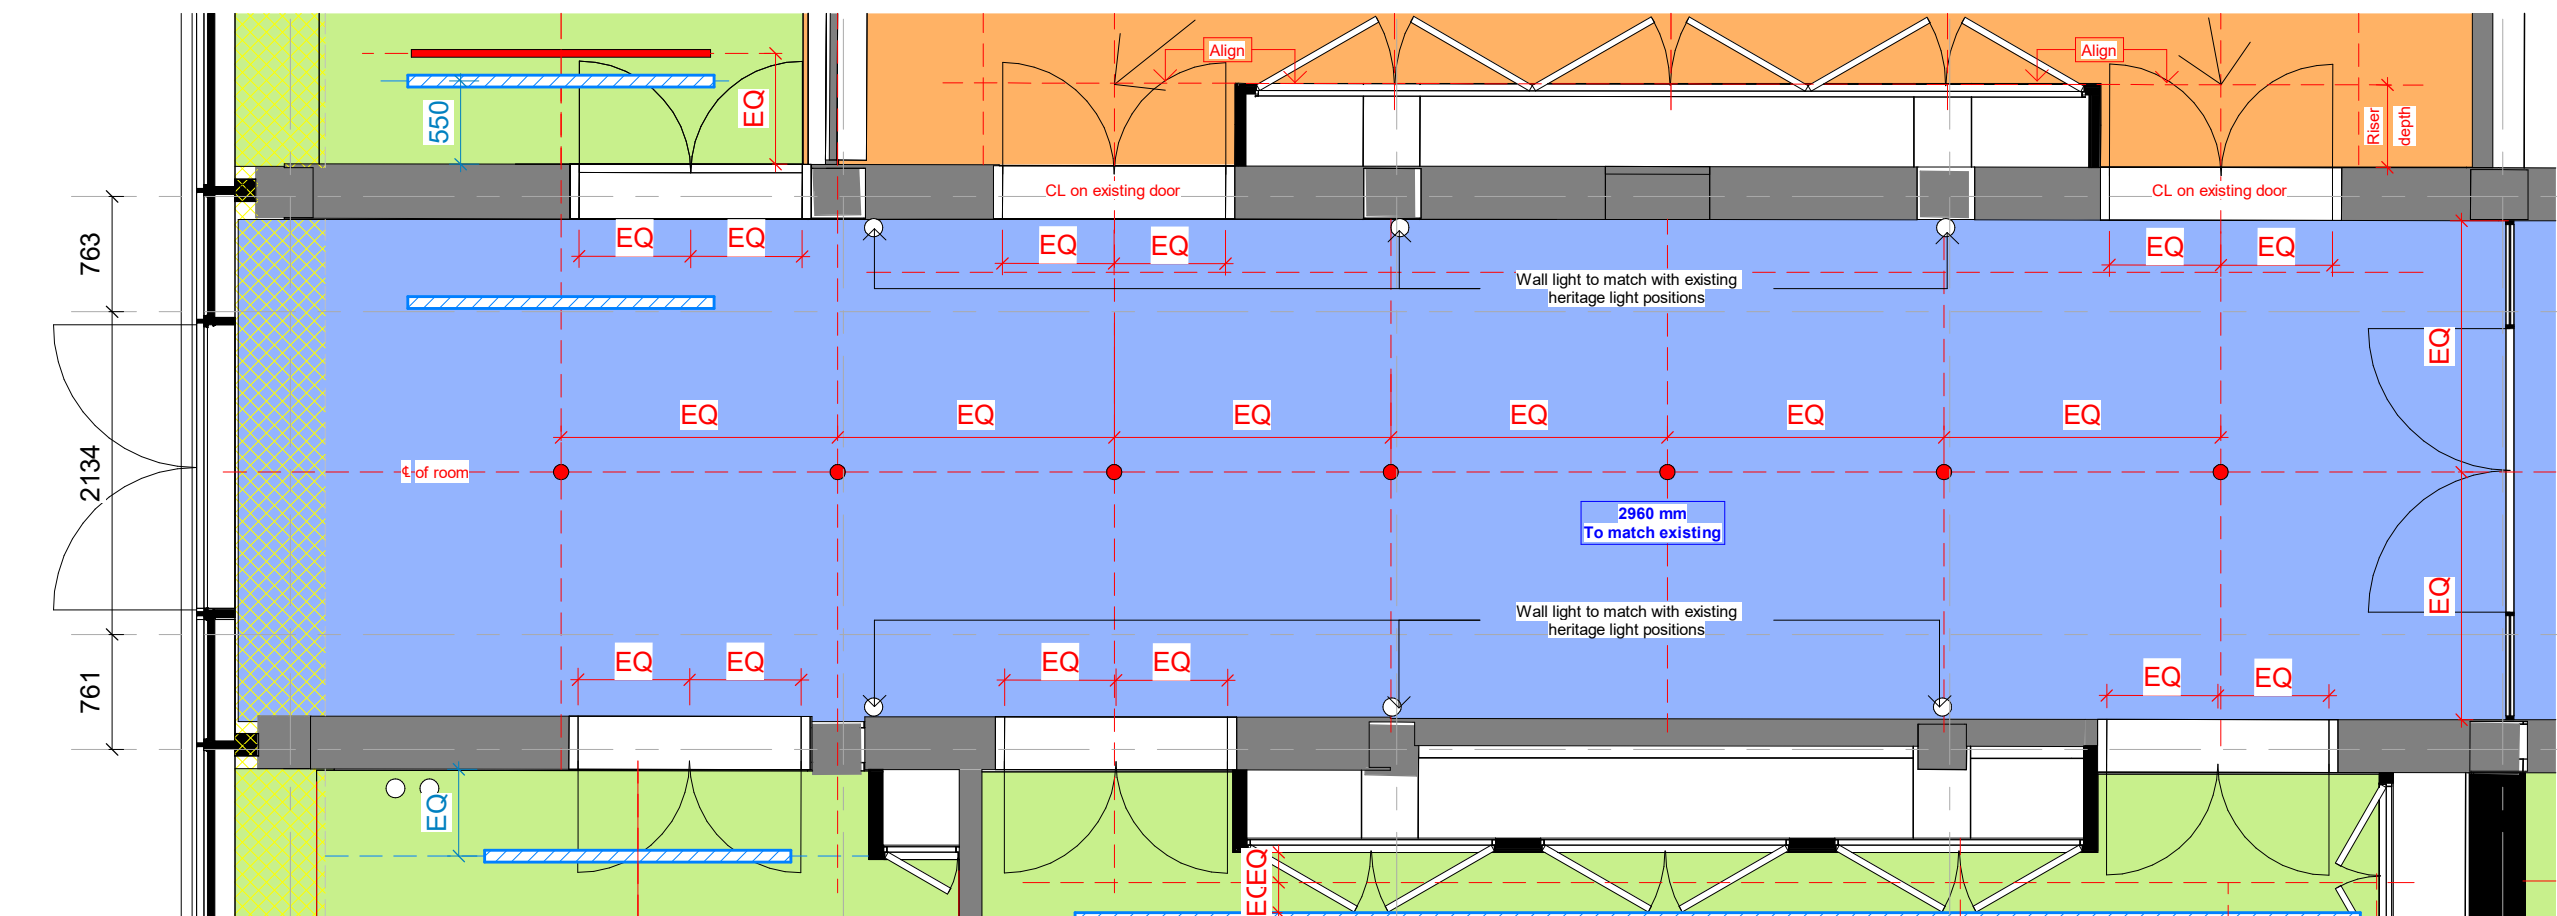

2 CC-00-005 - Circulation - Reflected Ceiling Plan

1 : 50



Registrars corridor facing South



Registrars corridor facing North

GENERAL

Room Function	Circulation
Room Number	CC-00-005
Area	48 m²
Occupancy	TBC
Floor - Soffit Height	3280 mm
Floor - Ceiling Height (Lower)	2960 mm
Floor - Ceiling Height (Upper)	n/a

ARCHITECTURAL

Floors	M51/110 Carpet Tile
Walls	External glazing K13/124 - Polished Elm Timber Panelling Existing Glazed Panel
Skirting	K13/124 - Polished Elm Timber Panelling
Ceiling	M60/110B - Plasterboard Suspended Ceiling

FITTINGS / ACCESSORIES

- To Windows	N10/235C Manual Operated New curtains
--------------	---------------------------------------

NOTES

- Refer to M&E Engineer drawings/ specification for services requirements
- Refer to Acoustic Consultant's drawings/ report for information
- Refer to Fire Engineer's report for detail on fire safety
- Refer to separate door & window scoping drawings and specification for additional information
- Refer to Joinery specialist information for comprehensive approach Joinery approach
- Refer to CMS information for comprehensive approach to AV-IT strategy
- Final finishes to be agreed with client team and conservation officer

ER's Reflected ceiling plans universal rules to be followed in stage 4b setting out

Open plan offices and typical meeting rooms - typical drawings HCC-HBA-AB-ZZ-DR-A-350407, HCC-HBA-AB-ZZ-DR-A-350408, HCC-HBA-AB-00-DR-A-350401, and HCC-HBA-CC-02-DR-A-350400 from ER set

1. Fan coil units to be concealed by only one acoustic panel. The Contractor should avoid placing FCUs over two panels for easy access and maintenance;
2. Suspended strip lights to be central to acoustic panels as per red dimensions and aligned to the underside of acoustic baffles;
3. Acoustic baffles in Open space office to be centred and equally spaced as per green grid lines:
A. Civic Centre - 2500 mm;
B. Annexe Ground Floor - 3000 mm;
C. Annexe 1st Floor - 2700 mm;
4. Height of panels and strip lights in open plan offices:
A. Downlight/alarms/emergency lights and all AV equipment to be installed in a regular grid line as demonstrated in red lines.

WALL FINISHES TYPES KEY

Proposed / New Finishes

- M60/110A - Painted Plaster (allow for M60/110C, to WCs, kitchen & showers)
- M60/110A M20/210 - Repair to existing plaster with paint finish
- K13/170B - Acoustic Class A Wall panels / pinboard
- P20/200 - MDF skirting, painted finish
- Existing / Refurbished Finishes
 - M40/115 - Florentine Travertine Stone retained in-situ
 - K13/125 - Salvaged Elm Timber Panelling re-installed
 - K13/124 - Existing Elm Timber Panelling retained in-situ
 - P20/151 - Proposed Replacement Aluminium Skirting
 - New insulated lining to facade


CEILING TYPES KEY

Proposed Finishes

- K10/220A Finish: M60/110B Plasterboard Suspended Ceiling
- K10/220B Finish: M60/110B Plasterboard Moisture Resistant Suspended Ceiling
- K10/220C Acoustic Class A Absorbent Ceiling
- K10/220E Bespoke vaulted Class A Ceiling to specialist design
- K13/130 Existing plank timber ceiling
- Under Slab Insulation to Civic Centre (concealed by ceiling finishes) Refer to 21 series details & Meinhardt retrofit strategy

OTHER CEILING FIXTURES

- K30/430 300 x 300mm Seamless access panels
- K30/430 450 x 450mm Seamless access panels
- K30/430 600 x 600mm Seamless access panels
- K30/XXX 800 x 1500mm Seamless access panels

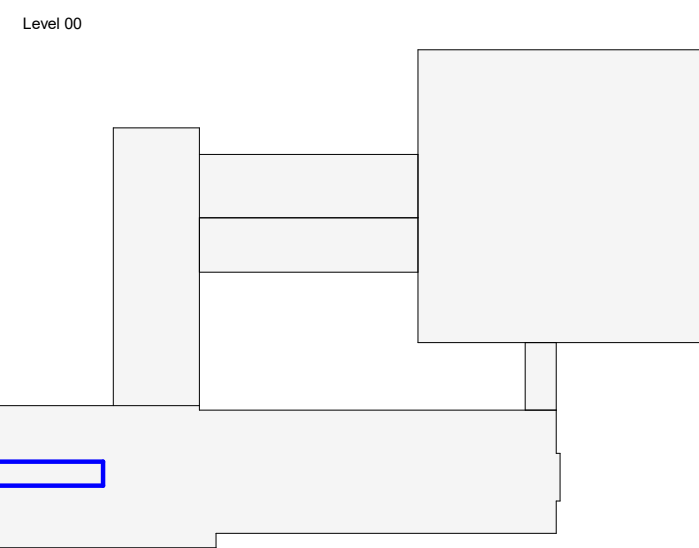

Room data sheets keyplan

1 : 1000

ELECTRICAL SYMBOLS KEY

Indicative symbols for setting out purposes only. Drawings to be read in conjunction with MEP drawings and specification.

- Light switch
- Data/ telephone/ wireless point (Refer to MEP information)
- Cleaner socket
- Fused spur
- Double switch socket outlet
- Outlet plate
- Floorbox (Refer to MEP information for types)
- Room booking system

M

Recessed microphone

S

Recessed speaker

- Light fittings
Refer to MEP information for types
- Ceiling recessed ventilation grille
Refer to MEP information for types

SETTING OUT / DIMENSIONS


- Ceiling / acoustic raft setting out
- Light and fixtures setting out
- Ventilation grilles/spigot setting out - solid ceilings
REFER TO MEP INFORMATION FOR VENTILATION SETTING OUT IN OPEN AREAS
- Access panel setting out
- Floor to ceiling heights



Registrars corridor West wall




Registrars corridor East wall

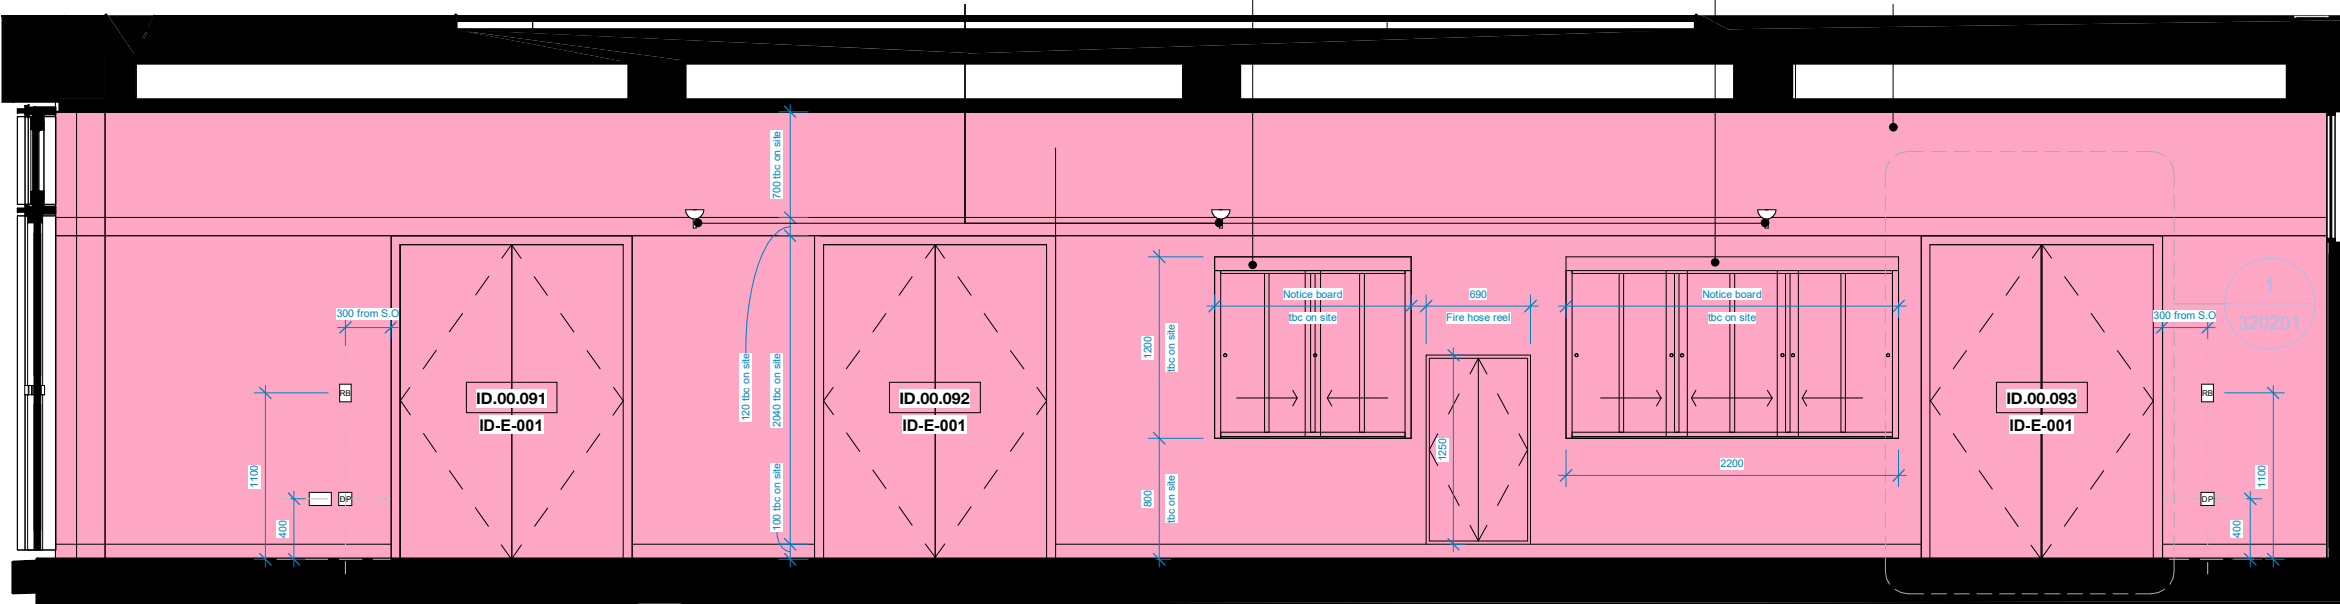


W CC-00-005 - Circulation - West Elevation

1 : 50

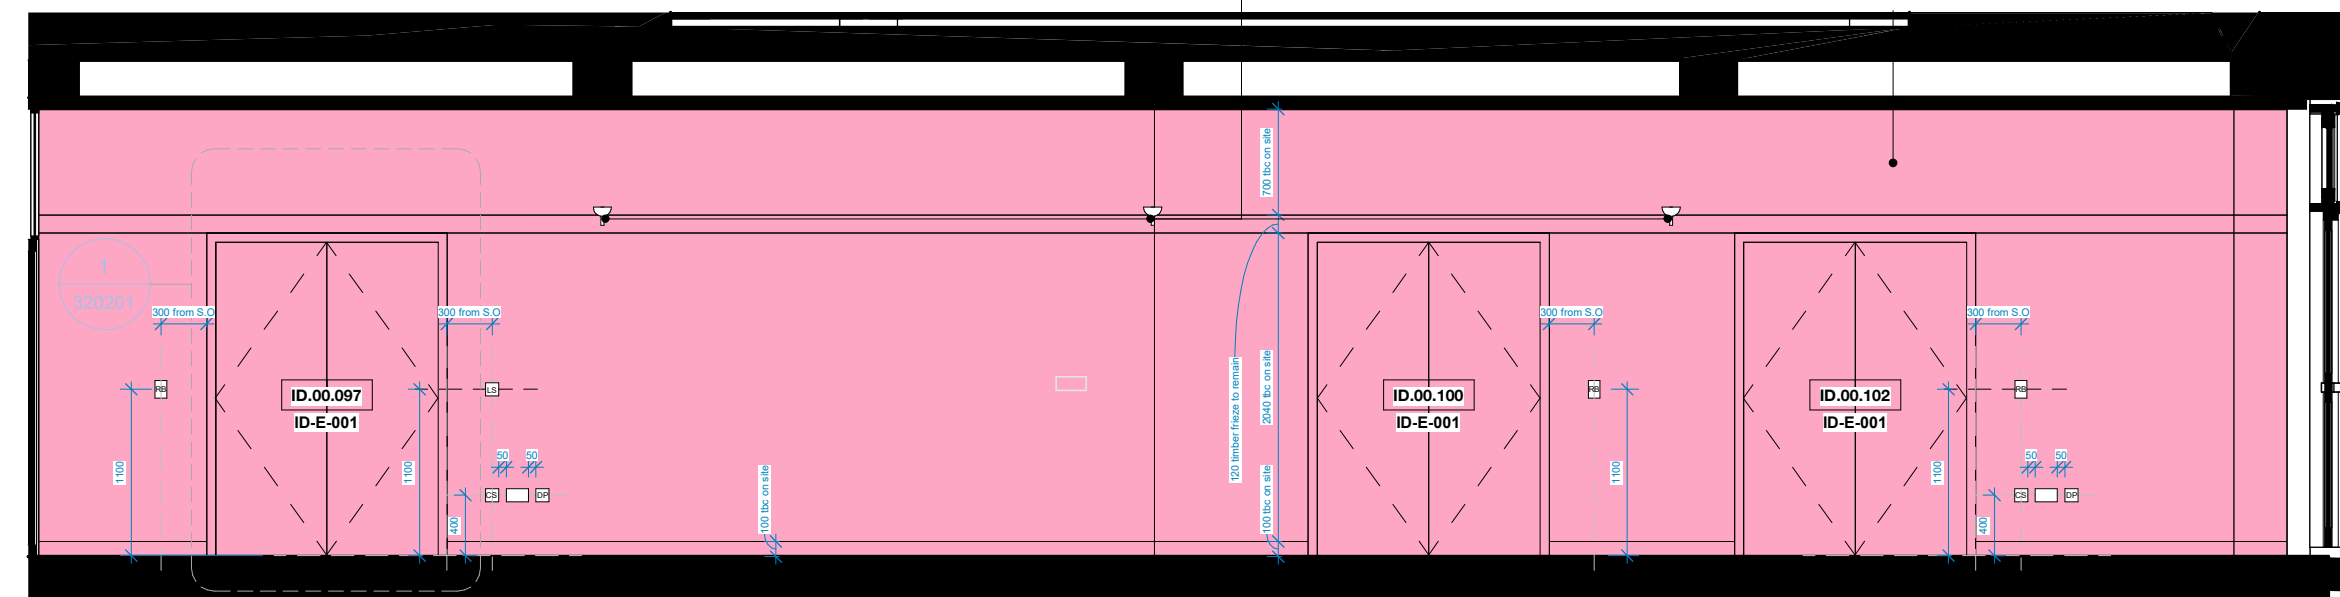


E CC-00-005 - Circulation - East Elevation

1 : 50

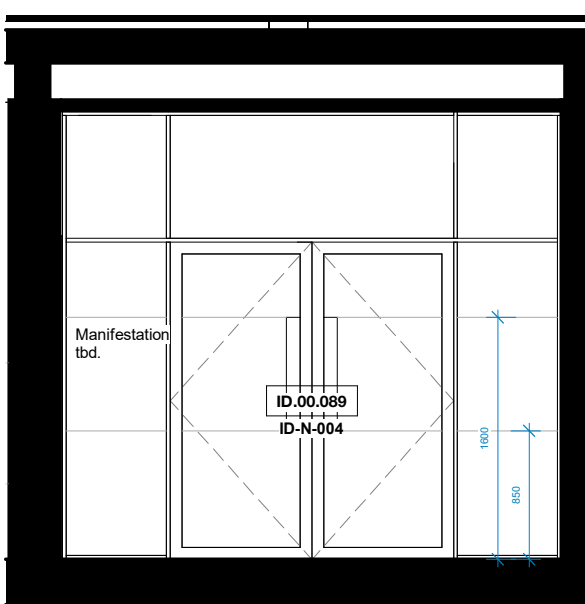

N CC-00-005 - Circulation - Elevation North

1 : 50

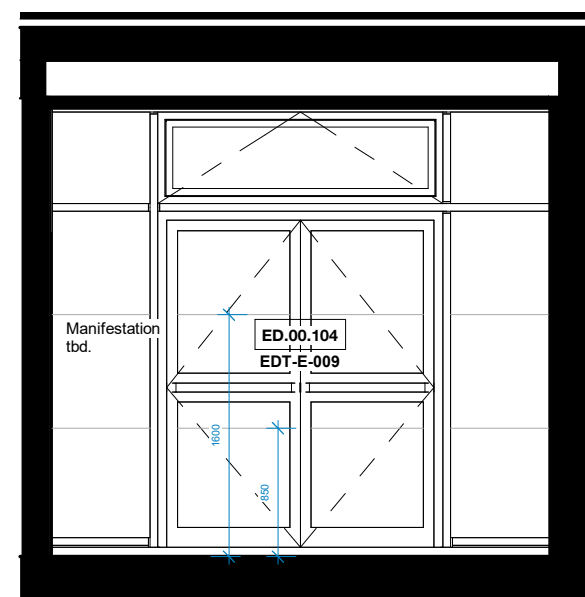

S CC-00-005 - Circulation - South Elevation

1 : 50

Copyright Hawkins\Brown Architects
No implied licence exists. This drawing should not be used to calculate areas for the purposes of valuation. Do not scale this drawing. All dimensions to be checked on the site by the contractor and such dimensions to be their responsibility. All work must comply with relevant British Standards and Building Regulations requirements. Drawing errors and omissions to be reported to the architect. To be read in conjunction with Architect's specification and other consultant information.

Rev	Description	Date
P01	For Coordination	29.01.26
P02	For review & comment	30.01.26
P03	For review & comment	17.04.26



30 Clerkenwell Road
London
EC1M 5PG

mail@hawkinsbrown.com
hawkinsbrown.com

Hawkins\Brown

Project
Haringey Civic Centre
High Rd,
Wood Green,
N22 8LE

Drawing
Circulation - CC-00-005 - Room
Data Sheet

Scale @ A1
As indicated

Date
11.03.26

Drawn By

AK

Checked By

JP

Job Number

190149A

Status

S3

Purpose of Issue

For Review and
Comment

Drawing No.

HCC-HBA-ZZ-00-DR-A-770522

Rev

P03