



Datum 75.00m

1

Existing Front Elevation

Scale: 1:100



Datum 75.00m

2

Proposed Front Elevation


Scale: 1:100

Notes:
All dimensions to be checked on site before commencing work or manufacture of components.

Any Discrepancy Or Omission To Be Reported To The Architect Immediately.

Copyright Philip Gooby Architecture Ltd. All Rightsreserved.

Do not scale from this drawing, (except for planning purposes). This drawing is for identification purposes only, it is indicative and solely intended to illustrate the general type and approximate locations of the various building elements.

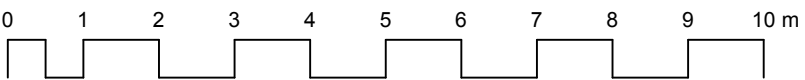

- Notes
1. N/A
 2. Existing slate roof to remain.
 3. Existing brick wall.
 4. Existing entrance door
 5. Velum style window.
 6. Existing entrance door.
 7. Existing Windows to be upgraded to double glazed units.
 8. Existing conservatory.

FOR PLANNING

C	GLAZING BARS ADDED	07/07/26
B	PLANNING ISSUE	13/05/26
A	FOR INFORMATION	26/01/26

REVISION:	DESCRIPTION:	DATE:
-----------	--------------	-------

PROJECT: 11 Windermere Road N10 2RD

CLIENT: Ms Gao

DRAWING: Existing & Proposed Front Elevations

SCALE: 1:50 @ A3

DATE: 26/01/2026

DRAWING NO: 008 - 007

REV: C

PHILIP GOOBY ARCHITECTURE LTD

65 Craneford Way Twickenham, TW2 7SB, t: 07515655830 Email: philip@philipgoobyarchitecture.com