

windows installed to
maximum 150mm from
roof surface


Centre line
party wall

1

T

Centre line
party wall

SCALE:

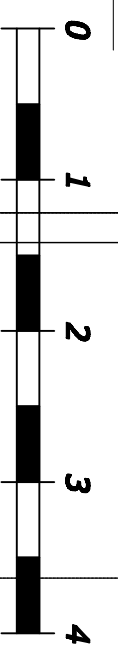

Proposed Rear Elevation

19 TRURO ROAD, LONDON N22 8EH

JV ARCHITECTS

GARDEN STUDIOS 71-75 SKELTON STREET
COVENT GARDEN, LONDON WC2H 9JQ
TEL: 0208 340 5665

Proj. No. 2025/305/16

Scale: 1:50

Date: 7/8/25

Drawn by: RK

REVISION

*



copyright.