
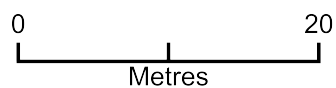


Site Plan - 222 Philip Lane

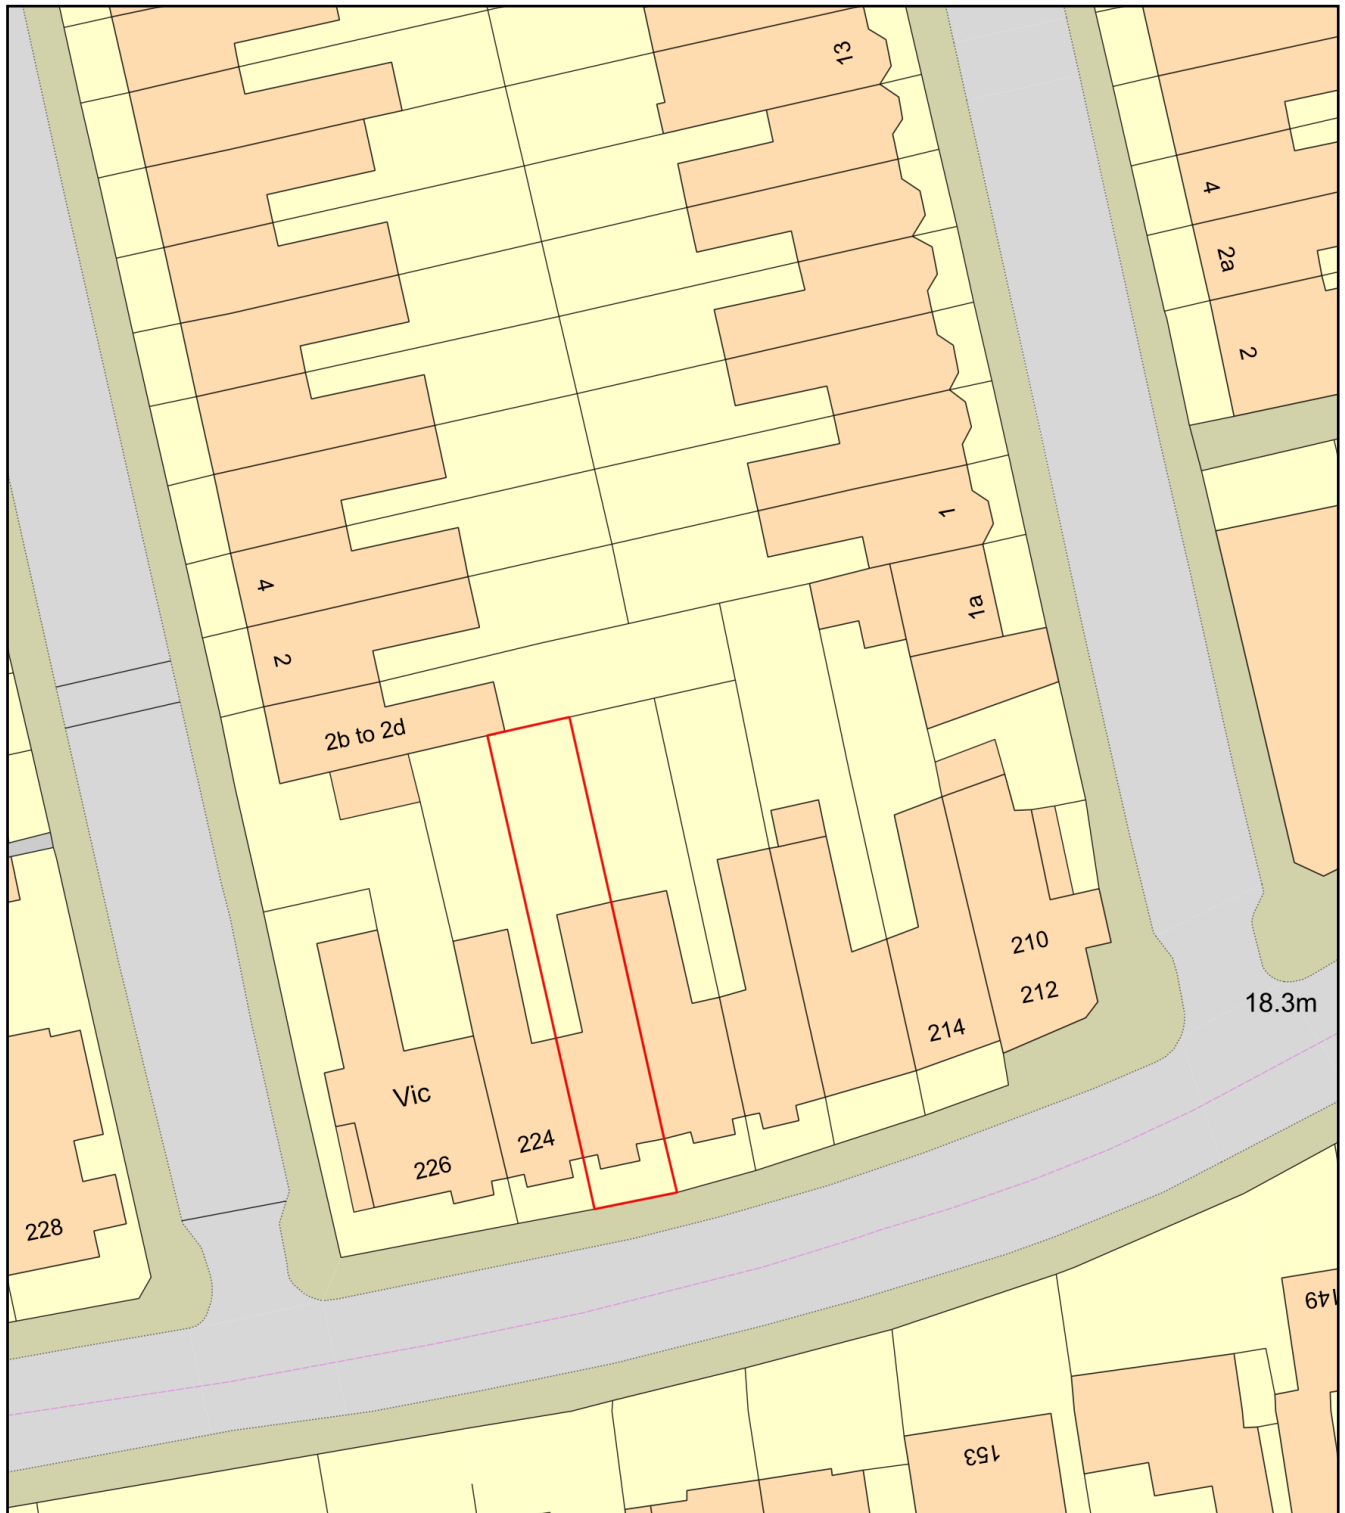

Plan Produced for: Wates/Clarion HG

Date Produced: 10 Jul 2026

Plan Reference Number: TQRQM26191110418415

Scale: 1:500 @ A4