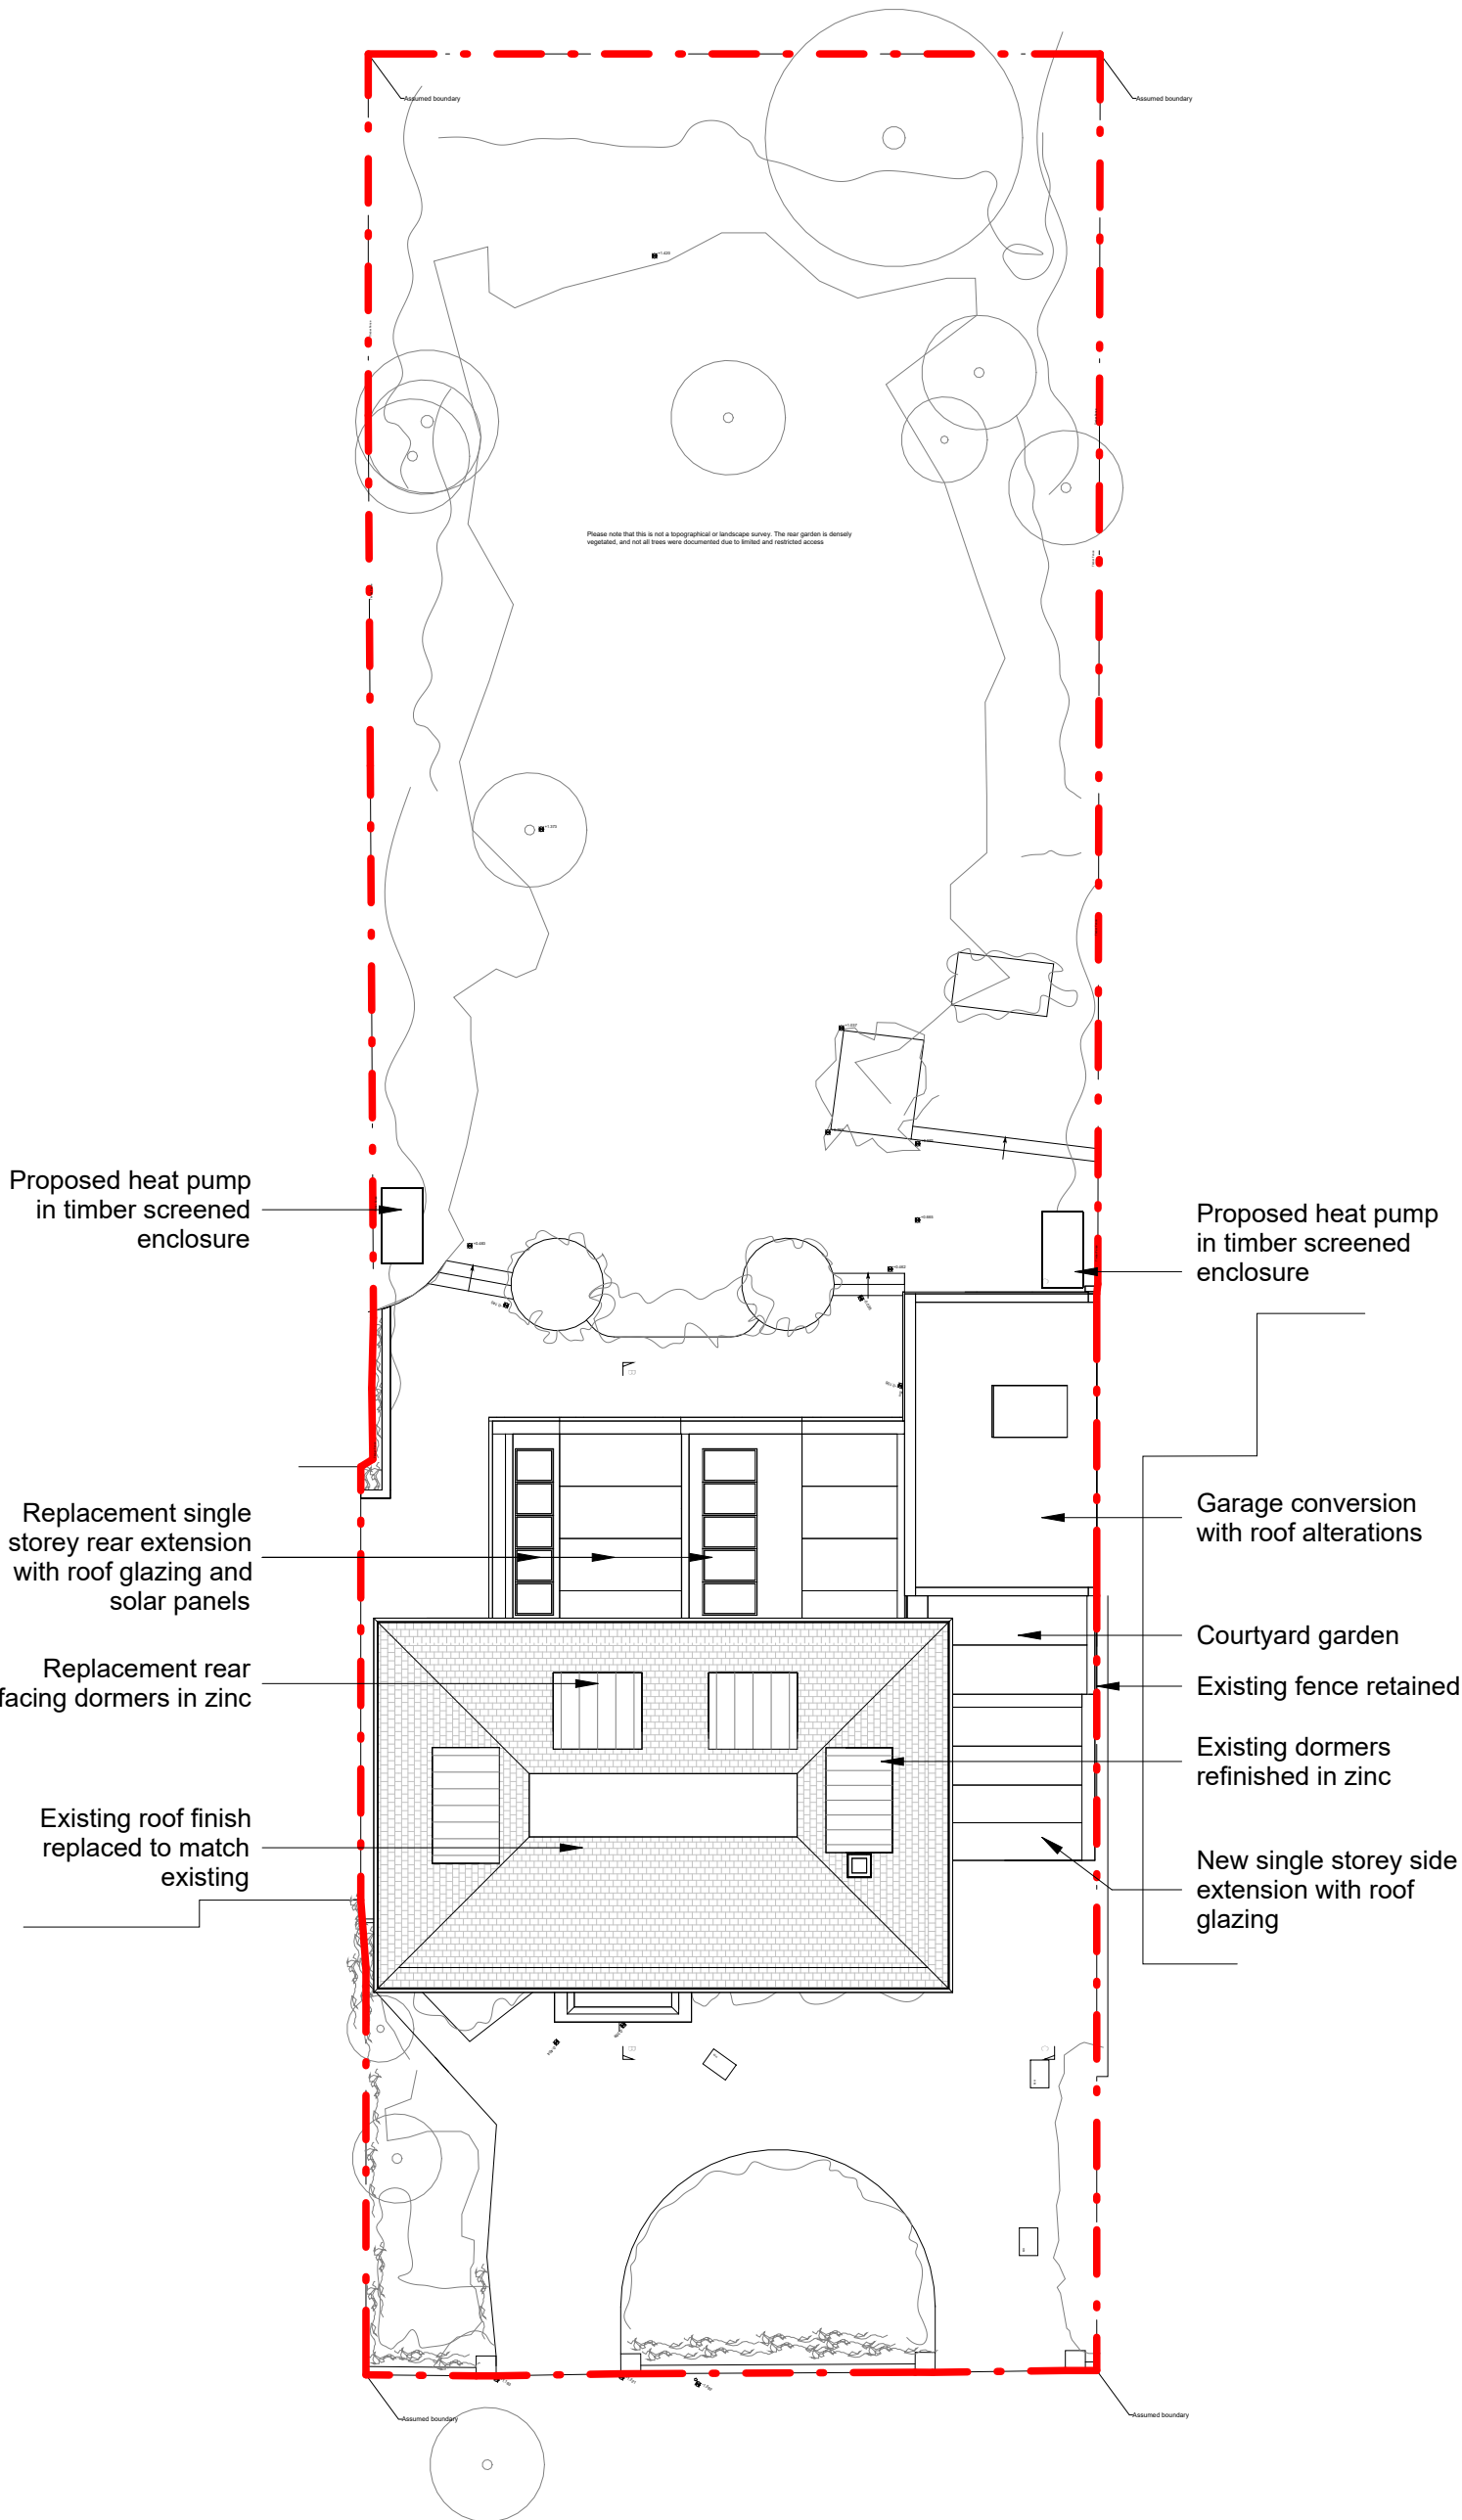


03	Planning Issue	29.04.25	JBro
02	Pre Application updates	27.03.25	JBro
01	First Issue	14.02.25	JBro
No.	Revision	Date	Drawn by

Planning

Mr A Palmer
53 Sheldon Avenue
London, N6 4NH

53 Sheldon Avenue

Proposed Site Plan

