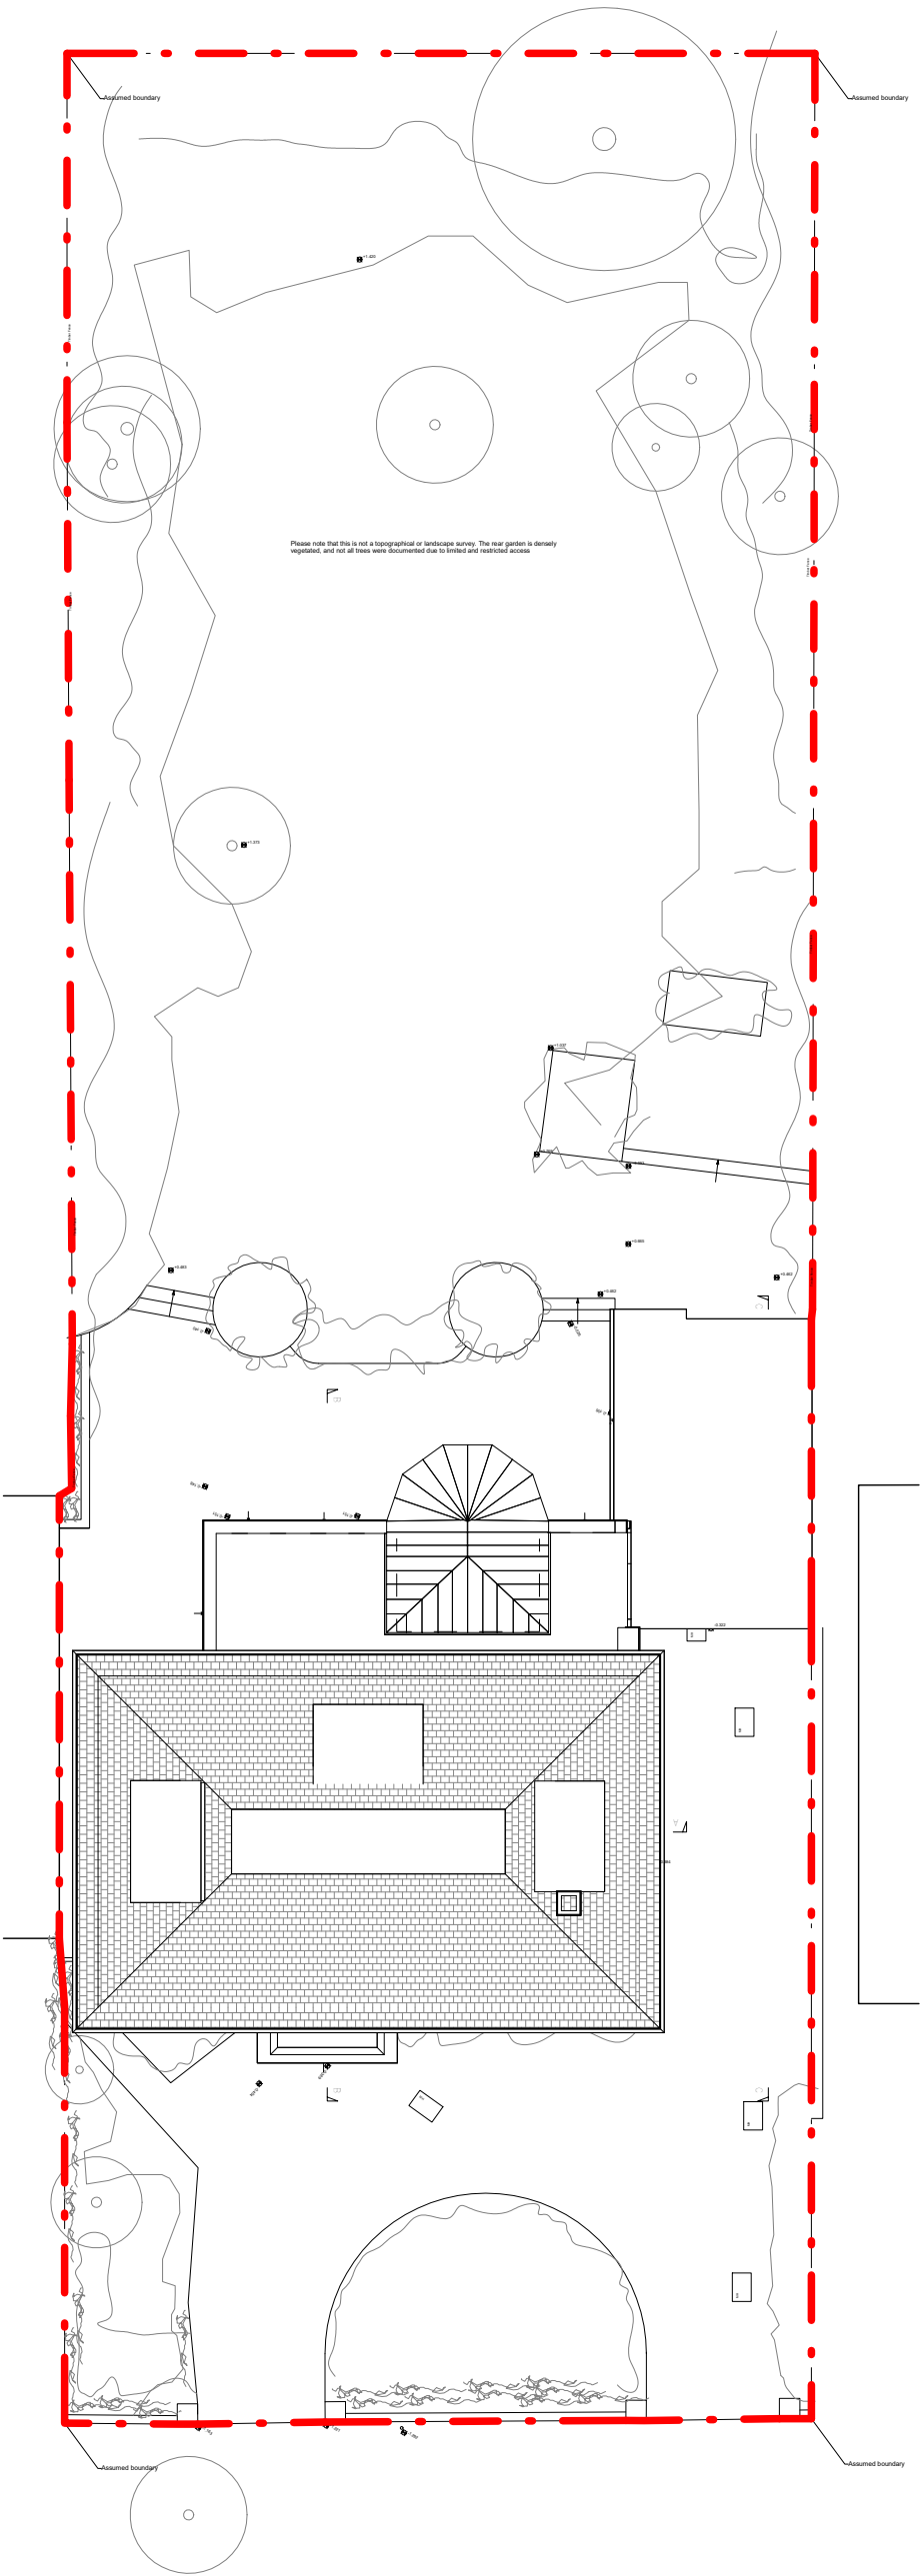


01	Pre planning	13.02.25	JBro
01	First Issue	11.12.24	JBro
No.	Revision	Date	Drawn by

Planning

Mr A Palmer
53 Sheldon Avenue
London, N6 4NH

53 Sheldon Avenue

Existing Site Plan

