


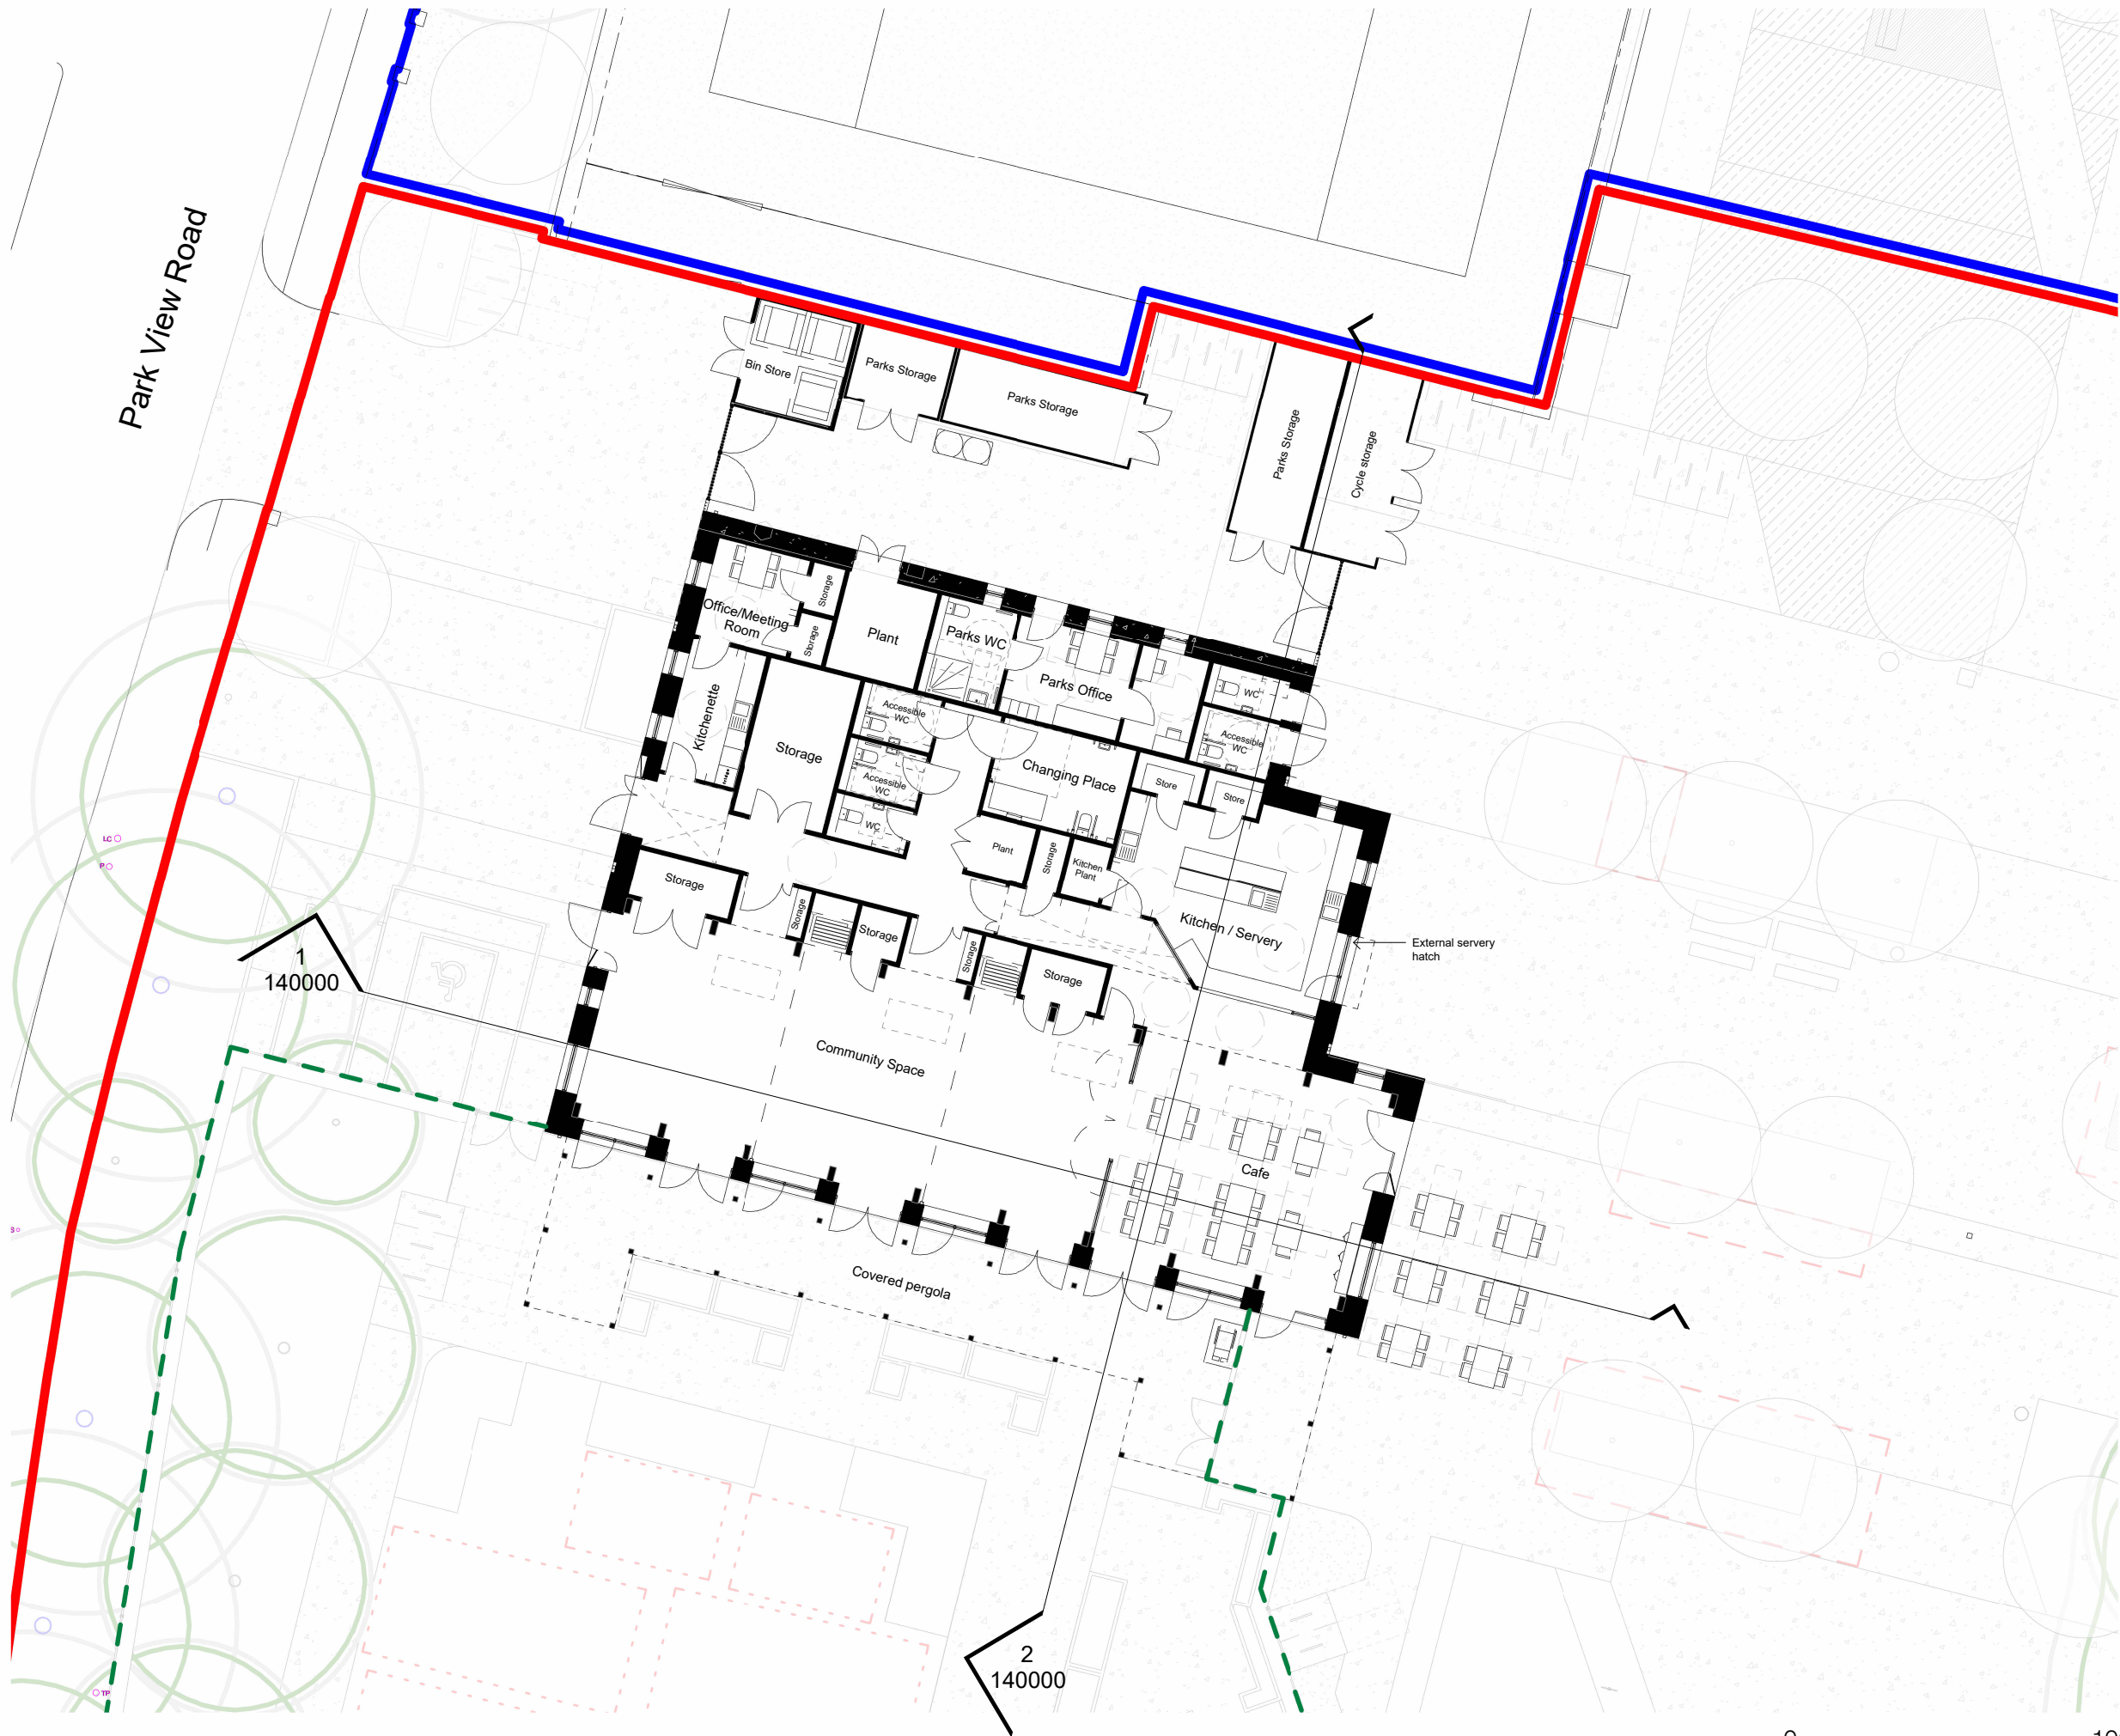

Notes

- 1. All dimensions must be checked on site and any discrepancies verified with the architect.
- 2. Unless shown otherwise, all dimensions are to structural surfaces.
- 3. Drawing to be read with all other issued information. Any discrepancies to be brought to the attention of the architect.
- 4. This drawing is the copyright of Levitt Bernstein and may not be copied, altered or reproduced in any form, or passed to a third party without license or written consent.
- 5. This document is prepared for the sole use of London Borough of Haringey and no liability to any other persons is accepted by Levitt Bernstein. Levitt Bernstein accepts no liability for use of this drawing by parties other than the party for whom it was prepared or for purposes other than those for which it was prepared.

This is not a construction drawing, it is unsuitable for the purpose of construction and must on no account be used as such.

- Planning application boundary
- Permitted development boundary
- Community garden secure boundary

C01	06.11.23	Planning issue
P02	01.09.23	Updated to VE amendments
P01	11.08.23	Preliminary issue

Rev	Date	Description	Drawn / Checked
-----	------	-------------	-----------------

Project name

Down Lane Park
Community Hub Building

Drawing number	Rev
----------------	-----

3862 - LB - ZZ - 00 - D - A - 120000 C01

Drawing

Proposed Ground Floor Plan

Purpose of issue

Planning

Scale First issue date

1 : 200 @ A3 11.08.2023

Client

London Borough of Haringey

Levitt Bernstein
levittbernstein.co.uk

London
Thane Studios
2-4 Thane Villas
London N7 7PA
+44 (0)20 7275 7676

Manchester
Bonded Warehouse
18 Lower Byrom Street
Manchester M3 4AP
+44 (0)161 669 8740