



CATCHPIT MANHOLE WITH SUMP
REF: SW20
MANHOLE CL: 23.810
IL IN: 21.800
IL OUT: 21.470

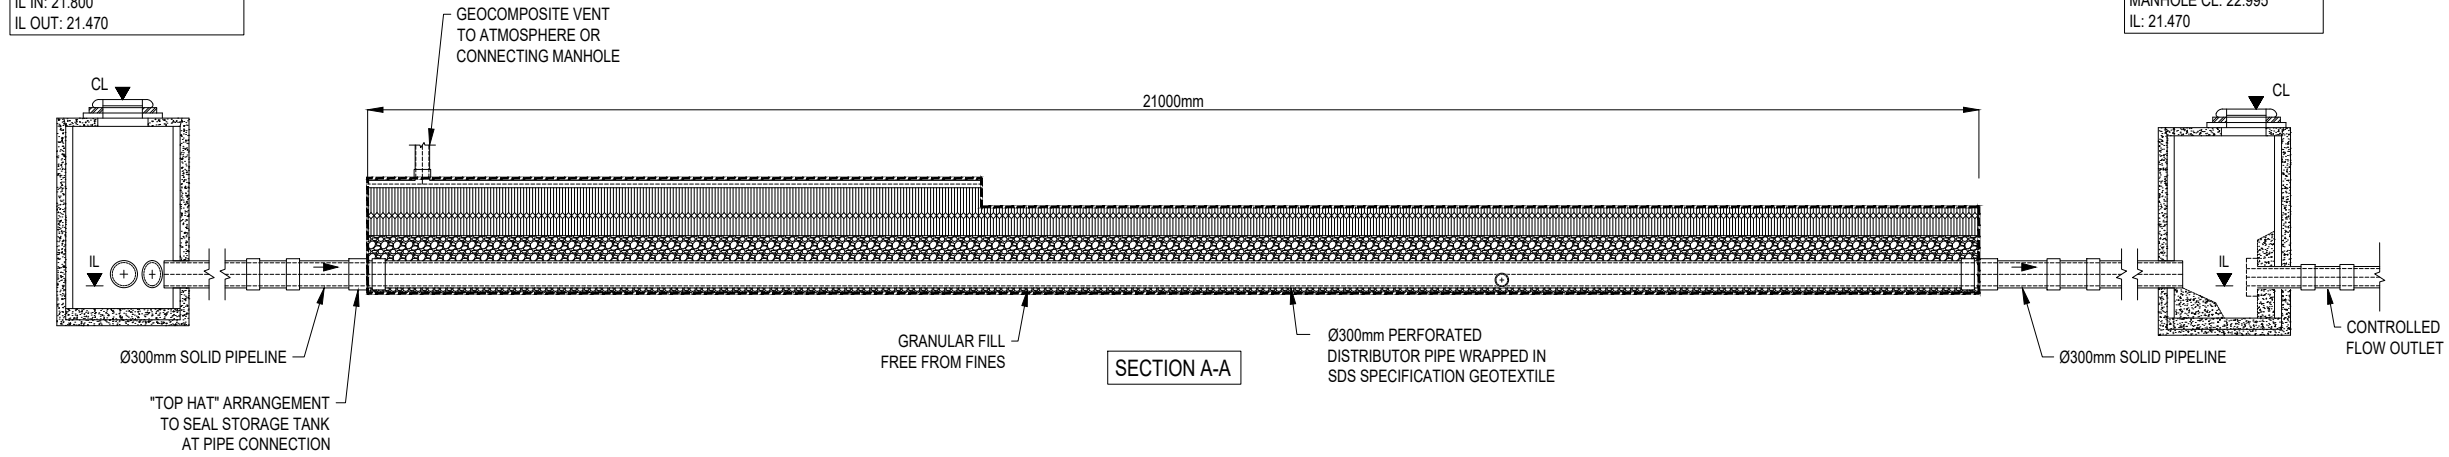


APPROX. CL 23.810

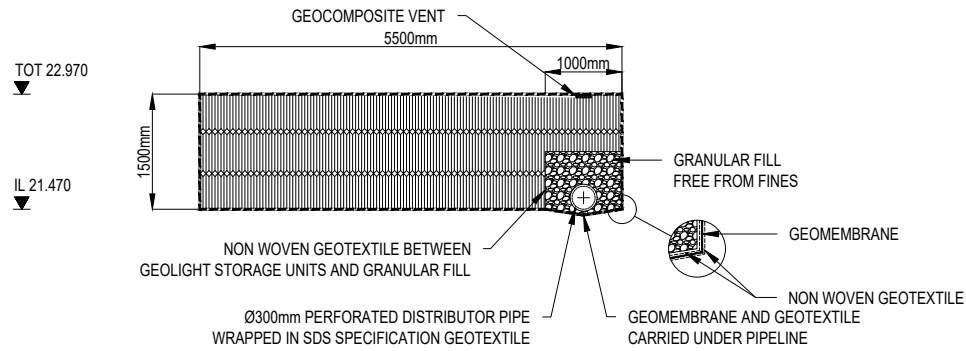


SECTION B-B

APPROX. CL 22.995 - 23.810

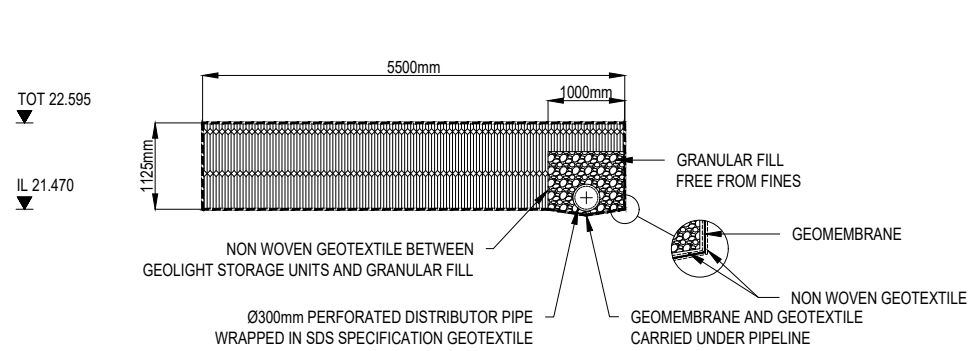

SECTION C-C

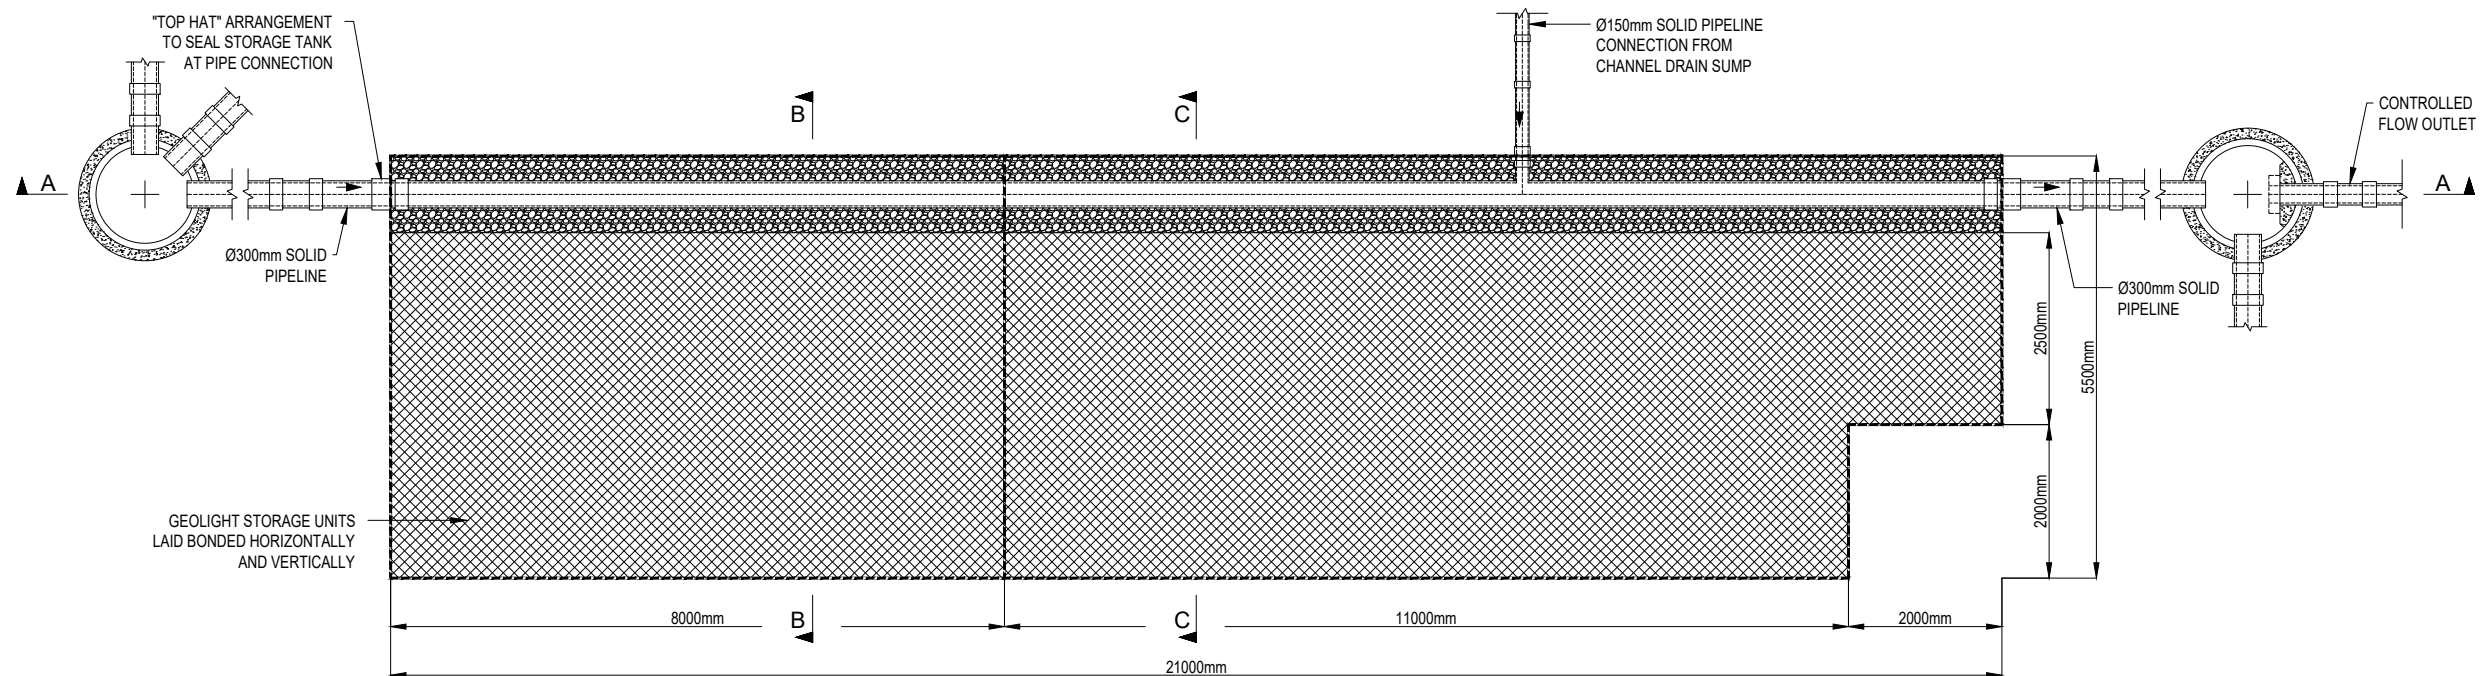

REFERENCE DRAWINGS:			
Drawing Number	Revision	Drawing Title	Date
W257-8103	C10	DRAINAGE LAYOUT SHEET 3 OF 3	02.02.22

Notes:


This Drawing is to be read in conjunction with all relevant Architect's Engineer's and specialists' drawings and specifications.

Do not scale from this drawing in either paper or digital form. Use written dimensions only.

SDS to leave solid stub only, exiting tank for connection by others.

All external Manholes, Access Points, Junctions & Pipe are shown for guidance only and not part of the SDS program unless otherwise agreed.

ISSUED FOR APPROVAL		08.02.22
Rev	Comments	Date
		DRW/CHK

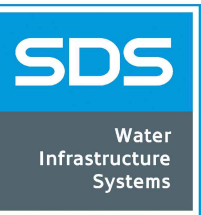

Clearwater House
Castlemills
Biddisham
Somerset
BS26 2RE
+44 (0)1934 751303

sdslimited.com

CLARENDON, PHASE 3A

FOUNDATION
DEVELOPMENTS LTD

ATTENUATION TANK 1 DETAIL

Scale	NTS	Date	08.02.22
Drawing No	E195121_01	Rev	-