


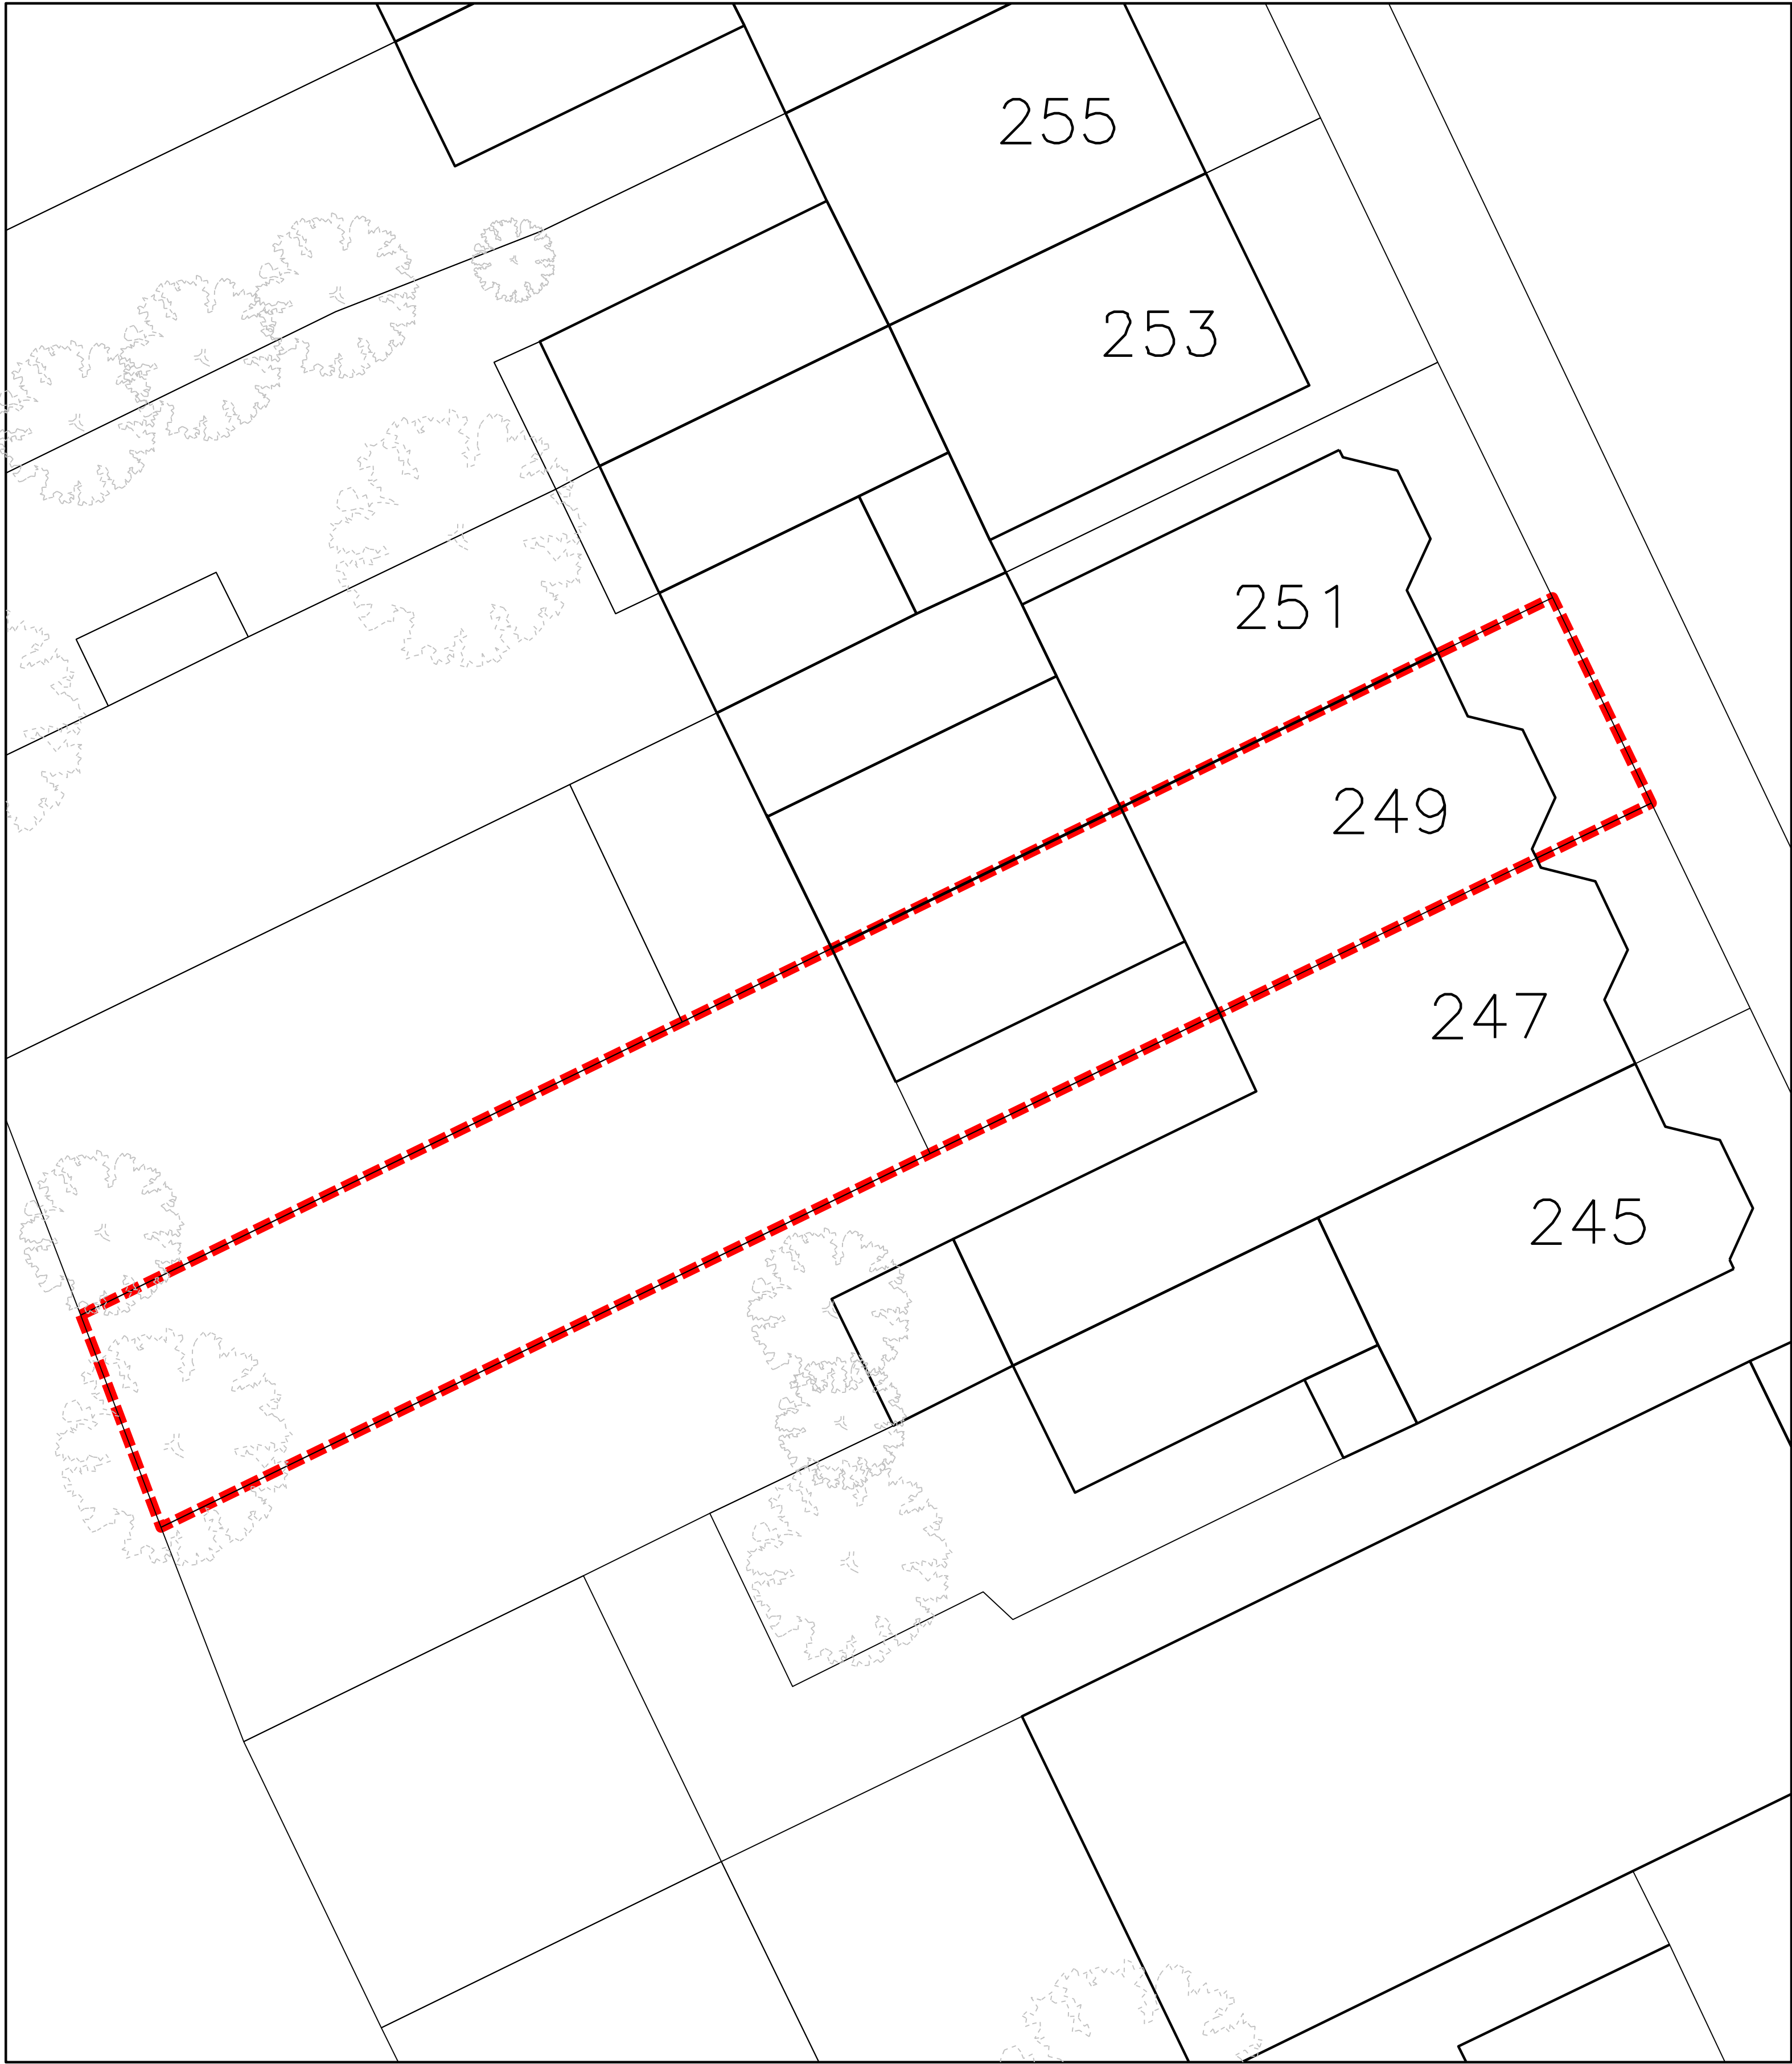

Key

0m

5m

10m

N

|   |       |          |              |       |
|---|-------|----------|--------------|-------|
|   |       |          |              |       |
|   |       |          |              |       |
| A   | -     |          | -            | -     |
| Rev   | Notes | BY       | Check        | Date  |
| REVISIONS   |       |          |              |       |
| <div>General Notes:</div> <div>1. All dimensions to be checked on site.</div> <div>2. Do not scale from this drawing.</div> <div>3. Drawing to be read in conjunction with all other relevant information.</div> <div>4. Do not measure dimensions directly from electronic drawings.</div> |       |          |              |       |
|   |       |          |              |       |
|   |       |          |              |       |
| Drawing Status: <b>PLANNING</b>   |       |          |              |       |
| <div>Project:</div> <div>249 Wightman Rd</div> <div>Drawing Title:</div> <div>Site Plan</div>   |       |          |              |       |
| drawing no.   |       | revision |              | stage |
| 1 / 1000   |       | -        |              | 1     |
| scale   | size  | drawn    | date         |       |
| 1:50   | A1    | GMT      | January 2024 |       |