


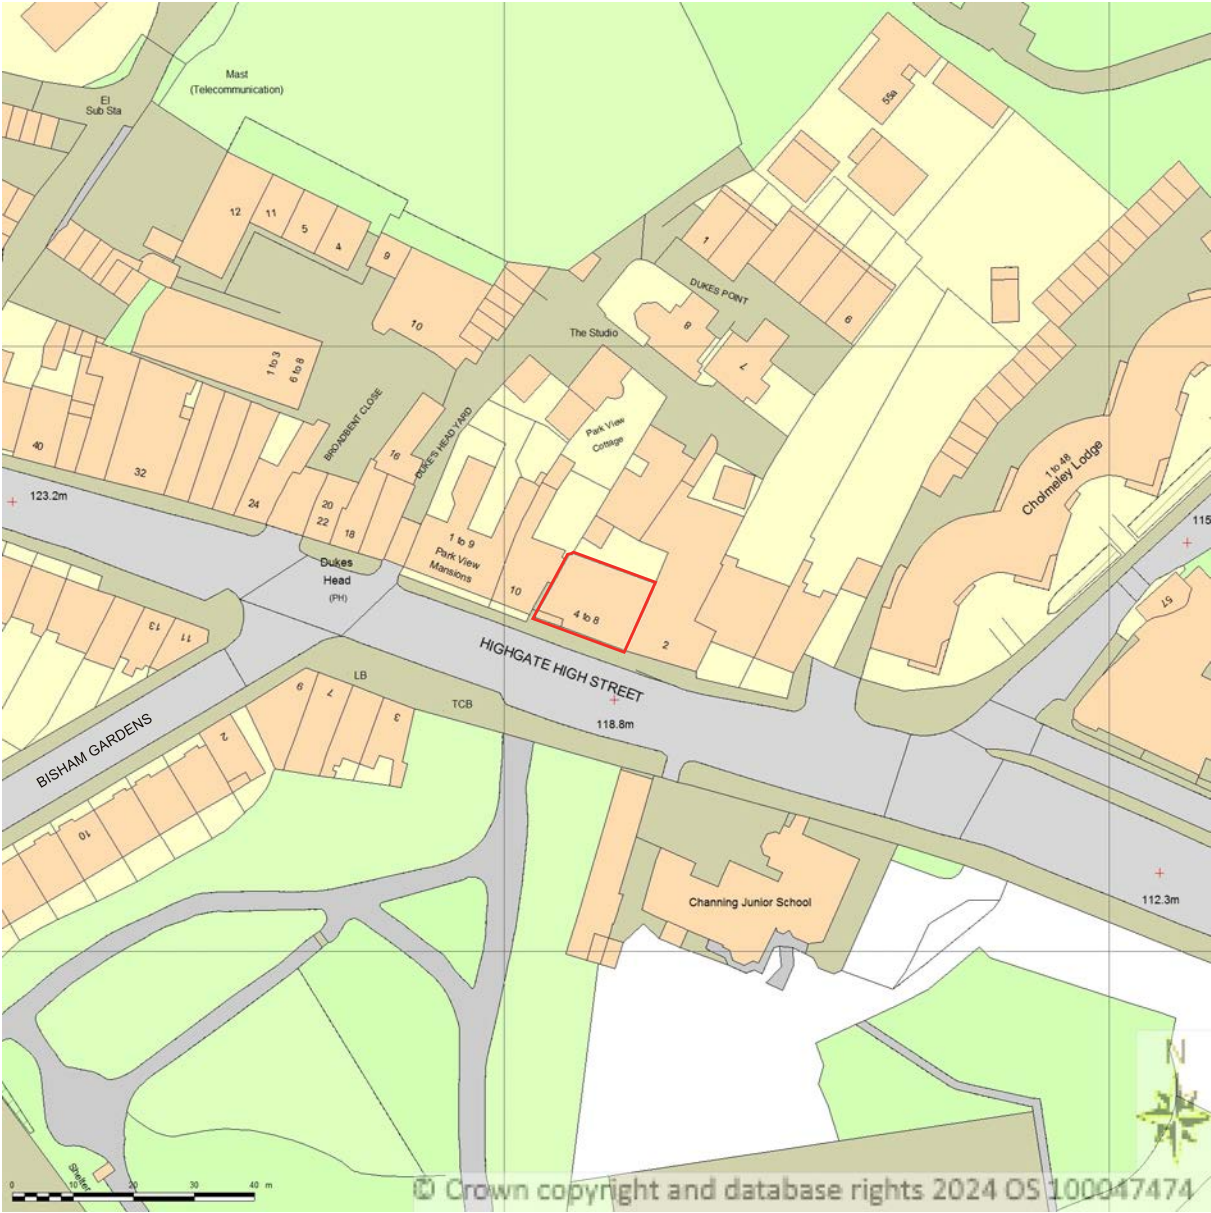

AREA 4 HA
CENTRE COORDINATES:
528617 , 187357



Supplied by Streetwise Maps Ltd
www.streetwise.net
Licence No: 100047474
11:45:03 27/03/2024

Streetwise



Client:
Angle House

Site Address:
4-8 Stanhope House, Highgate High Street
London, N6 5JL

Drawing:
Site Plan

Drawing No.
AHH-06

Version:
A

Drawn by:
T.J.

Date:
27/03/2024

Scale: 1:1250 @A4

Do not manufacture to this drawing.
A final survey will be required by contractors.
This is for visual purposes only.

Approved by: _____ Date: _____
Signature: _____