
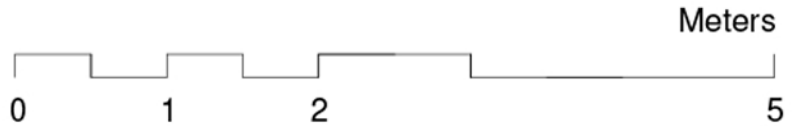


DO NOT SCALE THIS DRAWING

Contractors are to check all dimensions prior to commencement on site and notify the architect of any errors, omissions, or discrepancies.

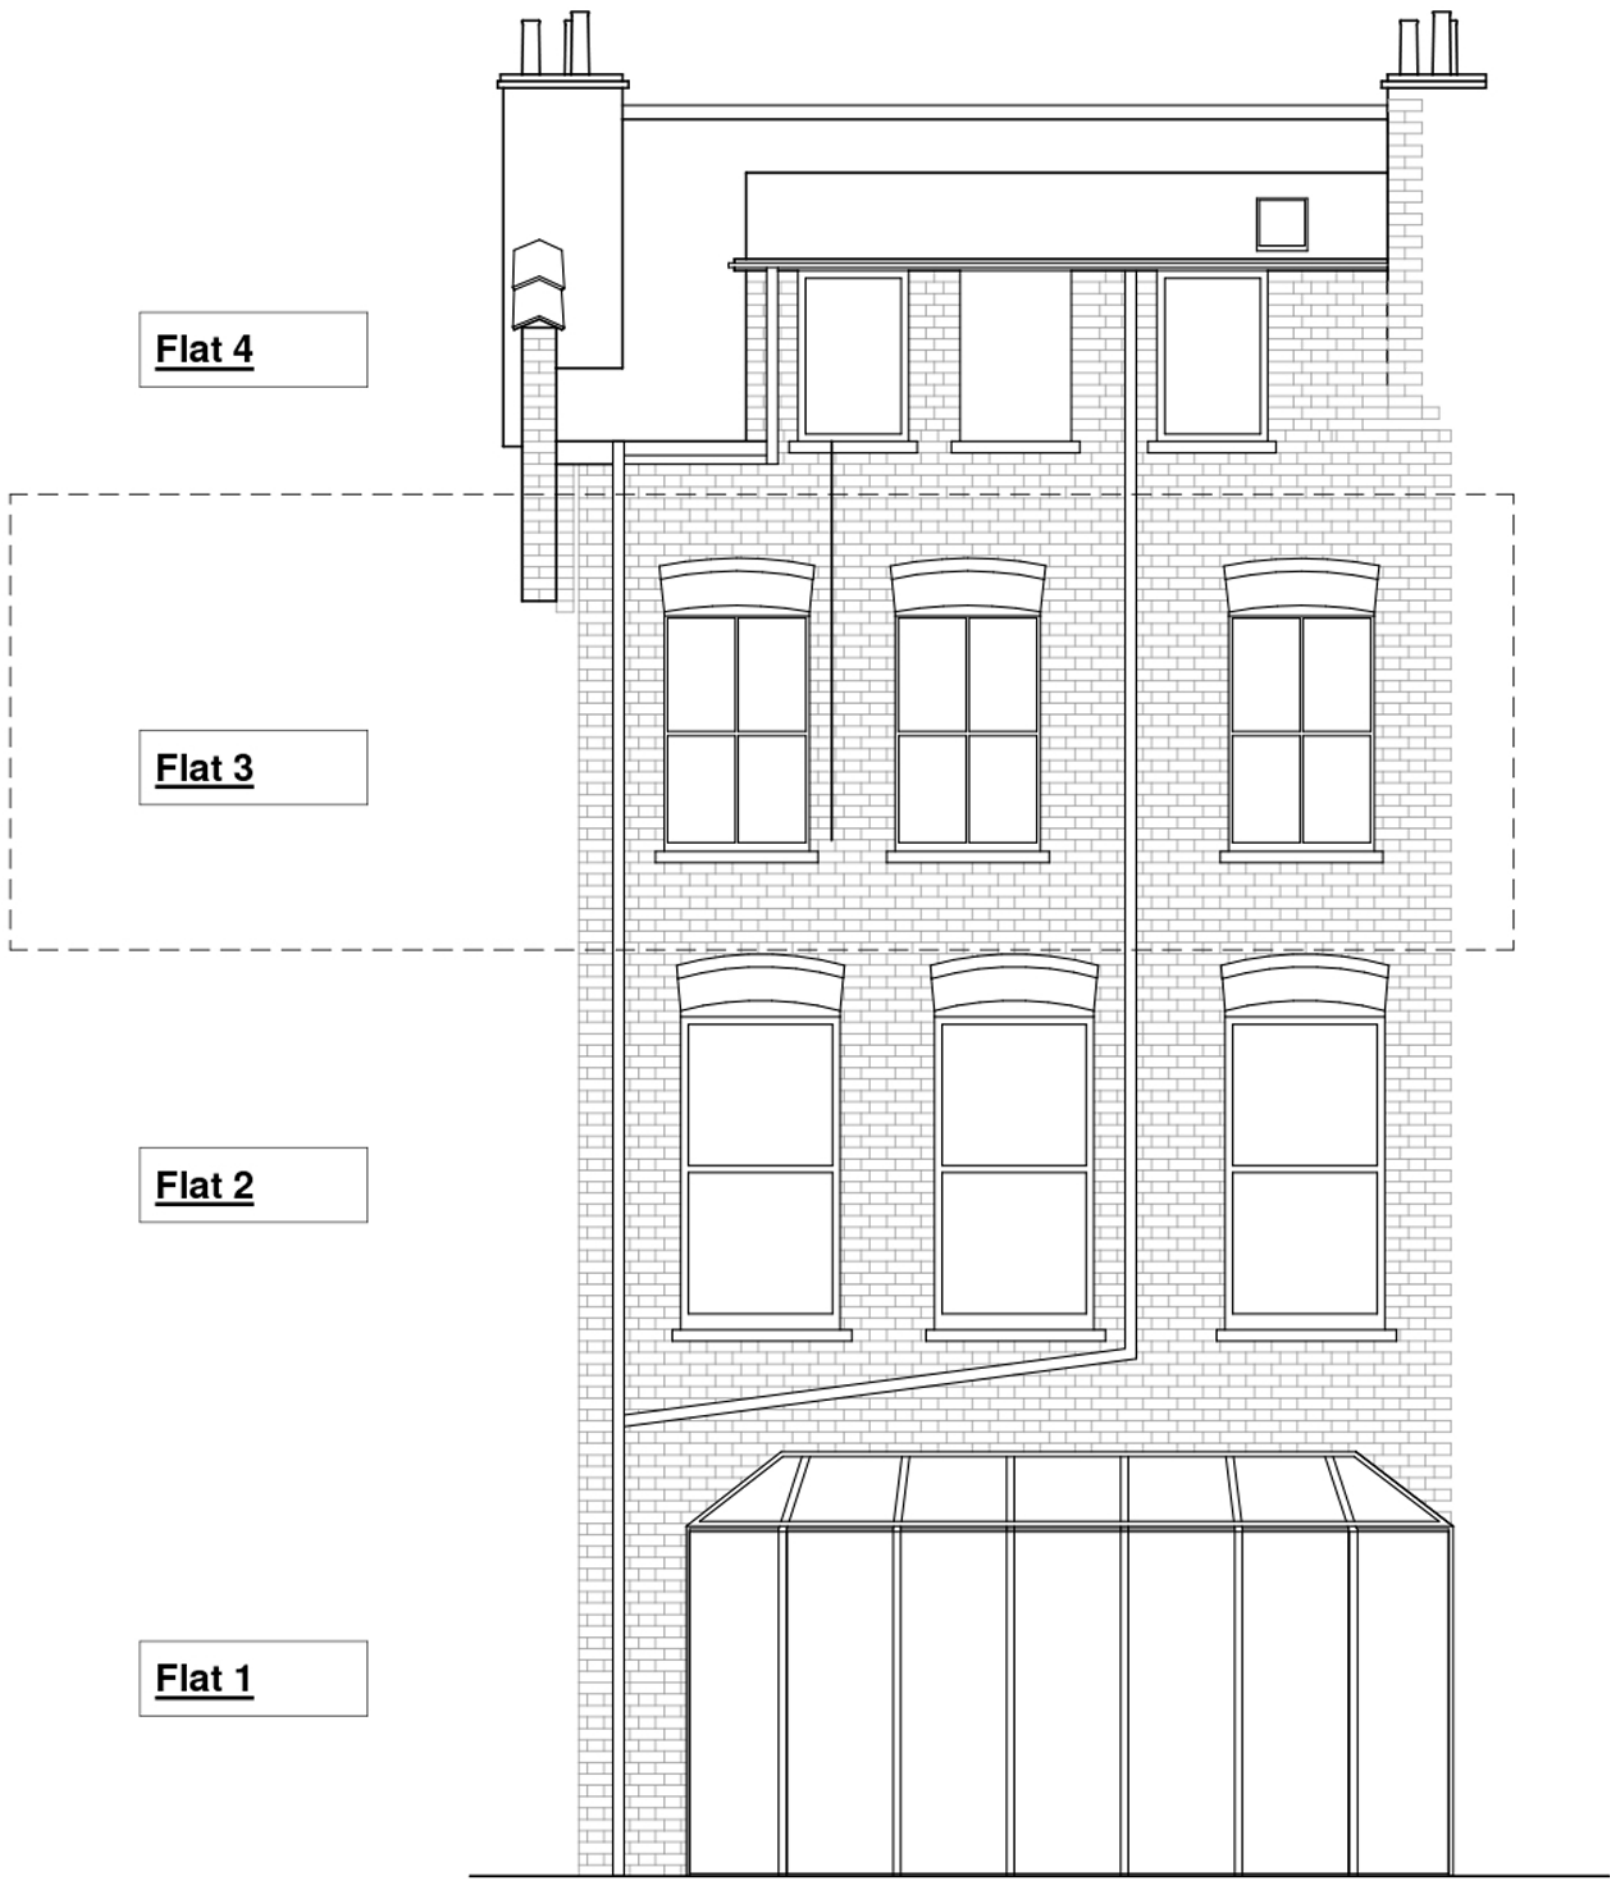

| Rev | Description | Date | Checked |
|-----|-------------|------|---------|
|-----|-------------|------|---------|

|        |  |  |  |
|--------|--|--|--|
| Status |  |  |  |
|--------|--|--|--|

|          |  |  |  |
|----------|--|--|--|
| Planning |  |  |  |
|----------|--|--|--|

|        |  |  |  |
|--------|--|--|--|
| Client |  |  |  |
|--------|--|--|--|

|             |  |  |  |
|-------------|--|--|--|
| de Beaumont |  |  |  |
|-------------|--|--|--|

|         |  |  |  |
|---------|--|--|--|
| Project |  |  |  |
|---------|--|--|--|

|                                    |  |  |  |
|------------------------------------|--|--|--|
| Flat 3, 84 Hillfield Avenue N8 7DN |  |  |  |
|------------------------------------|--|--|--|

|         |  |  |  |
|---------|--|--|--|
| Drawing |  |  |  |
|---------|--|--|--|

|                |  |  |  |
|----------------|--|--|--|
| Rear Elevation |  |  |  |
|----------------|--|--|--|

| Project no. | Scale       | Drawn | Checked | North |
|-------------|-------------|-------|---------|-------|
| 84_H        | 1 : 50 @ A3 | CSH   | /       |       |

|     |          |  |  |  |
|-----|----------|--|--|--|
| Drg | Revision |  |  |  |
|-----|----------|--|--|--|

|        |  |  |  |  |
|--------|--|--|--|--|
| A-A100 |  |  |  |  |
|--------|--|--|--|--|