

NOTES

All drawings to be read in conjunction with all other drawings as noted on issue sheet.

All dimensions and levels are to be checked on site.

Any discrepancies are to be reported to the architect before any work commences.

For construction purposes do not scale this drawing, use figured dimensions to be checked on site.

This drawing shall not be reproduced without express written permission from OPEN Architecture.

Title overlay drawings and ownership boundaries are produced using all reasonable endeavours. OPEN Architecture cannot be responsible for the accuracy or scale discrepancy of base plans supplied to them.

All works are to be undertaken in accordance with Building Regulations and the latest British Standards.

All proprietary materials and products are to be used strictly in accordance with the manufacturers recommendations.

Where indicated all existing signage should be removed and discarded as per McDonalds PM instruction. Any fixing holes, electrical cable penetrations etc to be made good with surrounding finishes.

All surfaces that are to be resprayed, must be first treated with suitable primers as agreed with the McDonalds PM, prior to receiving new paint finish.

Shopfront paint: Khaki Green. Ref. RAL 6015

Signage:

PPC Aluminium Khaki Green fascia boxes to be installed/retained where possible, with individual internally illuminated LED signage

- Yellow Acrylic (flat faced) Golden Arch Logo
- White Acrylic (flat faced) McDonalds Text

Existing internally illuminated projecting signage to be refurbished with new LED internal lighting if required

Digital window poster to be installed within shopfront in accordance to the drawings



1 ELEVATION
EXISTING FRONT ELEVATION
SCALE 1:50




2 ELEVATION
PROPOSED FRONT ELEVATION
SCALE 1:50

Frames to Shopfront glazing and Lobby to be resprayed **externally** Khaki Green RAL 6015 to match existing.

3No bump rails added to column to provide protection to cladding / column from bicycles

New access door and shopfront glazing finished **externally** Khaki Green RAL 6015, **internally** Grey RAL 7022 all to match existing.

DRAWINGS BASED ON:
SURVEY: --
OTHER: 15600_021_05 Rev F

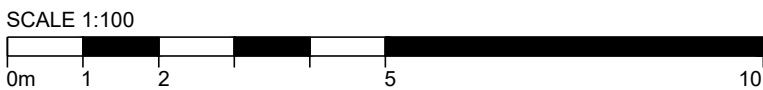

IRLX, REMOTE COURIER ROOM AND PLAYSPACE
ALPHABET

C	Frosting to glazing omitted	GF / GF	07.06.2024
B	Issued for Stage 2	GF / GF	20.05.2024
A	Minor amendments following Stage 1 meeting 28.03.2024 Bump rails added to column	GF / GF	08.04.2024
REV	DESCRIPTION	DR / CH	DATE
This drawing has been reviewed and signed off by McDonald's Restaurants Ltd any errors, changes or discrepancies should be reported to the McDonald's project manager and designers prior to commencing work on site.			
NAME (PM): A Smith		DATE: FEB 24	
SIGNATURE:			
GENERAL NOTES: All works are to be undertaken in accordance with the Building Regulations and the latest British Standards. All proprietary materials and products are to be used strictly in accordance with the manufacturers recommendations. All dimensions to be checked on site prior to construction.			
ON BEHALF OF:			
MC DONALDS RESTAURANTS LTD			
STORE ADDRESS 97 - 101 High Street, Wood Green, London. N22 6BB			
			STORE No 021
DRAWING TITLE EXTERNAL SHOPFRONT ELEVATIONS			
Existing & Proposed elevations			
Scale @ A1		1:100	
Created on:		FEB 24	
Drawn by:		GF	
Checked by:		GF	
Purpose of Issue:		STAGE 2	
OPEN architecture			
Anton House		www.openarc.co.uk	
South Park		T +44 01732 779580	
Sevenoaks / Kent / TN13 1EB		F +44 01732 741316	
Job Reference	Store Number	Drawing No	Rev
21600	021	05	C