

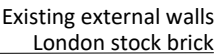



- The drawing is to be read with all related information.

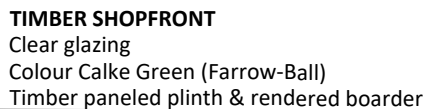

1 PROPOSED STREET ELEVATION
SCALE: 1:100

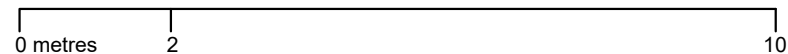

2 PROPOSED FRONT ELEVATION
SCALE: 1:50

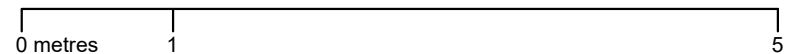

P4	planning issue	PJ	CC	13/03/23
P3	planning issue	PJ	CC	10/01/23
P2	planning issue	AL	CC	03/12/21
P1	first issue	AL	CC	21/10/21
rev	notes	drawn By	checked By	date

dwg status:		PLANNING	
Client:		G. & Matthew	
Project:		703 - Shop, Bomarsund 94 Fortis Green, London, N2 9EY	
drawing description: Proposed Elevations 1			
drawing number:		703-210	Revision: P4
scale:		Varies @ A3	