


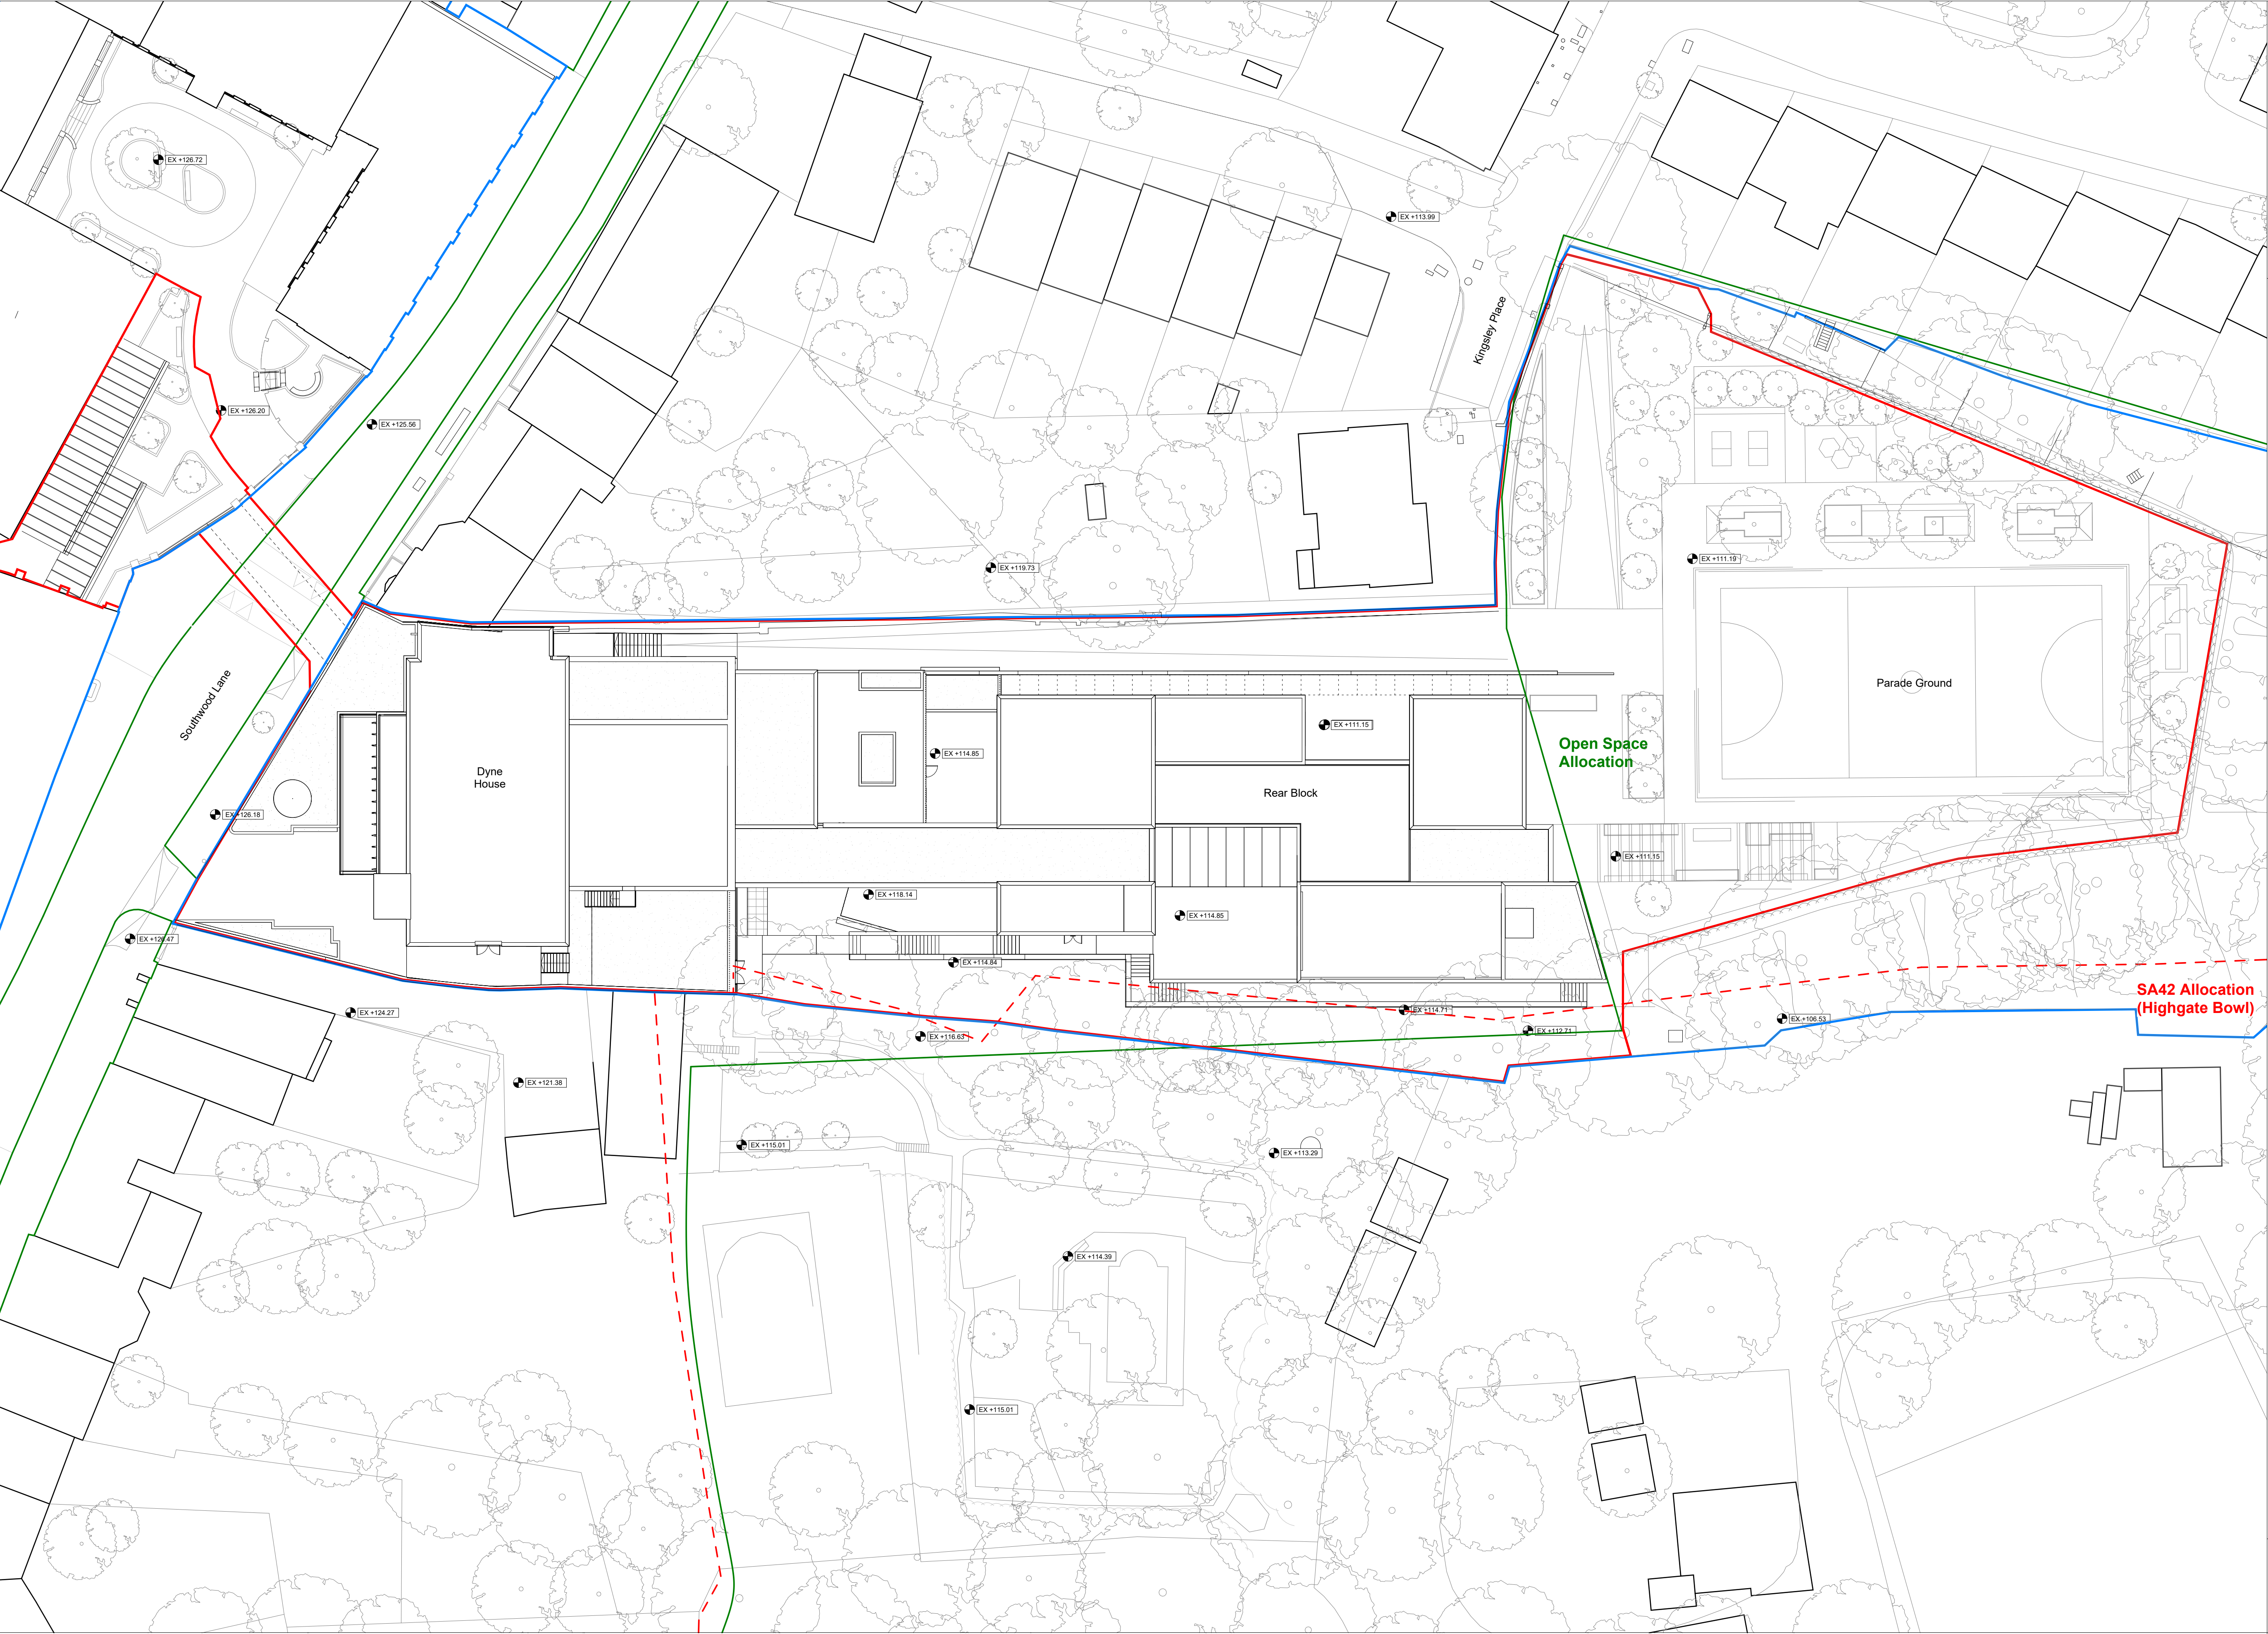


- General Notes:**
- G1** All Levels are above ordnance datum (AOD)
New Levels are shown thus: +20.345
Retained Existing Levels thus: EX+20.345
Existing Levels are shown: EX+20.345
- G2** Door tags are shown thus:

Door number
DG-011
DRS-XXX
FR-XXX
← Door type
← Fire rating, 'V' denotes smoke seal
- G3** Abbreviations:
- | | |
|---------|--------------------------------|
| GN/AWC: | Gender Neutral / Accessible WC |
| CS: | Cleaner's Store |
| PH: | Printer hub |
| ST: | Store |
| RWP: | Rain water pipe |

- Notes:**
- Site Ownership Boundary
 - Site Application Boundary
 - - - SA42 Allocation Boundary (Highgate Bowl)
 - Open Space Allocation Boundary
- SA42 Allocation (Highgate Bowl) and Open Space Allocation Boundaries based on Haringey's Site Allocations DPD 2017 and The Highgate Neighbourhood Plan 2017

DRAFT

PLANNING

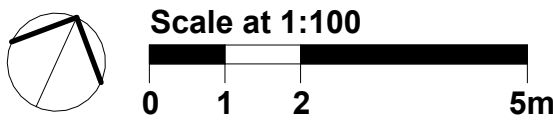

Work Package	Cost Check	Info/Briefing	Tender	Contract	Construction	Date 17.05.2024	Rev. B	Description ISS_0008_Planning - Additional Information	Approved By MB	Date	Rev.	Description	Approved By	Project Highgate School Dyne House 3	Sort Code A/HIS-DH3	Drawing Number 2406	Rev. B
														Subject Proposed Site Plan SA42 Allocation and Open Space Allocation Boundaries			
														Architects Hopkins Architects Limited 27 Broadley Terrace, London, NW1 6LG T: 020 7724 1751 E: mail@hopkins.co.uk	Date: 07/03/23	Scale: As indicated	A1