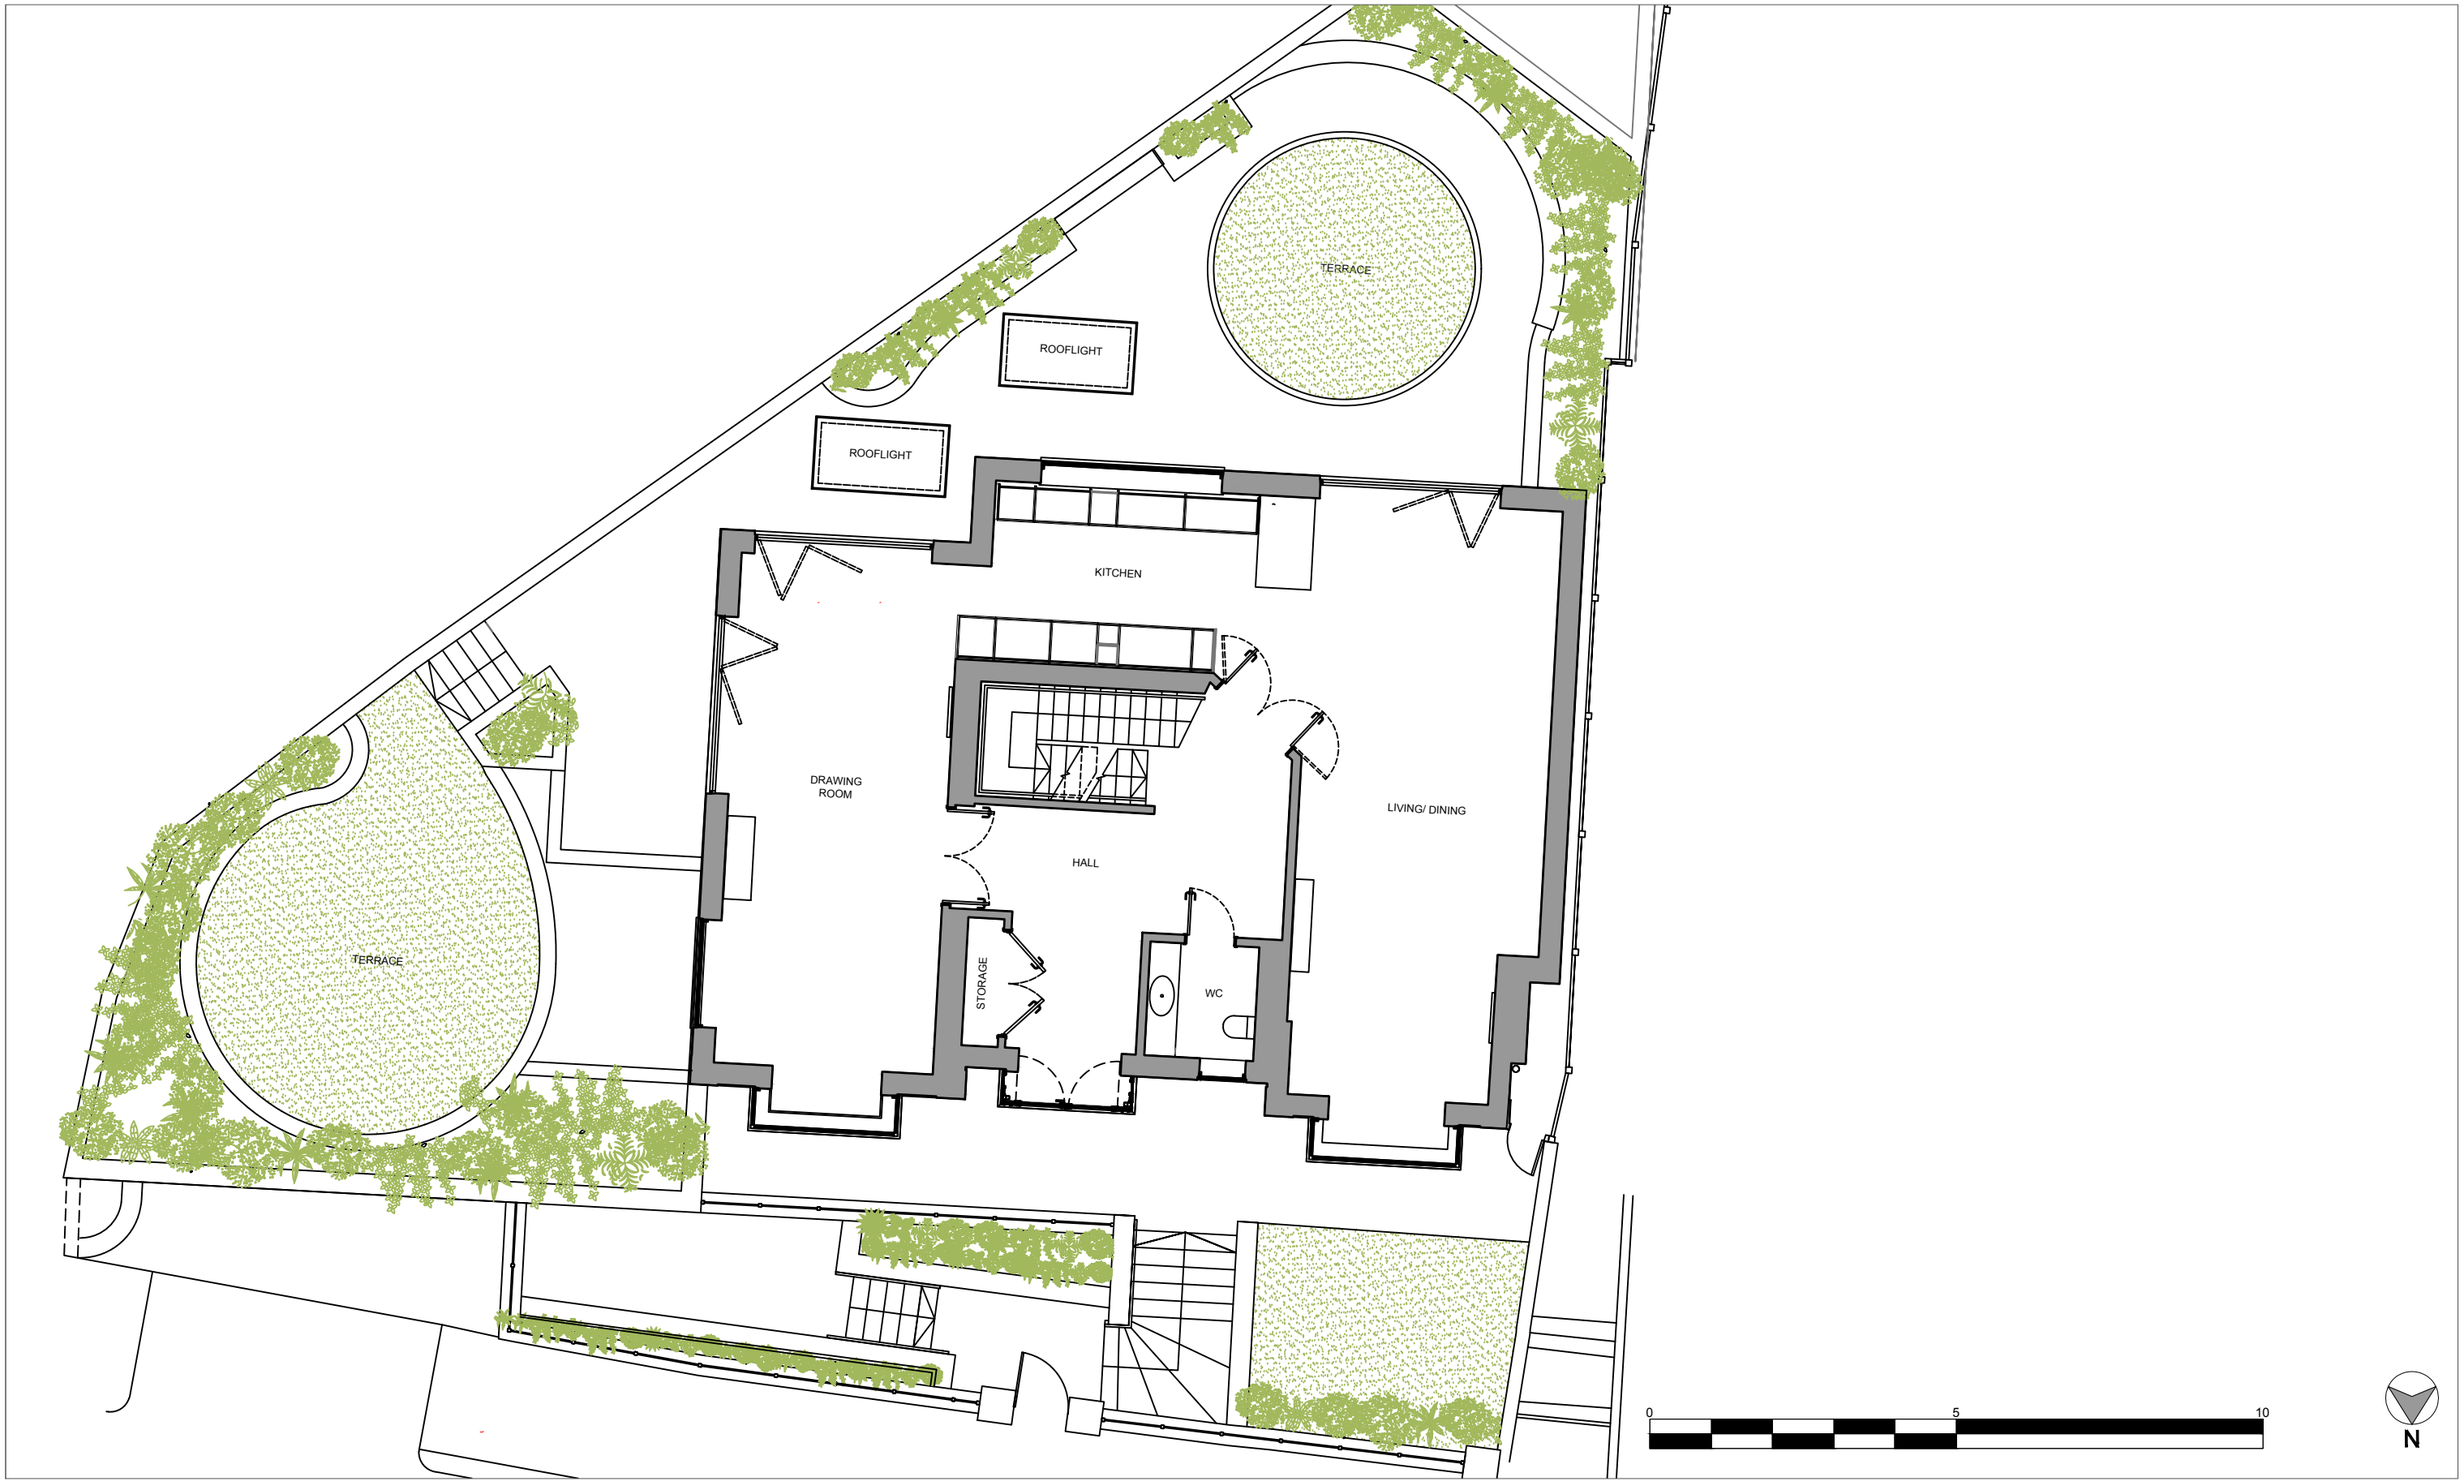


OFFICE B,
WEST GAINSBOROUGH,
1 POOLE STREET,
LONDON, N1 5EA

T. 020 7739 1650
F. 020 7793 0731
E. mail@idmproperties.com
W. idmproperties.com

Project:
38 HORNSEY LANE GARDENS
LONDON
N6 5PD

Client:

This drawing is the property of IDM Properties Llp. Copyright is reserved. The drawing is issued on the condition that it is not copied, reproduced, retained or disclosed to any unauthorised person, either wholly or in part.

Rev:	Description:	Date:

Drawing Title:
EXISTING GROUND FLOOR PLAN

Scale: 1:100

Date: 2022.08.11

Frame Size: A3

Drawing Ref:
102- EXISTING GROUND FLOOR PLAN

CAD Ref: 14.117-102

Revision: -