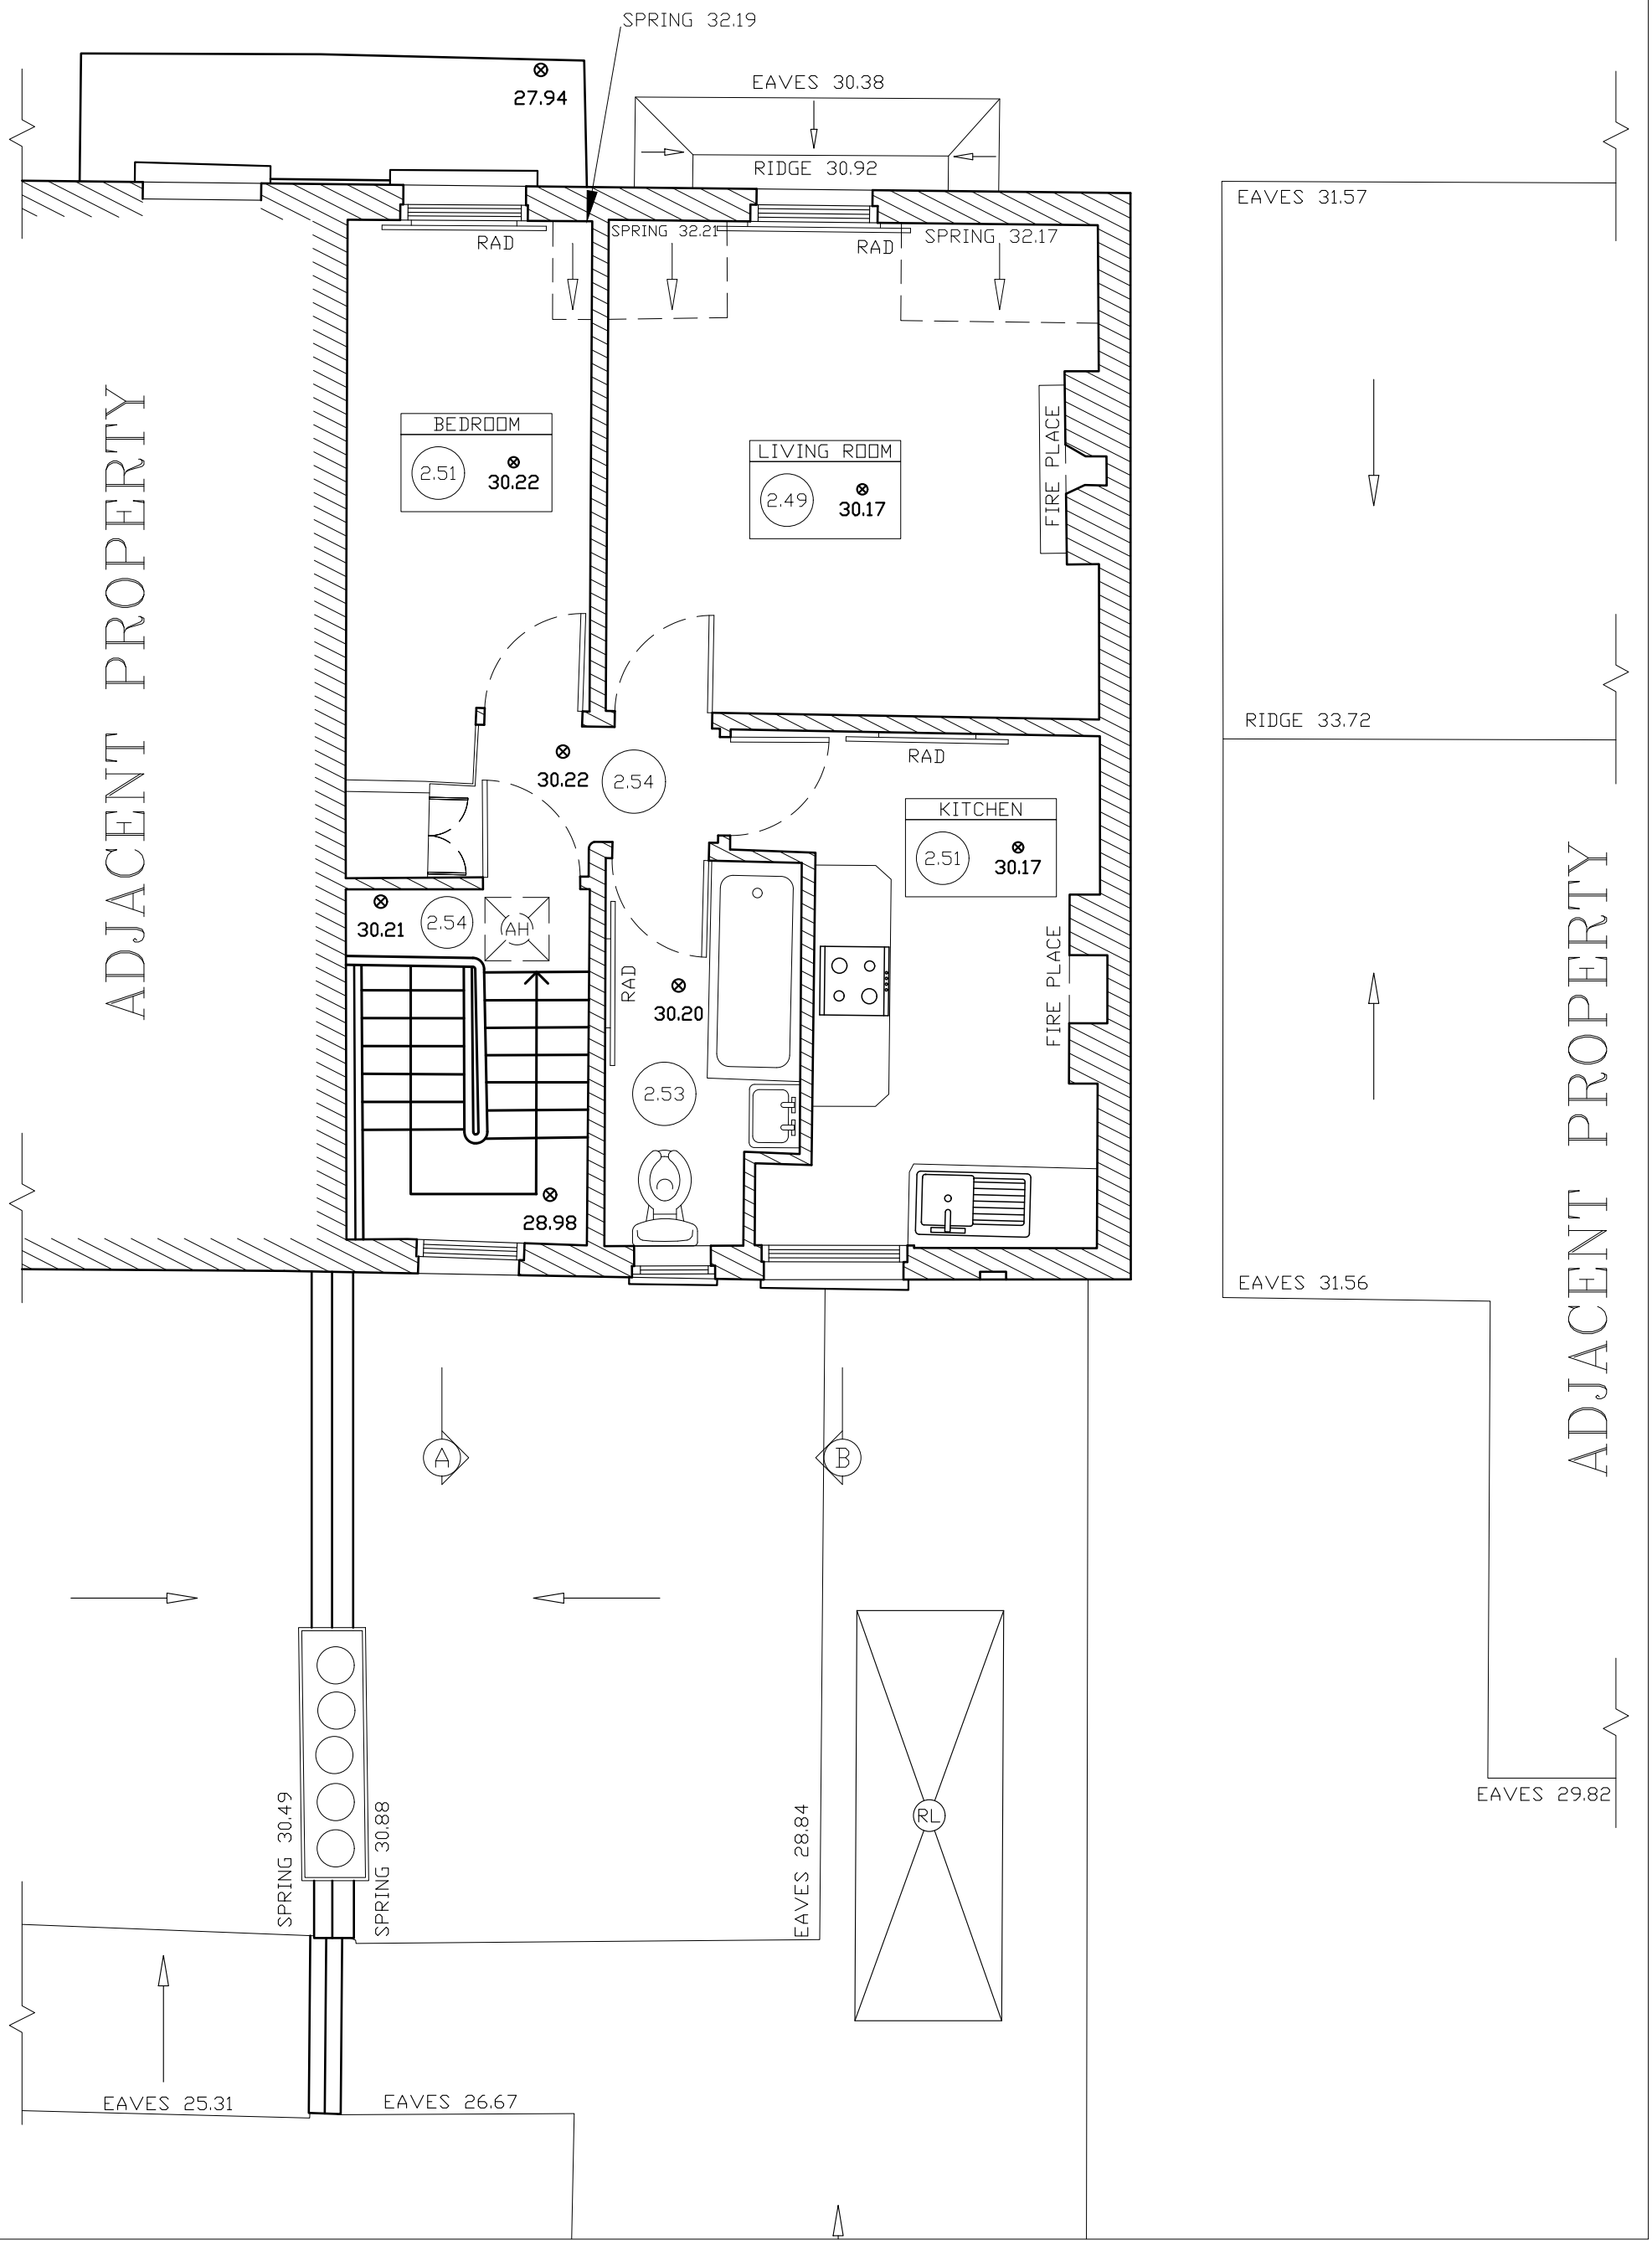

1000 2000 3000 4000 5000

FOR SCALING PURPOSES, THIS LINE IS 5000 mm LONG @ 1:50

Dimensions are approximate only and must be checked prior to construction	**Elinoar Haseen Architecture and Design Ltd Tel: 07870 699937 arch@elinoarhaseen.com**
FOR PLANNING - NOT FOR CONSTRUCTION	
Site Address: September 13th 2022	Scale: 1:50
Flat 3 7 Nelson Road London N8 9RX	**Existing flat floor plan @1:50**
	7NEL /S100