
OPENING FOR
NEW ROOFLIGHT

CONSERVATORY TO BE DEMOLISHED

FORM NEW OPENINGS
IN BRICKWORK

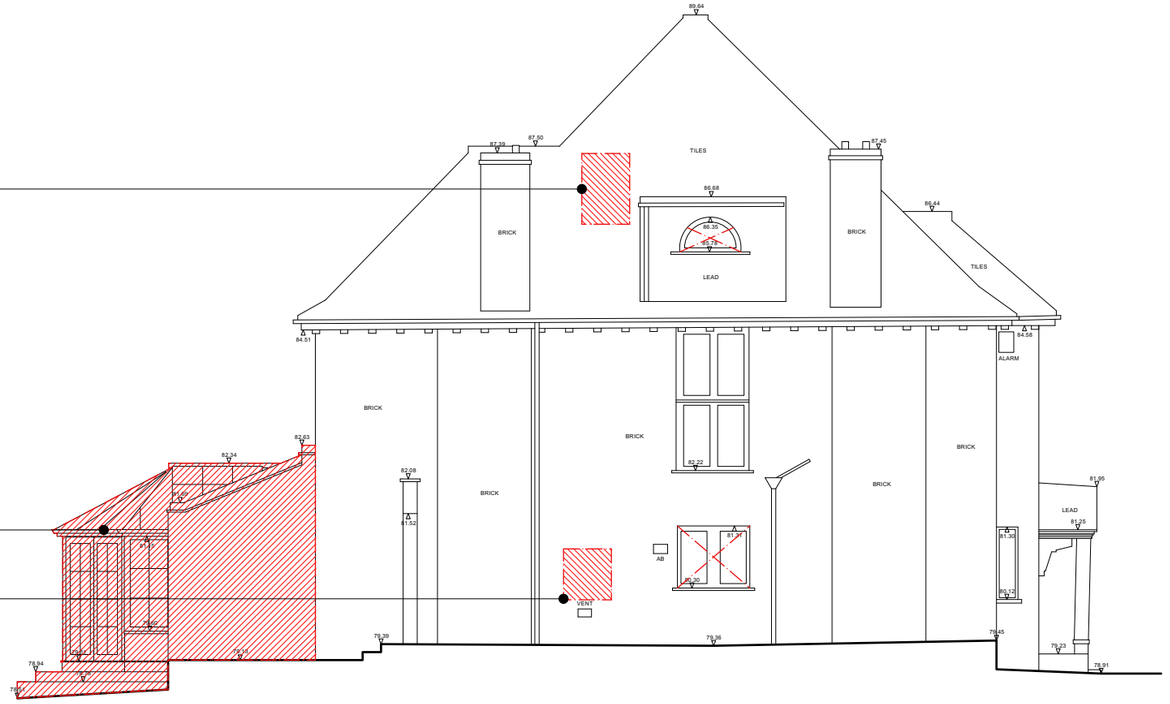

WEST ELEVATION

DATUM LINE 76.00m AOD

Fabric Demolitions

Fittings Demolitions

0 1 2 3 4 5 M

1 Existing Side SW Elevation
Scale: 1:100

0 10 20 30 40 50 mm
Paper Scale

DAVID RUSSELL ARCHITECT
94 Revelon Road, London, SE4 2PR, UK
M: +44 (0) 774 884 7288
E: info@davidrussellarchitect.com

Revision	Date
	28.09.2022

Project	Scale
67 Shepherd's Hill	1:100@A3

Drawing Title	Job No./ Stage/ Drawing No.
Existing Side SW Elevation	016_PL_009

0mm 50mm 100mm Revision

DO NOT SCALE FROM THIS DRAWING
ALL DISCREPANCIES TO BE REPORTED
©2021 David Russell