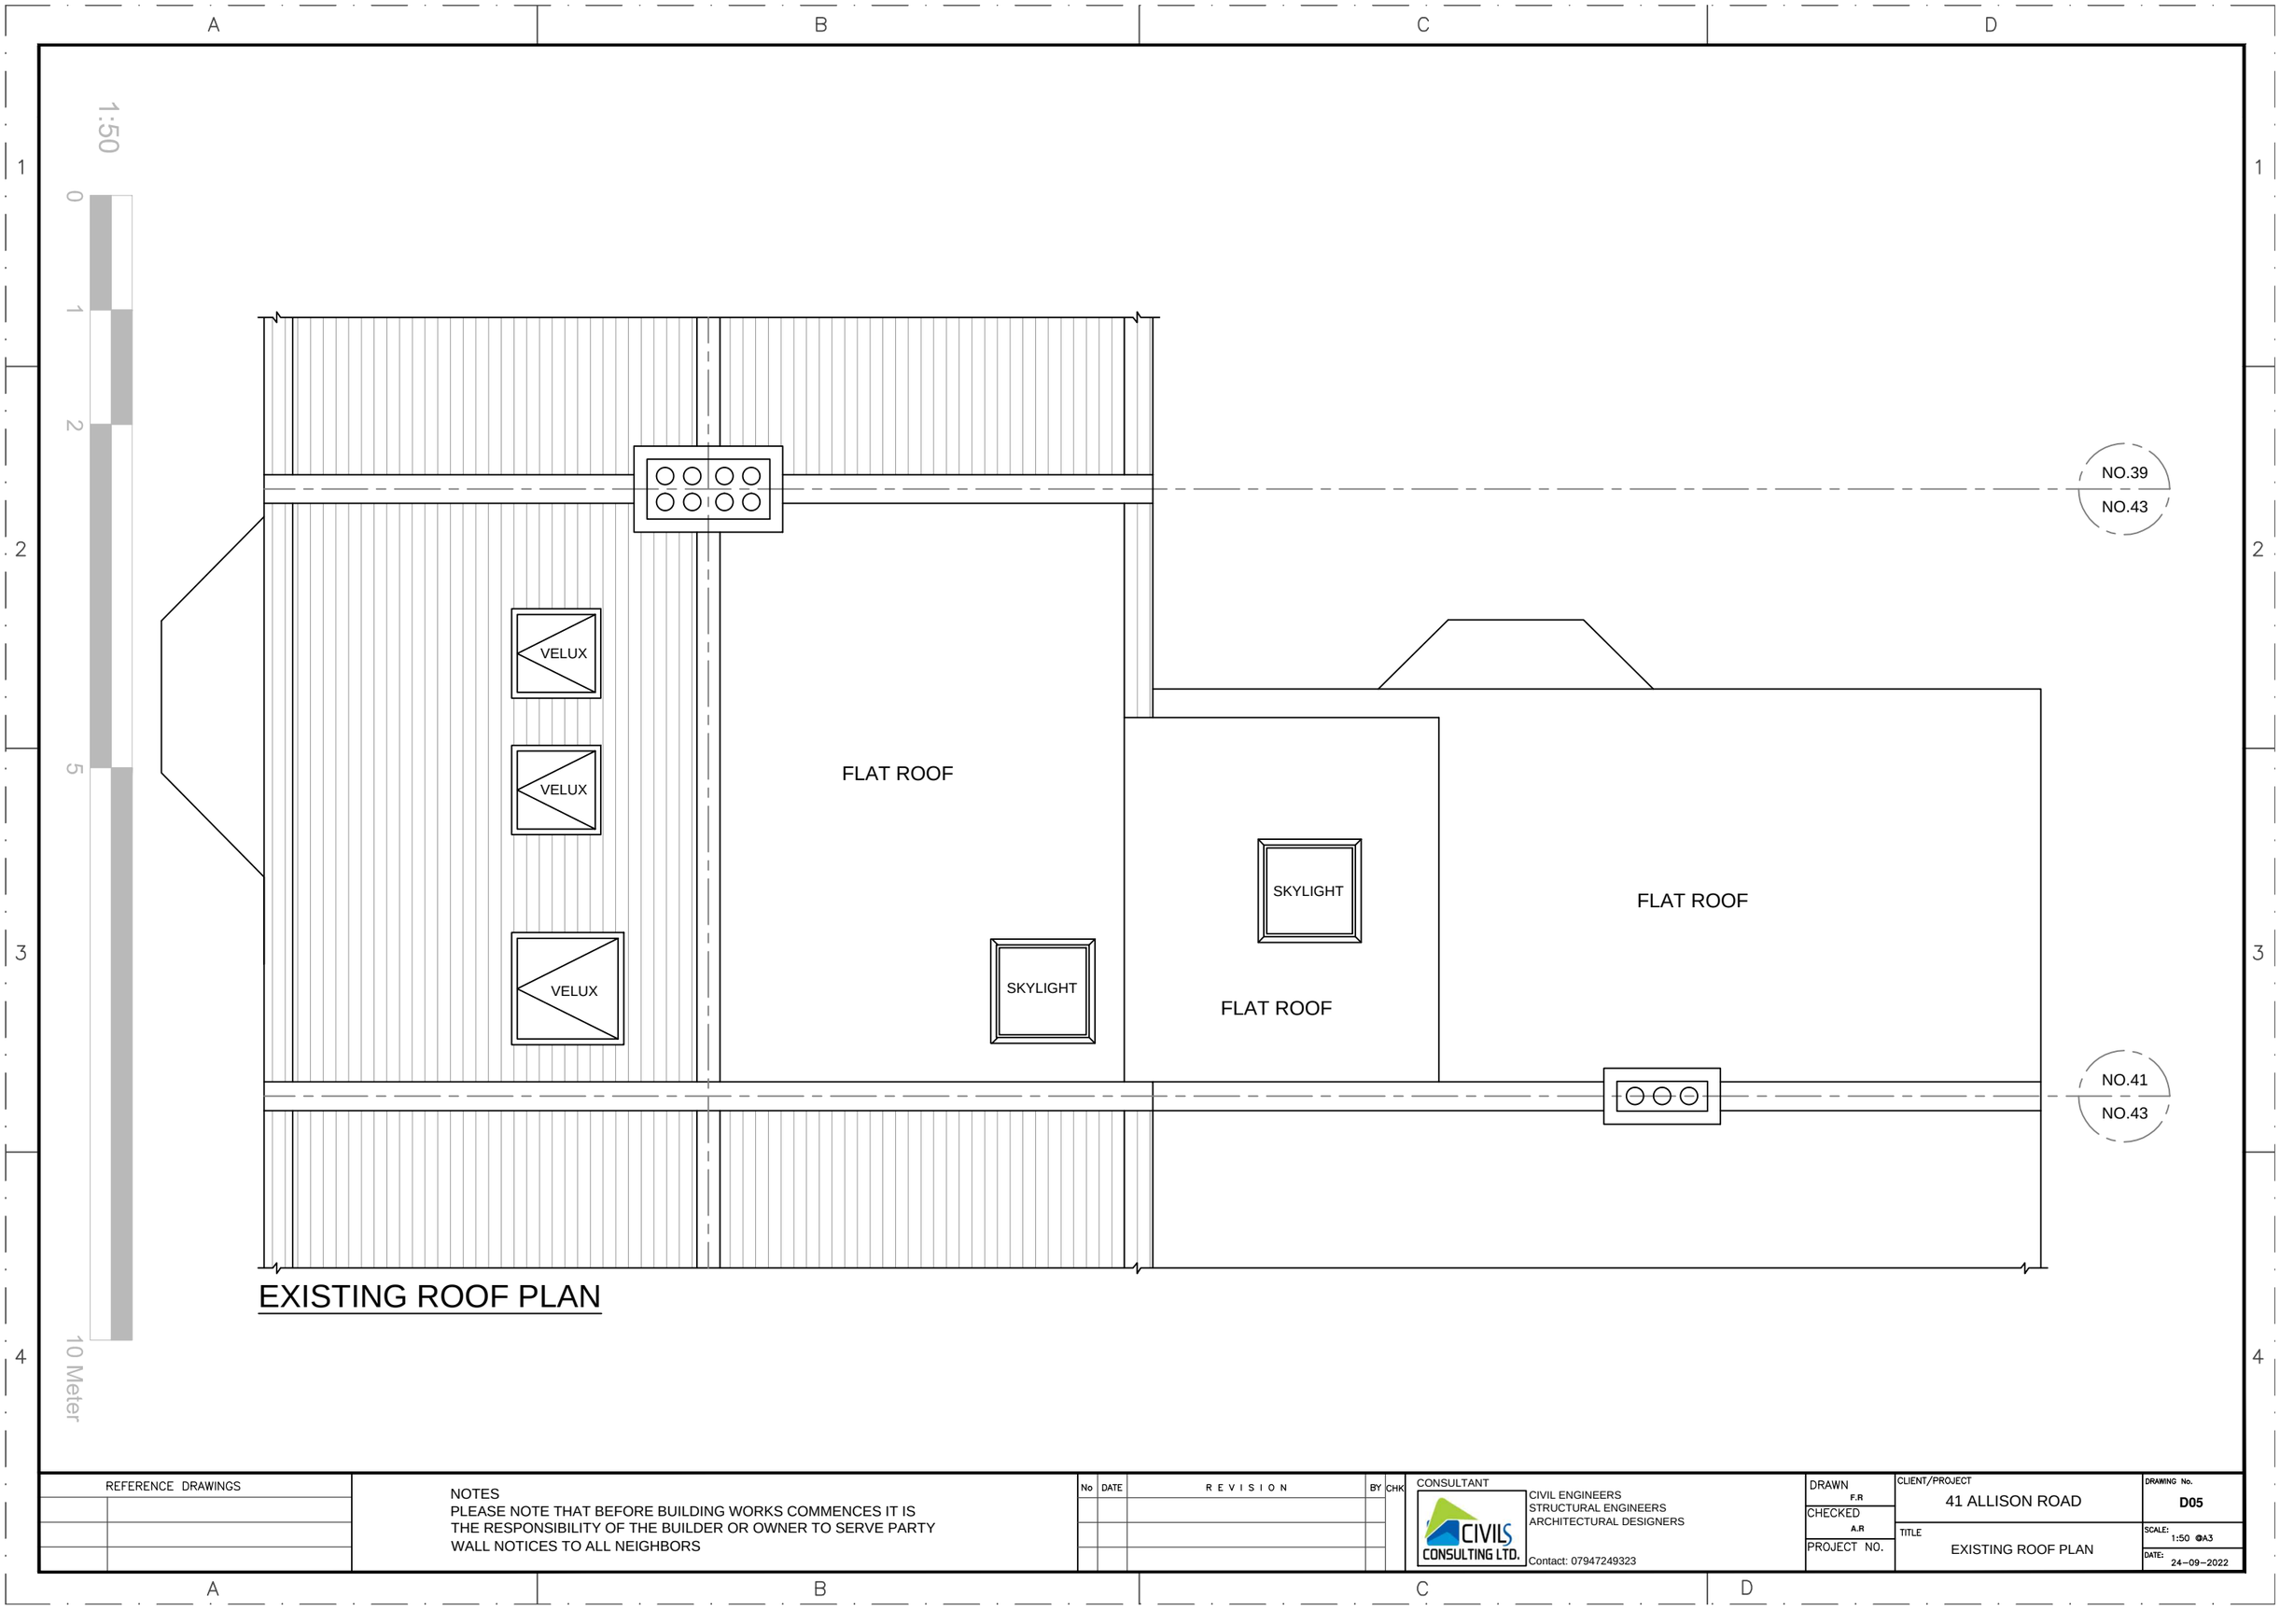


EXISTING ROOF PLAN

REFERENCE DRAWINGS	NOTES	No	DATE	REVISION	BY	CHK	CONSULTANT	DRAWN	CLIENT/PROJECT	DRAWING No.
	PLEASE NOTE THAT BEFORE BUILDING WORKS COMMENCES IT IS THE RESPONSIBILITY OF THE BUILDER OR OWNER TO SERVE PARTY WALL NOTICES TO ALL NEIGHBORS						CIVILS CONSULTING LTD. CIVIL ENGINEERS STRUCTURAL ENGINEERS ARCHITECTURAL DESIGNERS Contact: 07947249323	F.R	41 ALLISON ROAD	D05
								CHECKED A.R	TITLE EXISTING ROOF PLAN	SCALE: 1:50 @A3
								PROJECT NO.		DATE: 24-09-2022