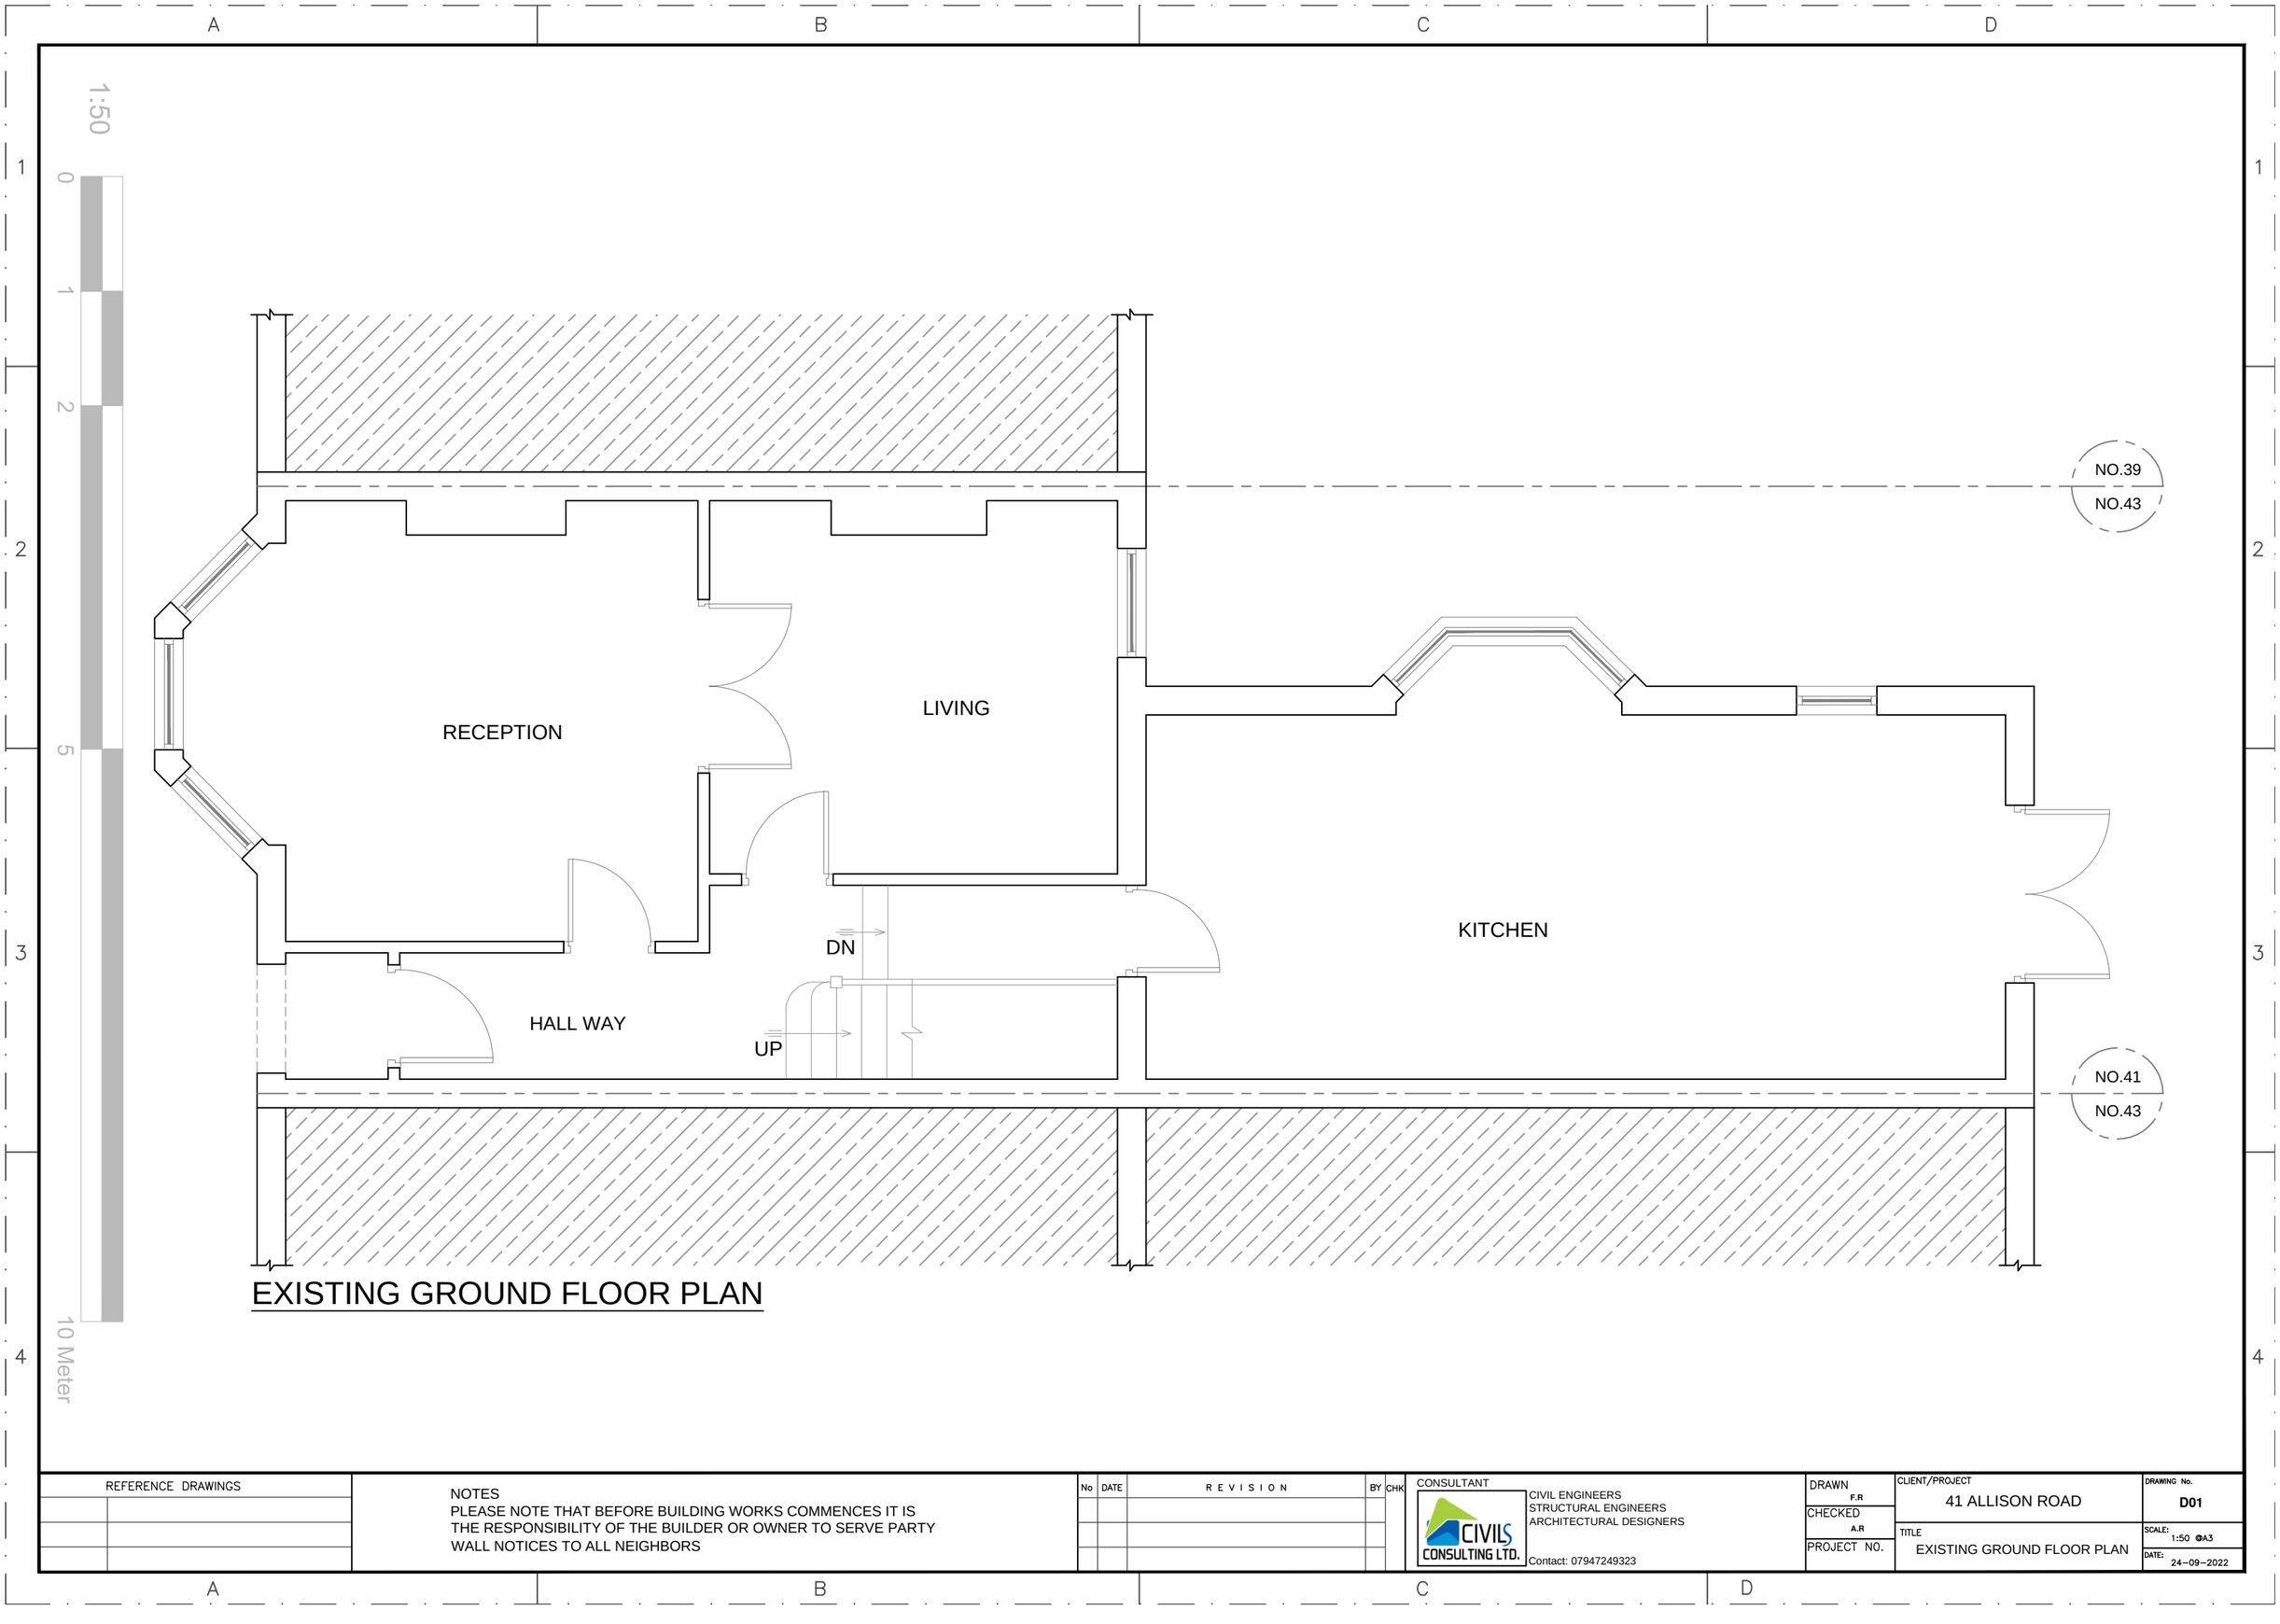


EXISTING GROUND FLOOR PLAN

REFERENCE DRAWINGS

NOTES
PLEASE NOTE THAT BEFORE BUILDING WORKS COMMENCES IT IS THE RESPONSIBILITY OF THE BUILDER OR OWNER TO SERVE PARTY WALL NOTICES TO ALL NEIGHBORS

No	DATE	REVISION	BY	CHK

CONSULTANT
CIVILS CONSULTING LTD.
CIVIL ENGINEERS
STRUCTURAL ENGINEERS
ARCHITECTURAL DESIGNERS
Contact: 07947249323

DRAWN F.R
CHECKED A.R
PROJECT NO.

CLIENT/PROJECT
41 ALLISON ROAD

TITLE
EXISTING GROUND FLOOR PLAN

DRAWING No.
D01

SCALE: 1:50 @A3
DATE: 24-09-2022