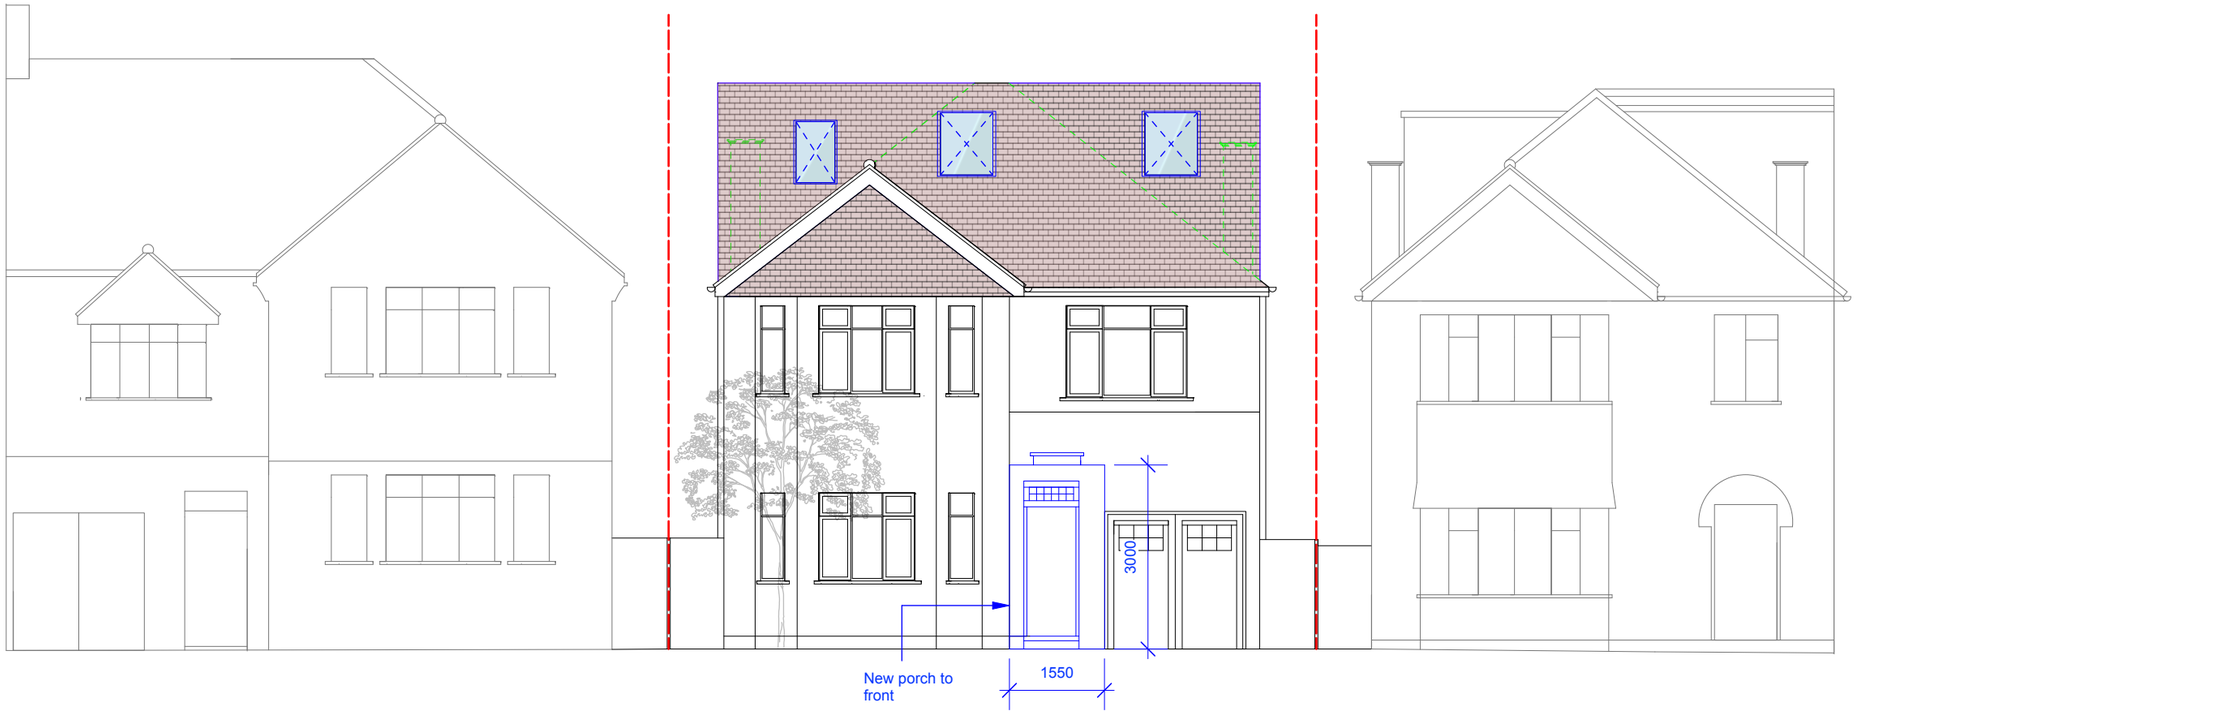


The materials to be used will match the existing materials

EXISTING

TO BE REMOVED

PROPOSED

ASSUMED EXISTING BOUNDARY

1:100 0 1 2 3 4 5 6 7 8 9 10 [m]

PROPOSED FRONT ELEVATION - (GABLE ENDS x 2 and REAR DORMER)

FOR CERTIFICATE OF LAWFULNESS

REV.	DATE	DESCRIPTION
A	20.10.22	REVISED AS PER CASE OFFICER COMMENTS

NOTE:

FOR THE PURPOSE OF PLANNING ONLY DRAWINGS CAN BE SCALED OFF.

ALL DIMENSIONS ARE IN MILLIMETERS. INCONSISTENCIES ARE TO BE REPORTED TO THE ARCHITECT IMMEDIATELY.

COPYRIGHT IS HELD BY SIMON MILLER ARCHITECTS LTD.

CLIENT:

A.C and A.M

SITE:

23 BANCROFT AVENUE,
LONDON,
N2 0AR

PROJECT:

GROUND FLOOR AND LOFT EXTENSIONS AND INTERNAL ALTERATIONS

DRAWING TITLE:

PROPOSED FRONT ELEVATION

SIMON MILLER ARCHITECTS

T+44 (0)20 8201 9875

info@simonmillerarchitects.com
simonmillerarchitects

11 Portsdown Mews
Temple Fortune
London NW11 7HD

DATE: OCTOBER 2022

DRAWN BY: TJ

SCALE: 1:100 @ A3

DRAWING NO.: 557 PD06

REVISION: - A