
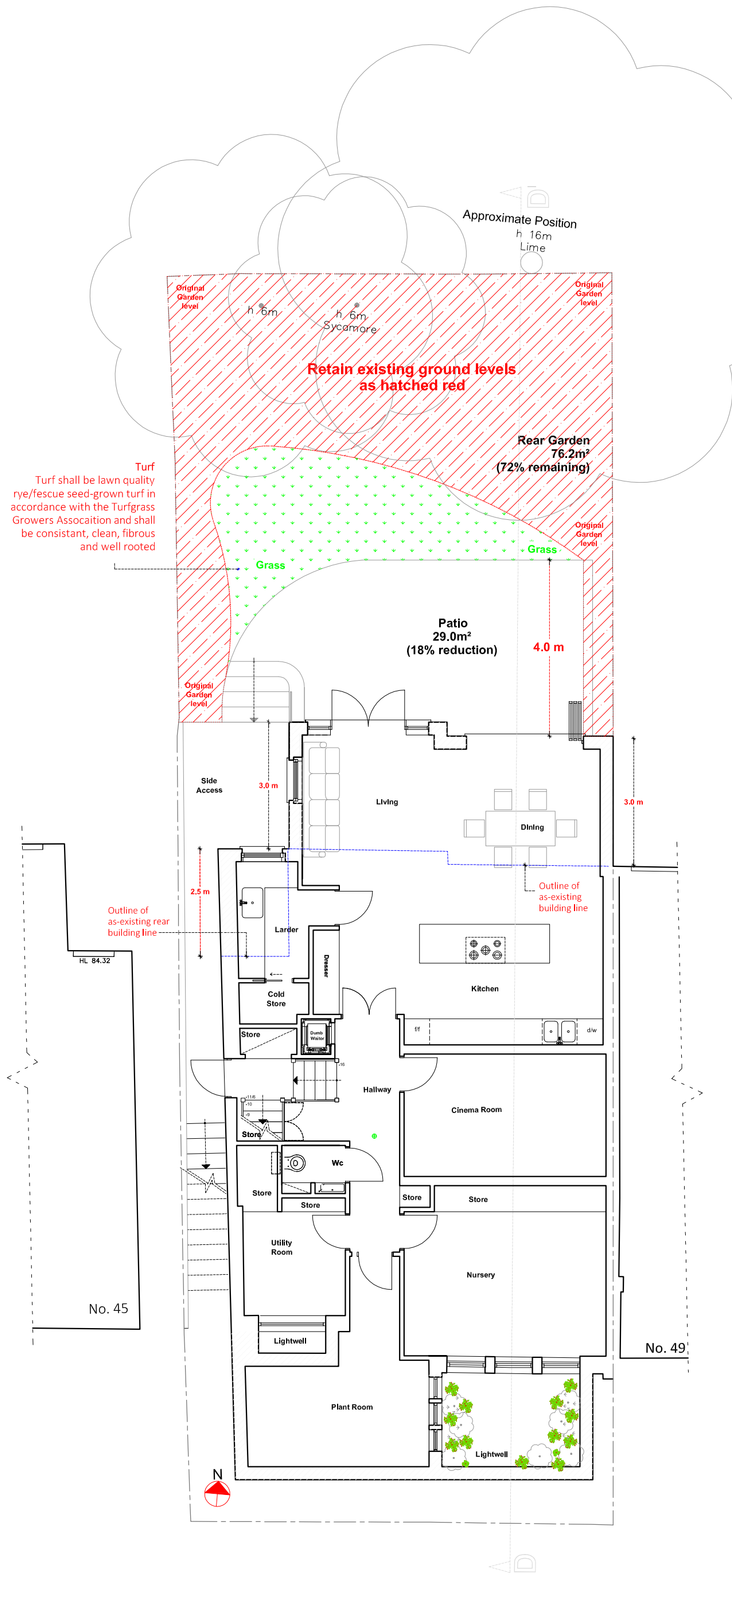


Proposed Lower-Ground Floor Plan
(Scale 1:100)

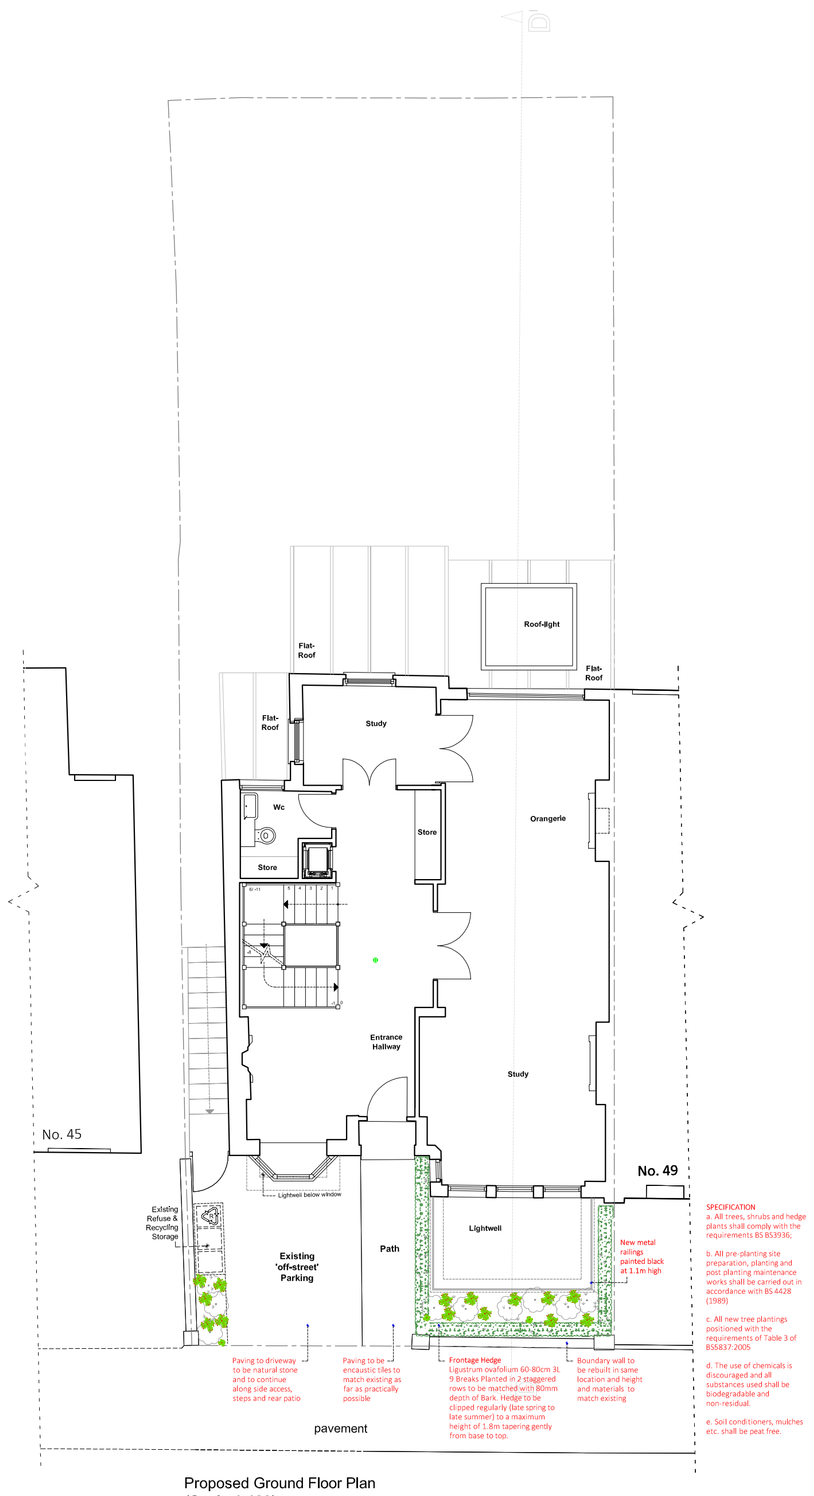

SPECIFICATION

a. All trees, shrubs and hedge plants shall comply with the requirements BS 853936.


b. All pre-planting site preparation, planting and post planting maintenance works shall be carried out in accordance with BS 4428 (1989)

c. All new tree plantings positioned with the requirements of Table 3 of BS5837:2005


d. The use of chemicals is discouraged and all substances used shall be biodegradable and non-residual.

e. Soil conditioners, mulches etc. shall be peat free.

Proposed Ground Floor Plan
(Scale 1:100)

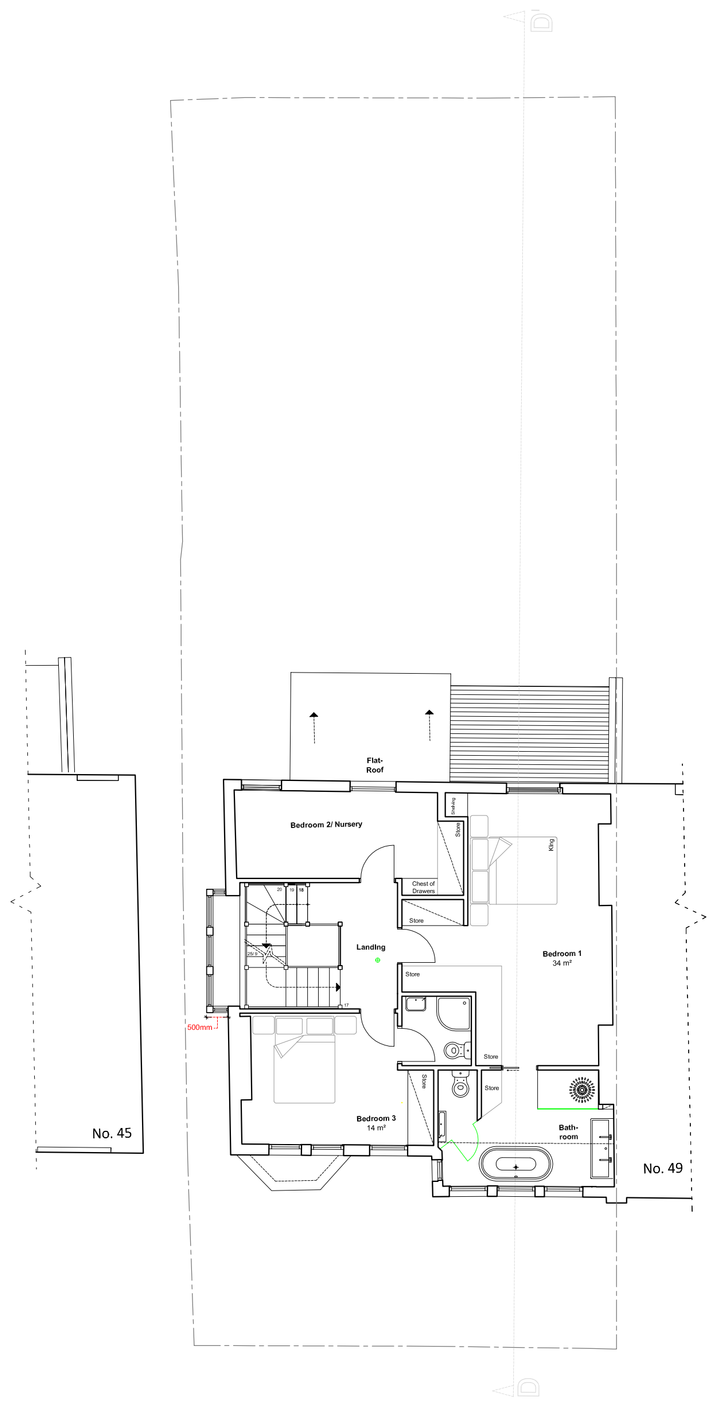

Proposed First Floor Plan
(Scale 1:100)

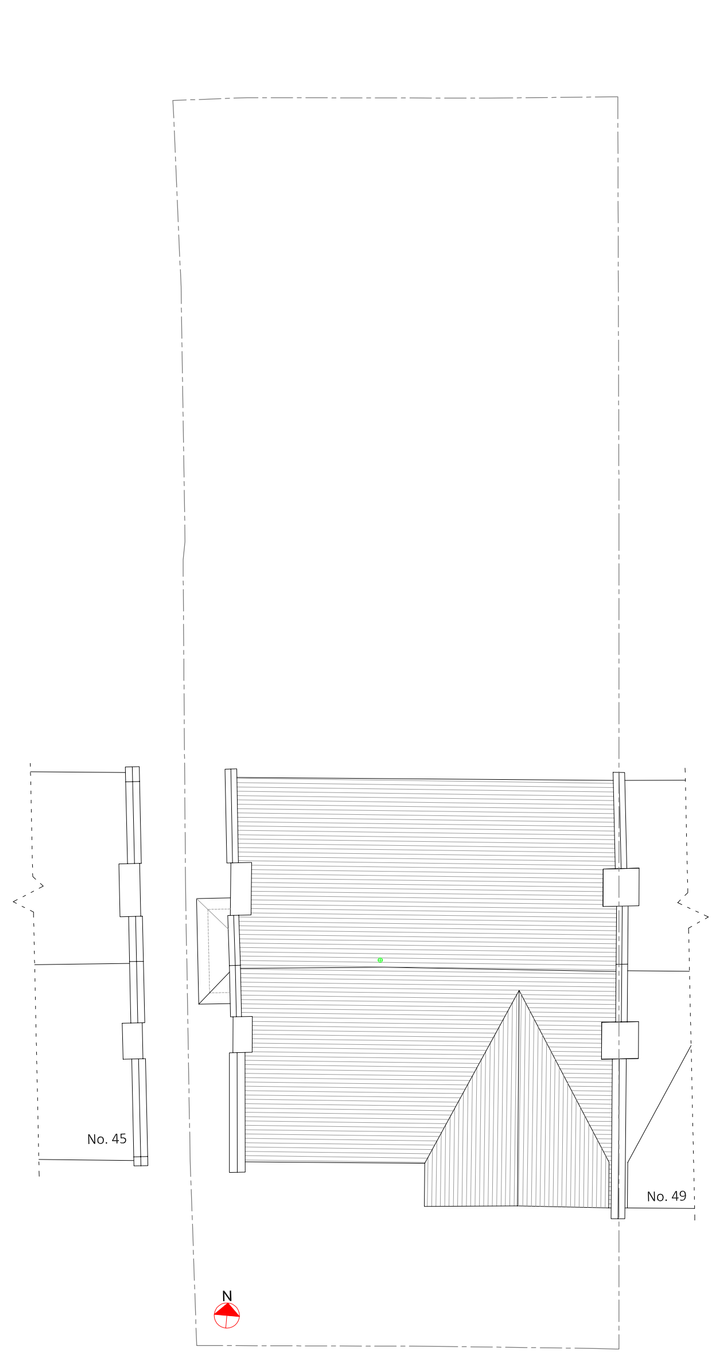

Proposed Roof Plan
(Scale 1:100)

Notes
Report any discrepancies
Copyright owned by Andreas + Buxton Associates
For planning purposes only

0m 1 2 3 4 5 — 1:100
0m 12.5 25 37.5 50 62.5 — 1:1250

Andreas + Buxton Associates
CHARTERED ARCHITECT + INTERIOR DESIGNERS
9 Louisa Street London E1 4NF
mc 078687 15430 e-mail: andreasc73@me.com

Rev.	Date	Drawing Status	Project	Project Description	Drawing Name	Date	Scale:	Drg. No.	Rev.
		Conditions Discharge	47 Woodland Gardens London N10 3UE	Proposed Works	Proposed Floor Plans	10.04.22	1:100 @ A1	Wood/22/P/02/A	