

REVISION :	DATE:	NOTES :


RICHMOND (VERTICAL SLIDE) SPIRAL BALANCE WINDOW DETAILS (3no. MODULES)
(FRONT ELEVATION: 4th & 5th FLOORS)

SECTION A-A
VERTICAL SECTION

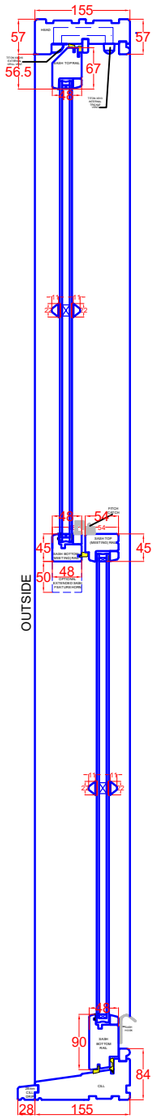

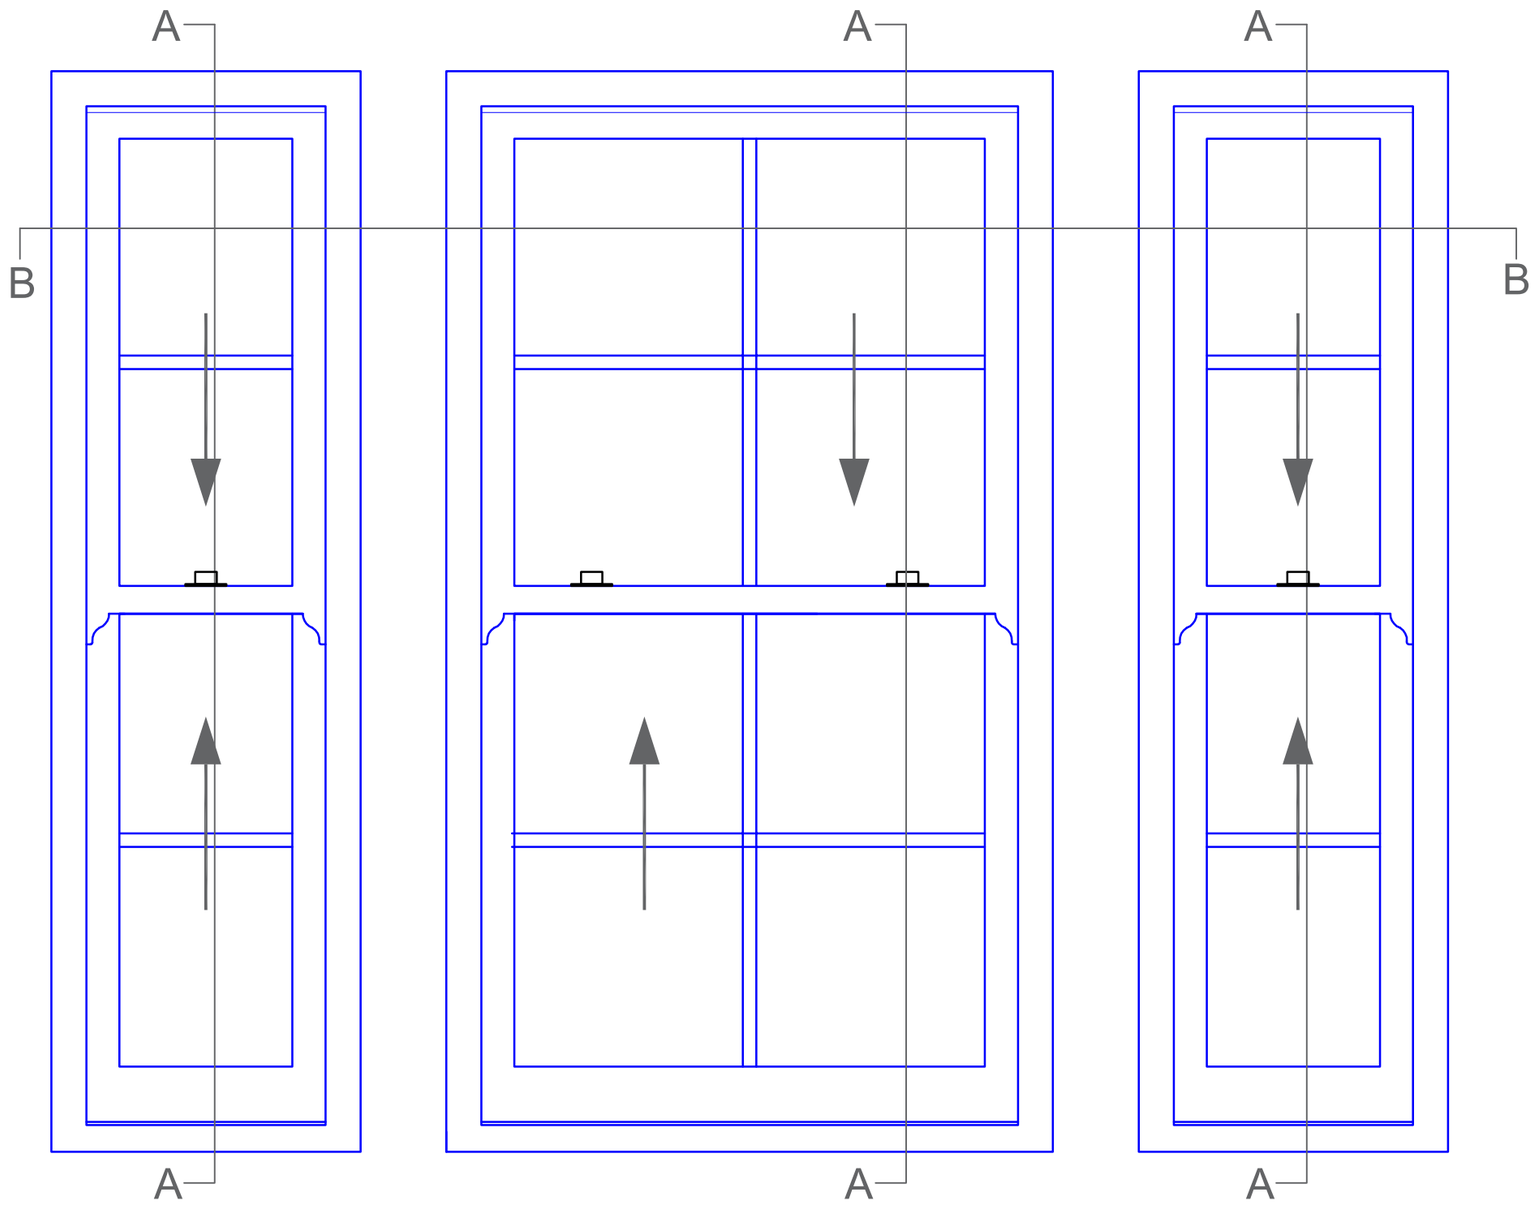

SECTION B-B
HORIZONTAL SECTION

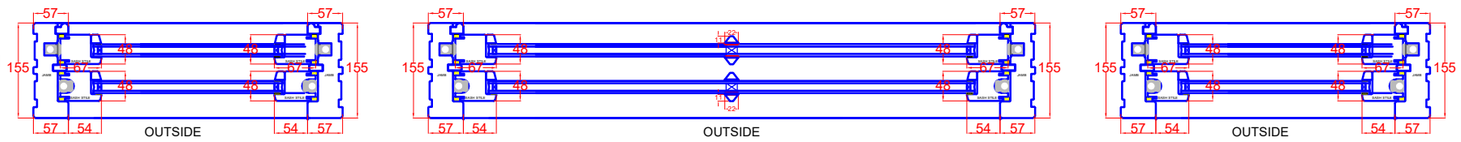

DRAWING No:	20829D04					REV:
TITLE:	RICHMOND (VERTICAL SLIDE) SPIRAL BALANCE WINDOW DETAILS (3no. MODULES) (FRONT ELEVATION : 4th & 5th FLOORS)					
PROJECT:	COBURG CLOSE, LONDON					
SCALE @ A3	1 : 10	DATE :	18/10/21	DRAWN BY :	SP	