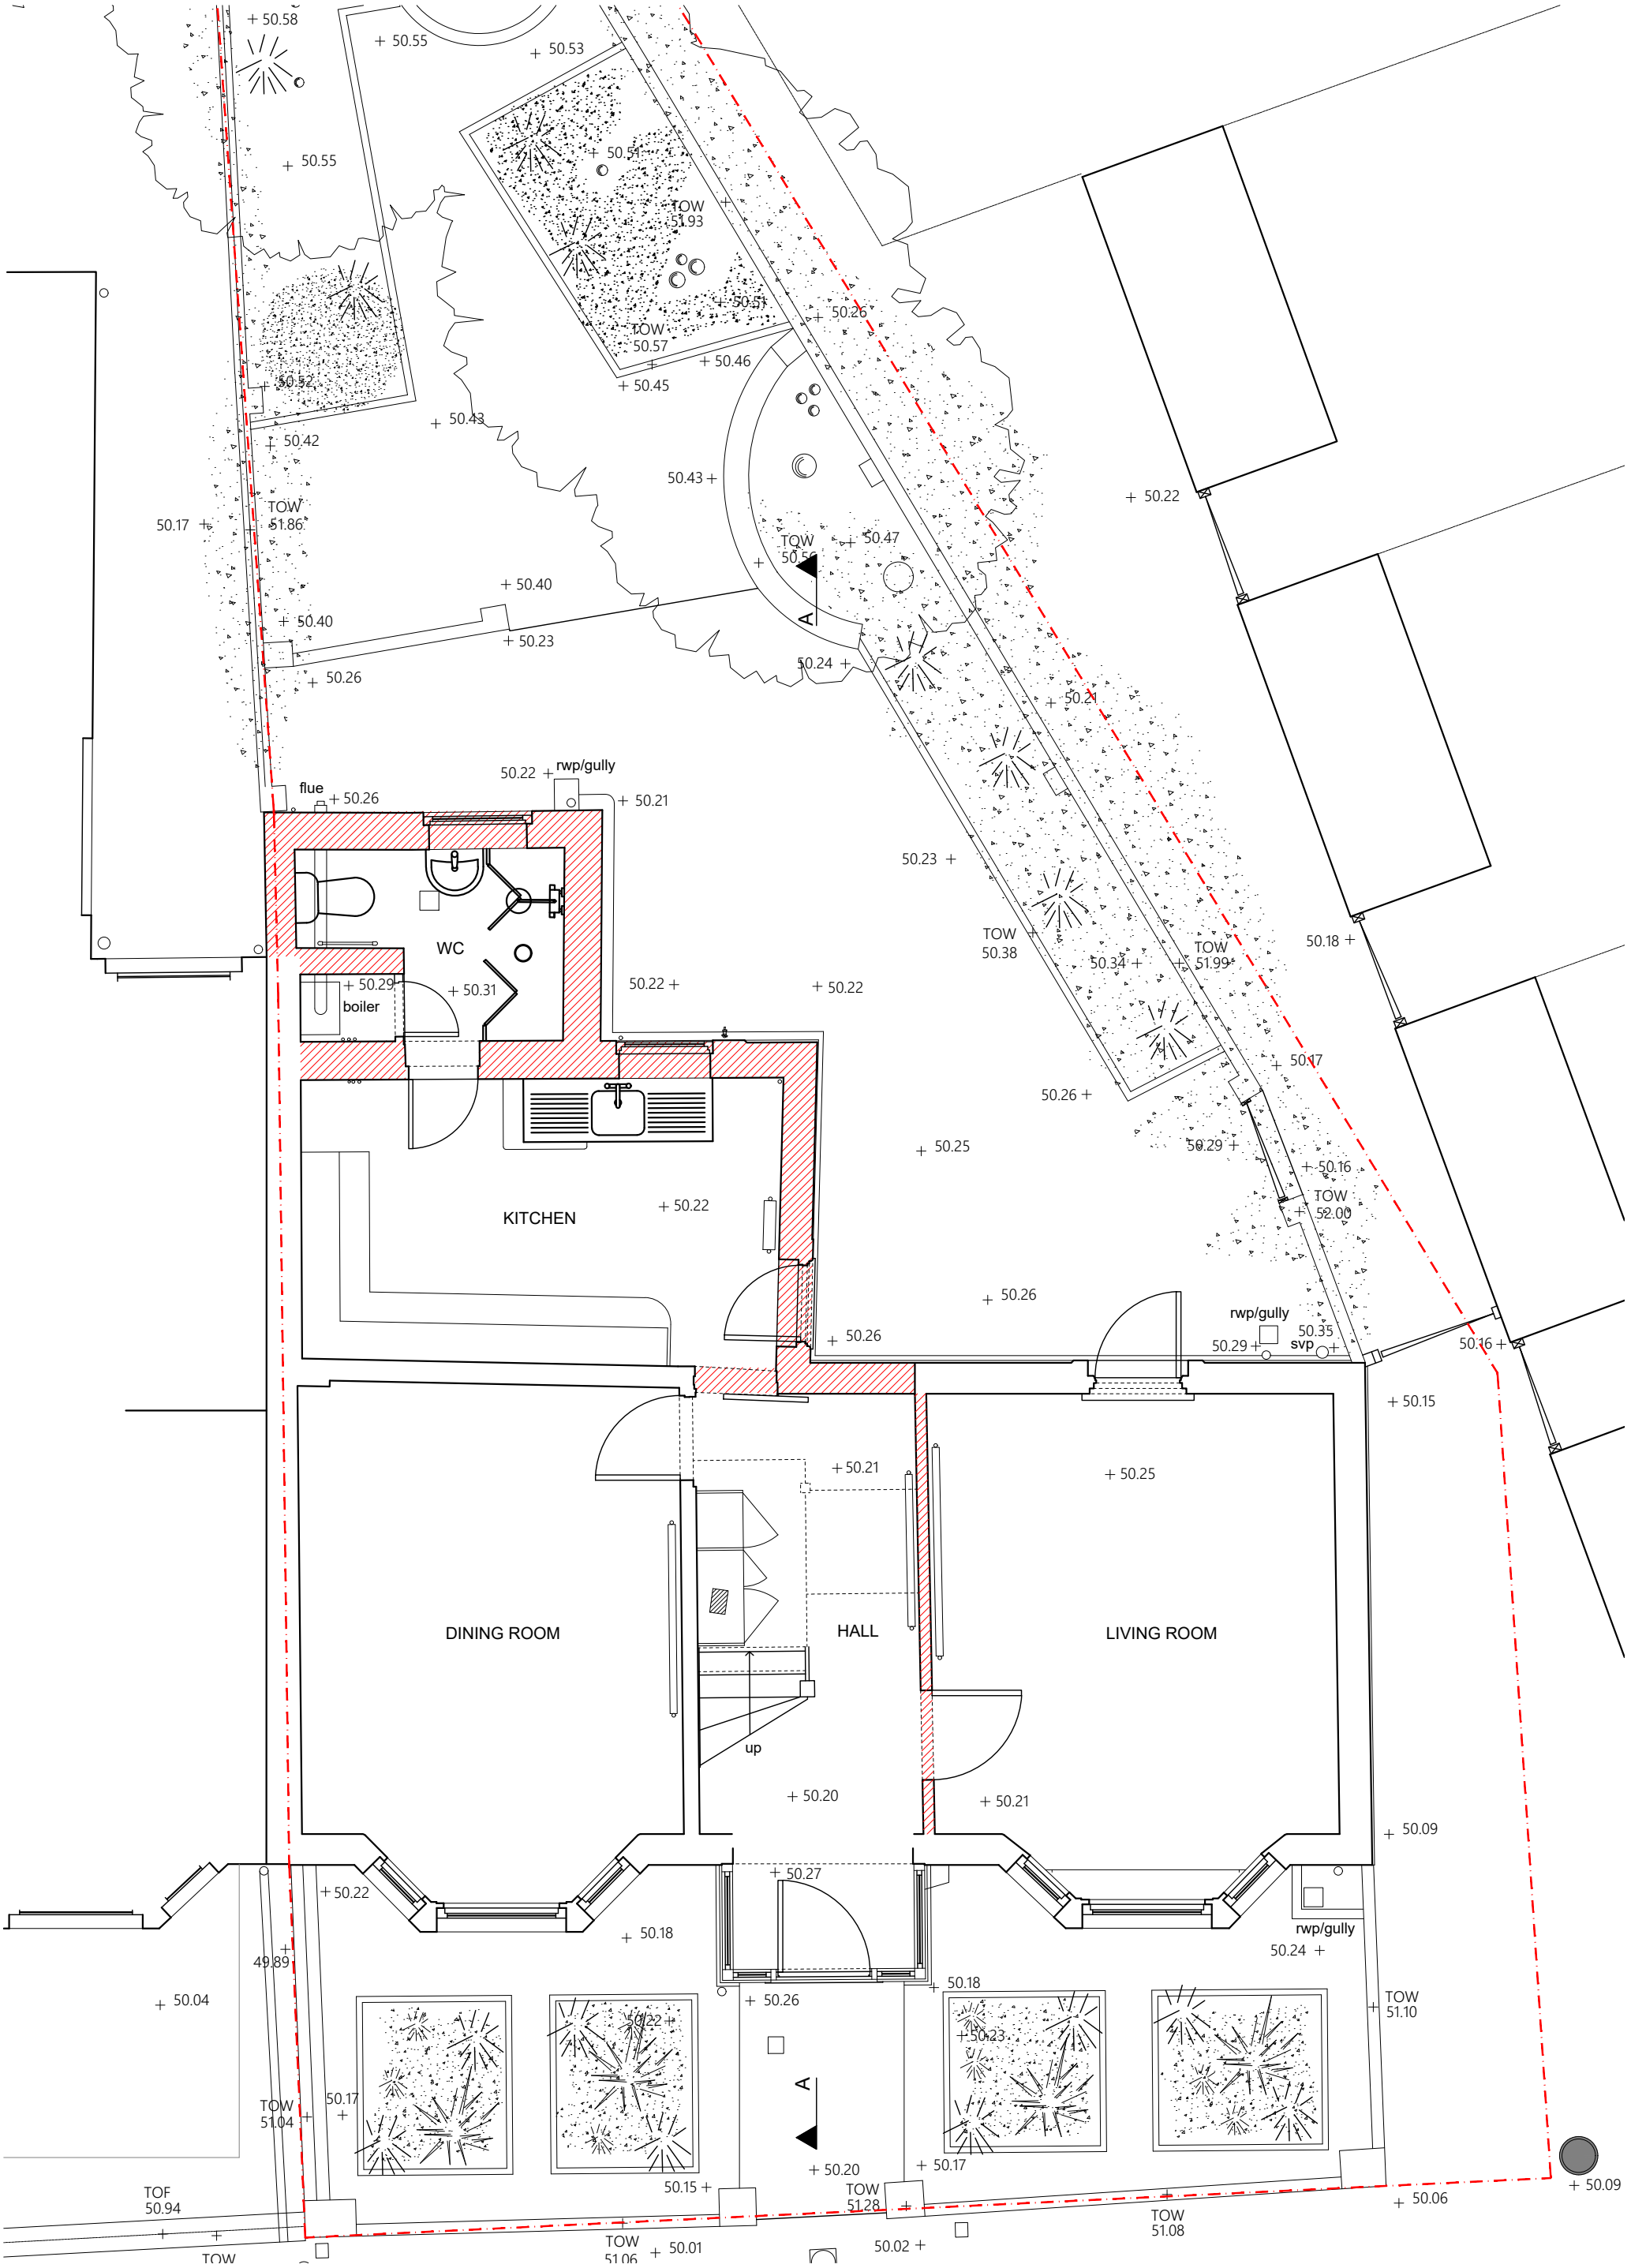


Walls to be demolished

0 1 2m 1:50 @ A3

PROJECT Extension to 1a GLenwood Road London N15 3JS	TITLE GROUND FLOOR PLAN AS EXISTING	REV DATE DESCRIPTION	POLYGON ARCHITECTS 07968544721 polygonarchitects.com
CLIENT Ms. Natasha Mosienko & Mr Chandeep Heera	STATUS PLANNING	SCALE SIZE DATE DRG No. REV 1:50 A3 SEPT '22 2203/PL/01	