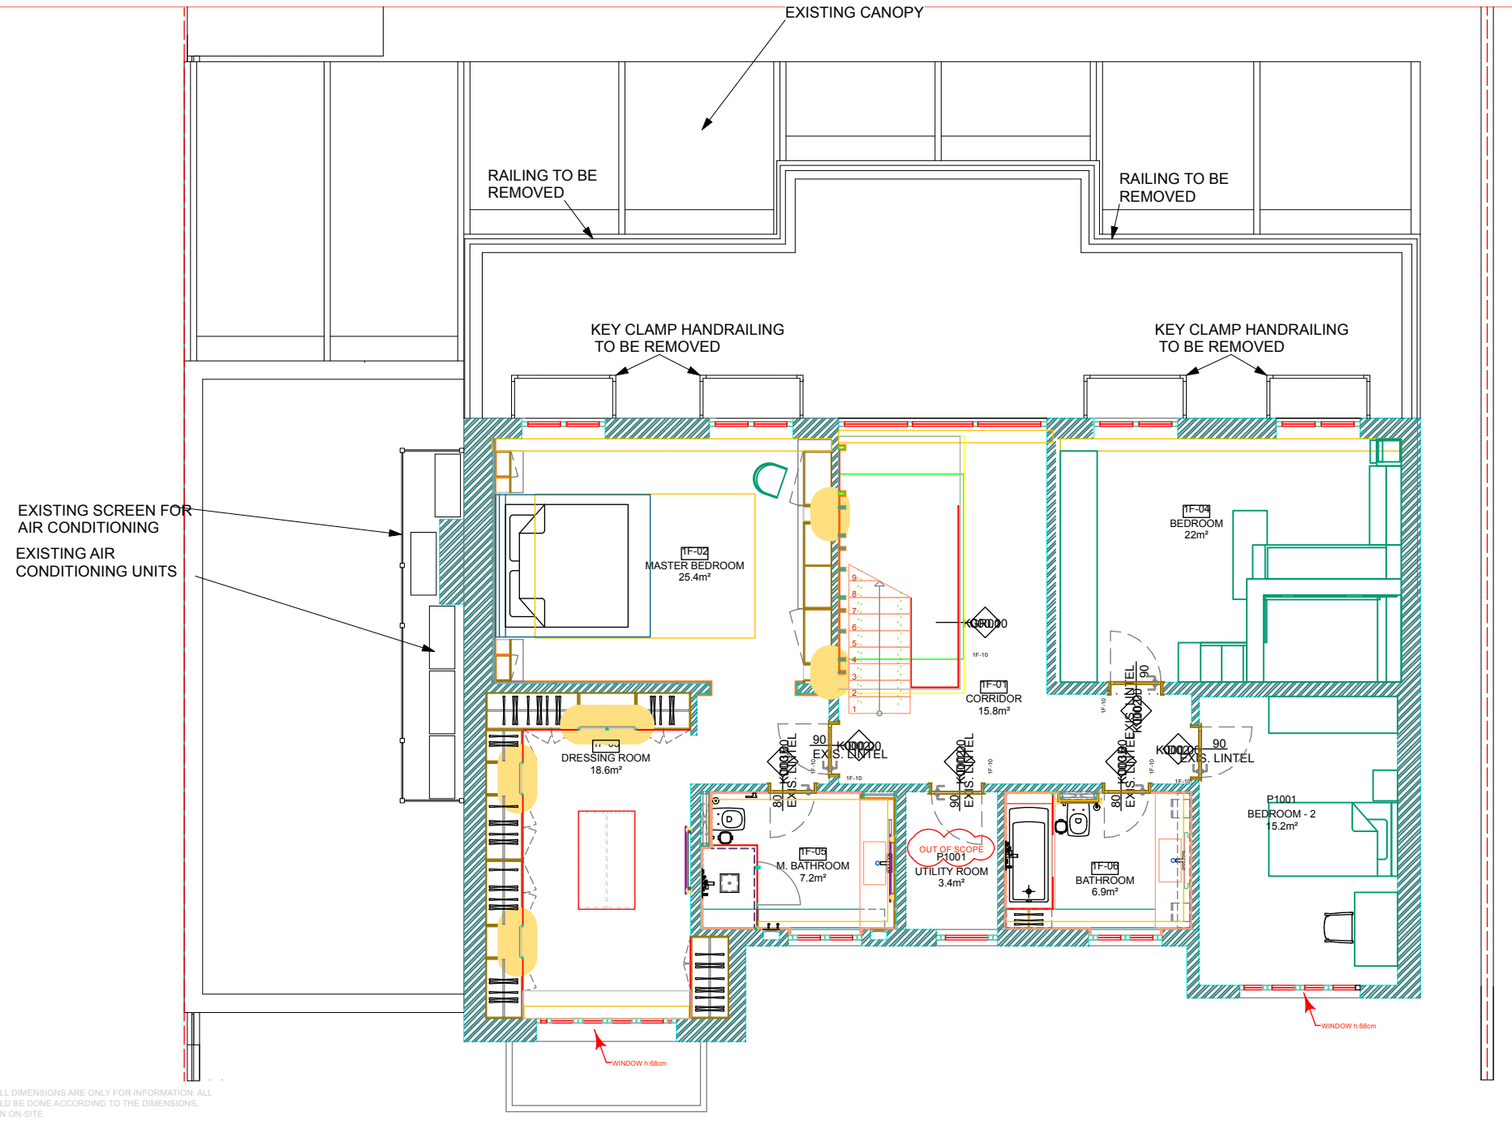


*IMPORTANT NOTE: ALL DIMENSIONS ARE ONLY FOR INFORMATION. ALL APPLICATIONS SHOULD BE DONE ACCORDING TO THE DIMENSIONS, WHICH WILL BE TAKEN ON-SITE.

CASAGLOBAL MEHMET DEMIR +44 7578 575581	AYLMER RD. HOUSE	LAYOUT PLAN 1/100 FIRST FLOOR PLAN

EXISTING FIRST FLOOR PLAN

MEASURED SURVEY

REV.	DATE	DESCRIPTION	REV.	DATE	DESCRIPTION	REV.	DATE	DESCRIPTION
This drawing is based on original drawings by Casaglobal. Simon Miller Architects have used these drawings as a reference and adapted them accordingly.								

NOTE:
ALL DIMENSIONS ARE IN MILLIMETERS. INCONSISTENCIES ARE TO BE REPORTED TO THE ARCHITECT IMMEDIATELY.

COPYRIGHT IS HELD BY SIMON MILLER ARCHITECTS LTD.

CLIENT:
SERKAN DAYSAK

PROJECT:
PLANNING APPLICATION FOR AIR CONDITIONING ENCLOSURE AND REMOVAL WORKS TO REAR BALCONY

SITE:
23 AYLMER ROAD,
LONDON,
N2 0BS

DRAWING TITLE:
EXISTING FIRST FLOOR PLAN

SIMON MILLER ARCHITECTS
T+44 (0)20 8201 9875
info@simonmillerarchitects.com
simonmillerarchitects
11 Portsdown Mews
Temple Fortune
London NW11 7HD

DATE:	OCTOBER 2022
DRAWN BY:	TJ
SCALE:	1:100 @ A3
DRAWING NO.:	553 EX01
REVISION:	-