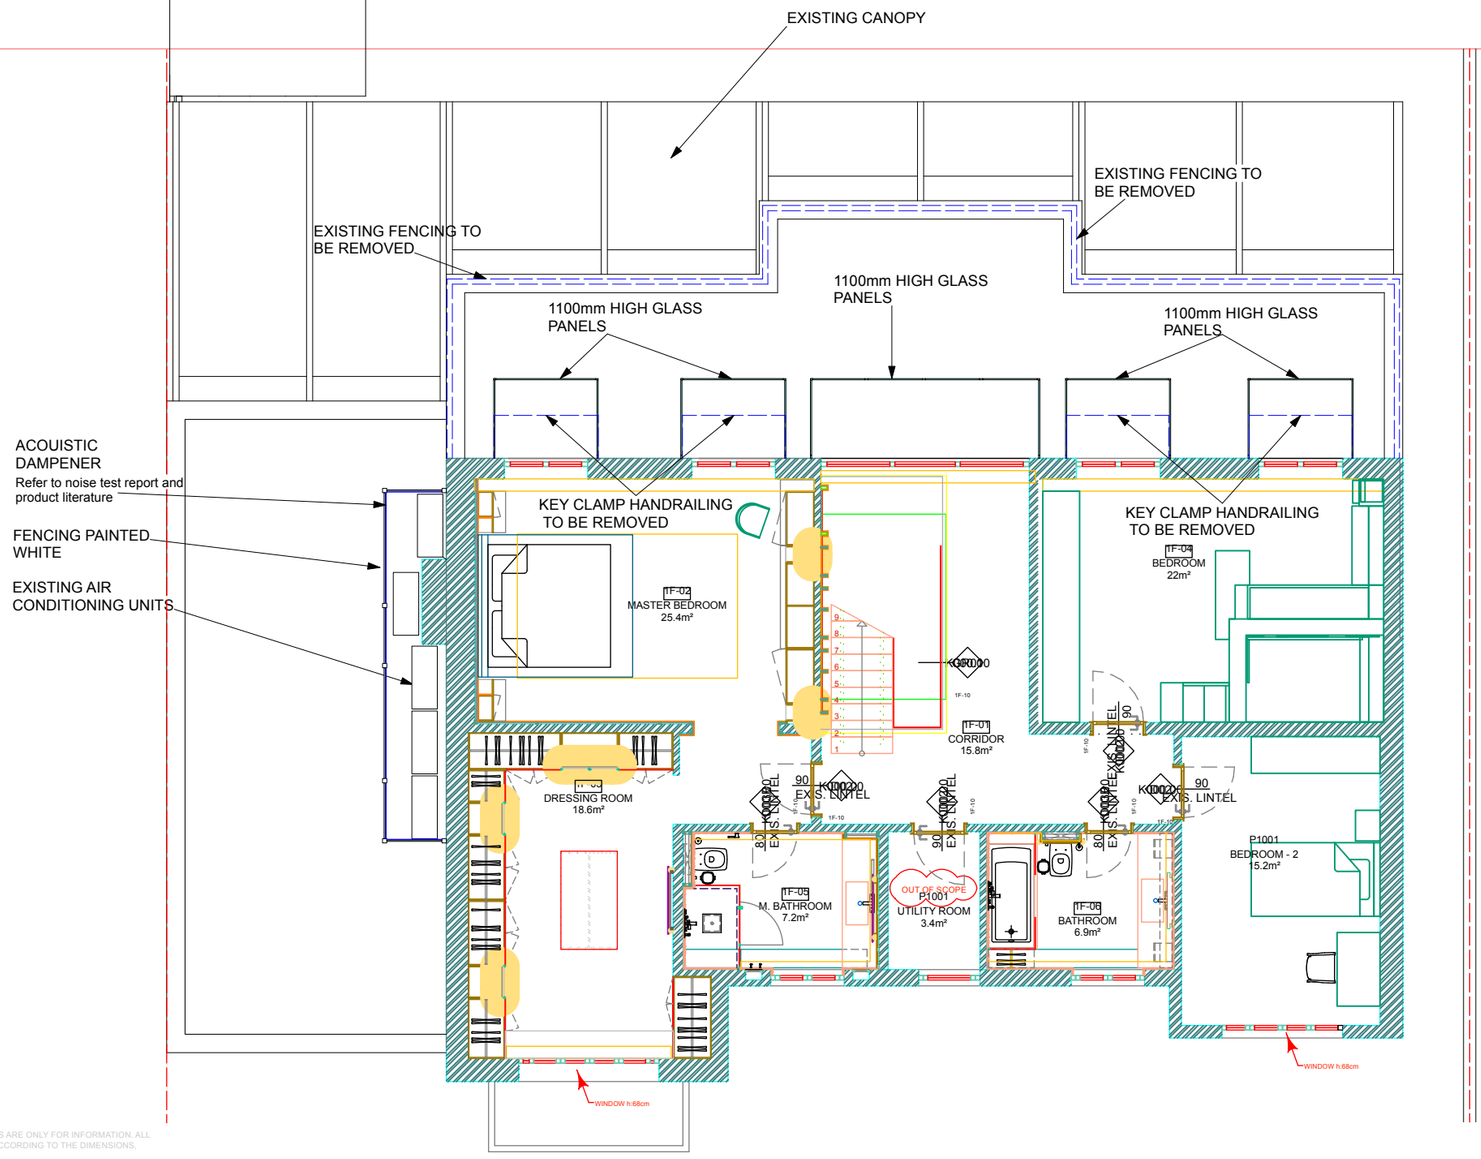


*IMPORTANT NOTE: ALL DIMENSIONS ARE ONLY FOR INFORMATION. ALL APPLICATIONS SHOULD BE DONE ACCORDING TO THE DIMENSIONS, WHICH WILL BE TAKEN ON-SITE.

CASAGLOBAL MEHMET DEMIR +44 7578 575581	AYLMER RD. HOUSE	LAYOUT PLAN 1/100 FIRST FLOOR PLAN

PROPOSED FIRST FLOOR PLAN

PLANNING APPLICATION

REV.	DATE	DESCRIPTION	REV.	DATE	DESCRIPTION	REV.	DATE	DESCRIPTION

This drawing is based on original drawings by Casaglobal. Simon Miller Architects have used these drawings as a reference and adapted them accordingly.

NOTE:

ALL DIMENSIONS ARE IN MILLIMETERS. INCONSISTENCIES ARE TO BE REPORTED TO THE ARCHITECT IMMEDIATELY.

COPYRIGHT IS HELD BY SIMON MILLER ARCHITECTS LTD.

CLIENT:

SERKAN DAYSAK

SITE:

23 AYLMER ROAD,
LONDON,
N2 0BS

PROJECT:

PLANNING APPLICATION FOR AIR CONDITIONING ENCLOSURE AND REMOVAL WORKS TO REAR BALCONY

DRAWING TITLE:

PROPOSED FIRST FLOOR PLAN

SIMON MILLER ARCHITECTS

T+44 (0)20 8201 9875

info@simonmillerarchitects.com
simonmillerarchitects

11 Portsdown Mews
Temple Fortune
London NW11 7HD

DATE:	OCTOBER 2022
DRAWN BY:	TJ
SCALE:	1:100 @ A3
DRAWING NO.:	553 PL01
REVISION:	-