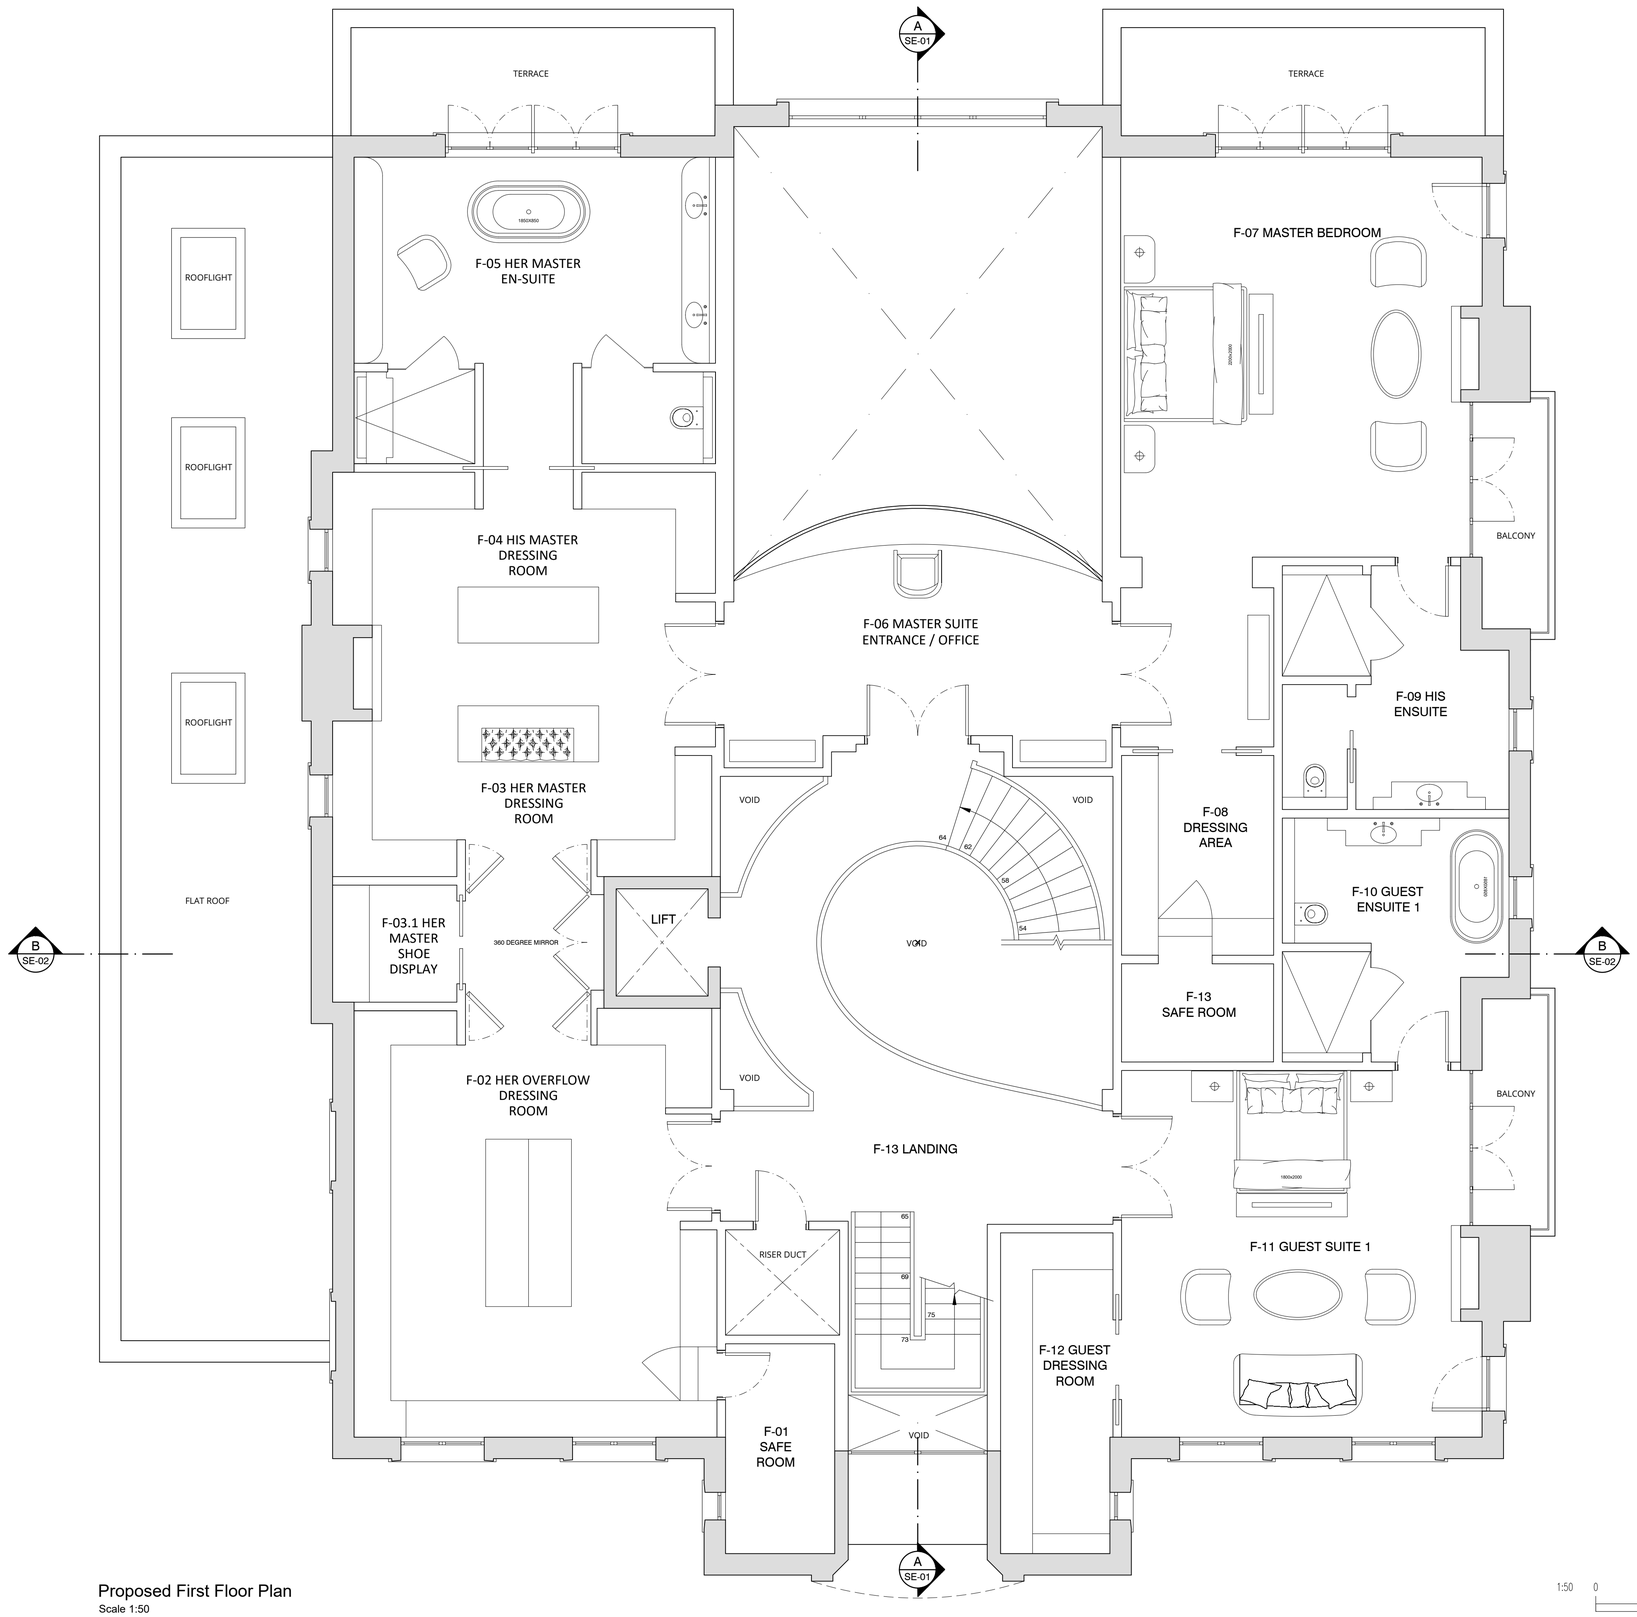


Proposed First Floor Plan
Scale 1:50

1:50 0 1000 2000 3000 4000 5000

K:\Argent\Compton Avenue N6 4LH 01-228-16\Drawings\planning\

Notes :

- Dimensions are to be checked on site before fabrication and construction
- Any discrepancies are to be immediately notified to the architects
- Structural measurements are to be taken from the structural engineers drawings
- Do not scale
- Copyright reserved by GMA

Gross Internal Area - 350.3m²

DESCRIPTION DATE

DRAWING ISSUE STATUS

planning

GMA ARCHITECTURE
Architects and Designers

UK House 82 Heath Road Twickenham TW1 4BA
Telephone 020 8891 5959 Fax 020 8607 9933
Email enquiries@gmaarchitecture.co.uk

Client
UWH Developments

Project
Nice Place
Compton Avenue
London
N6 4LH

Drawing
Proposed First Floor Plan

Scale	Date	Drawn	
1:50 @A1	August '22	SJS	IL

Type	Client		
01	228-16	PL-06	-