
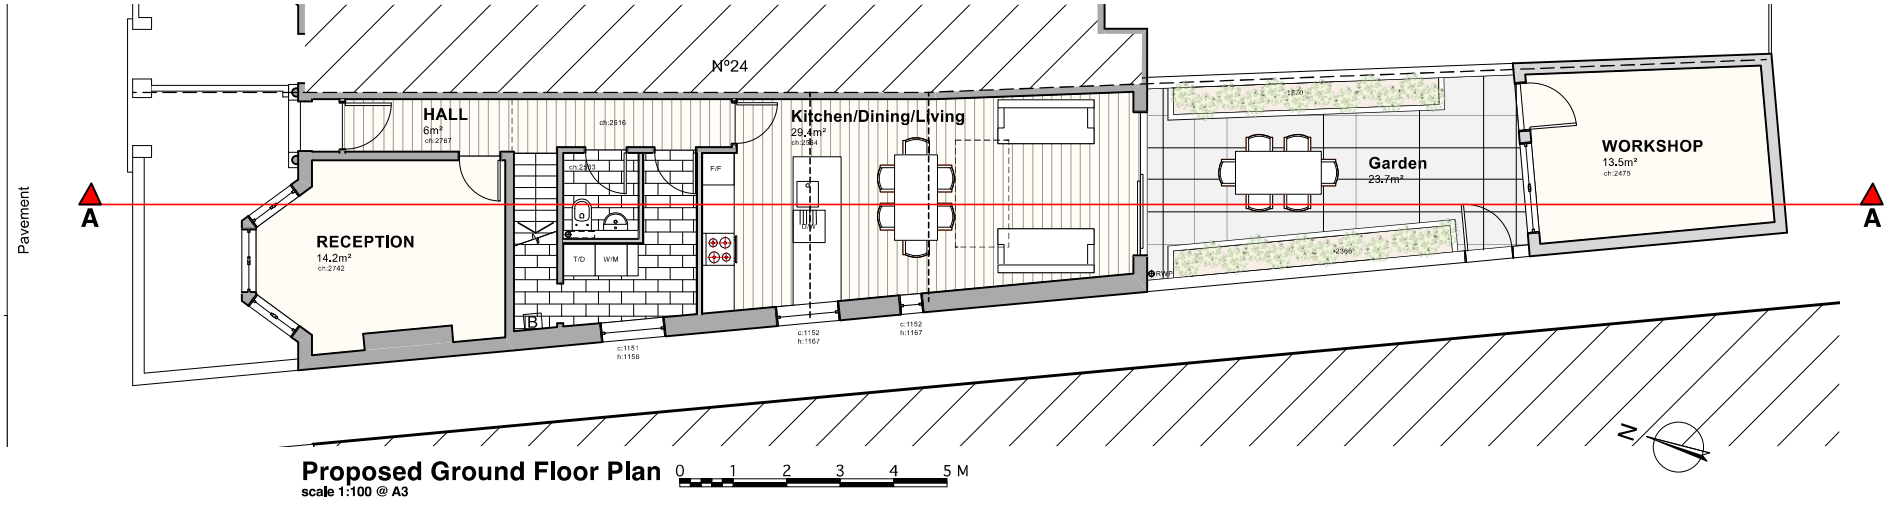



Proposed Ground Floor Plan
scale 1:100 @ A3

0 1 2 3 4 5 M

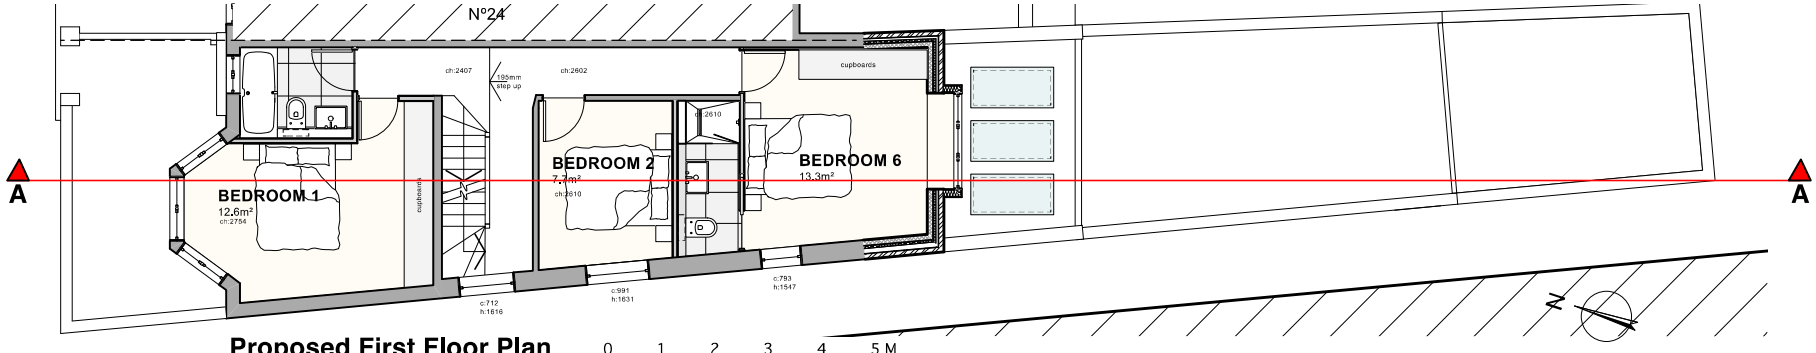

Proposed First Floor Plan
scale 1:100 @ A3

0 1 2 3 4 5 M

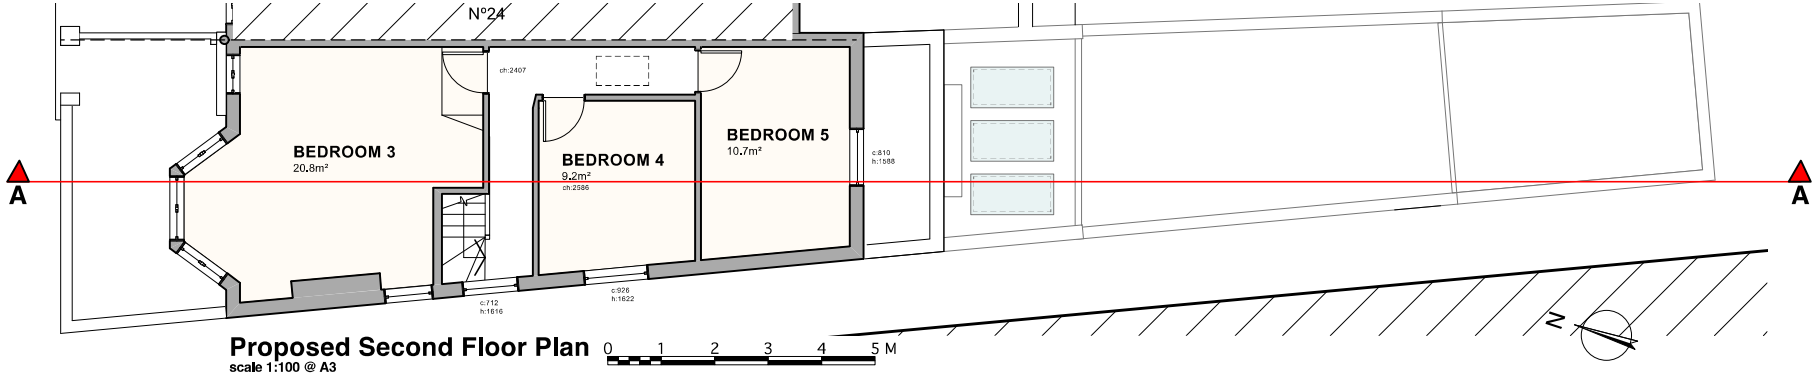

Proposed Second Floor Plan
scale 1:100 @ A3

0 1 2 3 4 5 M

REV.	DATE	NOTES

CLIENT

STATUS
Planning Application

SCALE
see drawing

DATE
Sep 2022

DRAWN

CHECKED

PROJECT
22 Frobisher Road, N8 0QX

DRAWING TITLE
Proposed Plans

DRAWING NO.
331/20-PL-05

REV.

FBD FULCRUM BUILDING DESIGN LTD.
9 Heneage Street, Spitalfield, London, E1 5LJ
Tel.: 07974086475
e-mail: info@fbd-ltd.com
www.fbd-ltd.com

FBD FULCRUM BUILDING DESIGN LTD LONDON