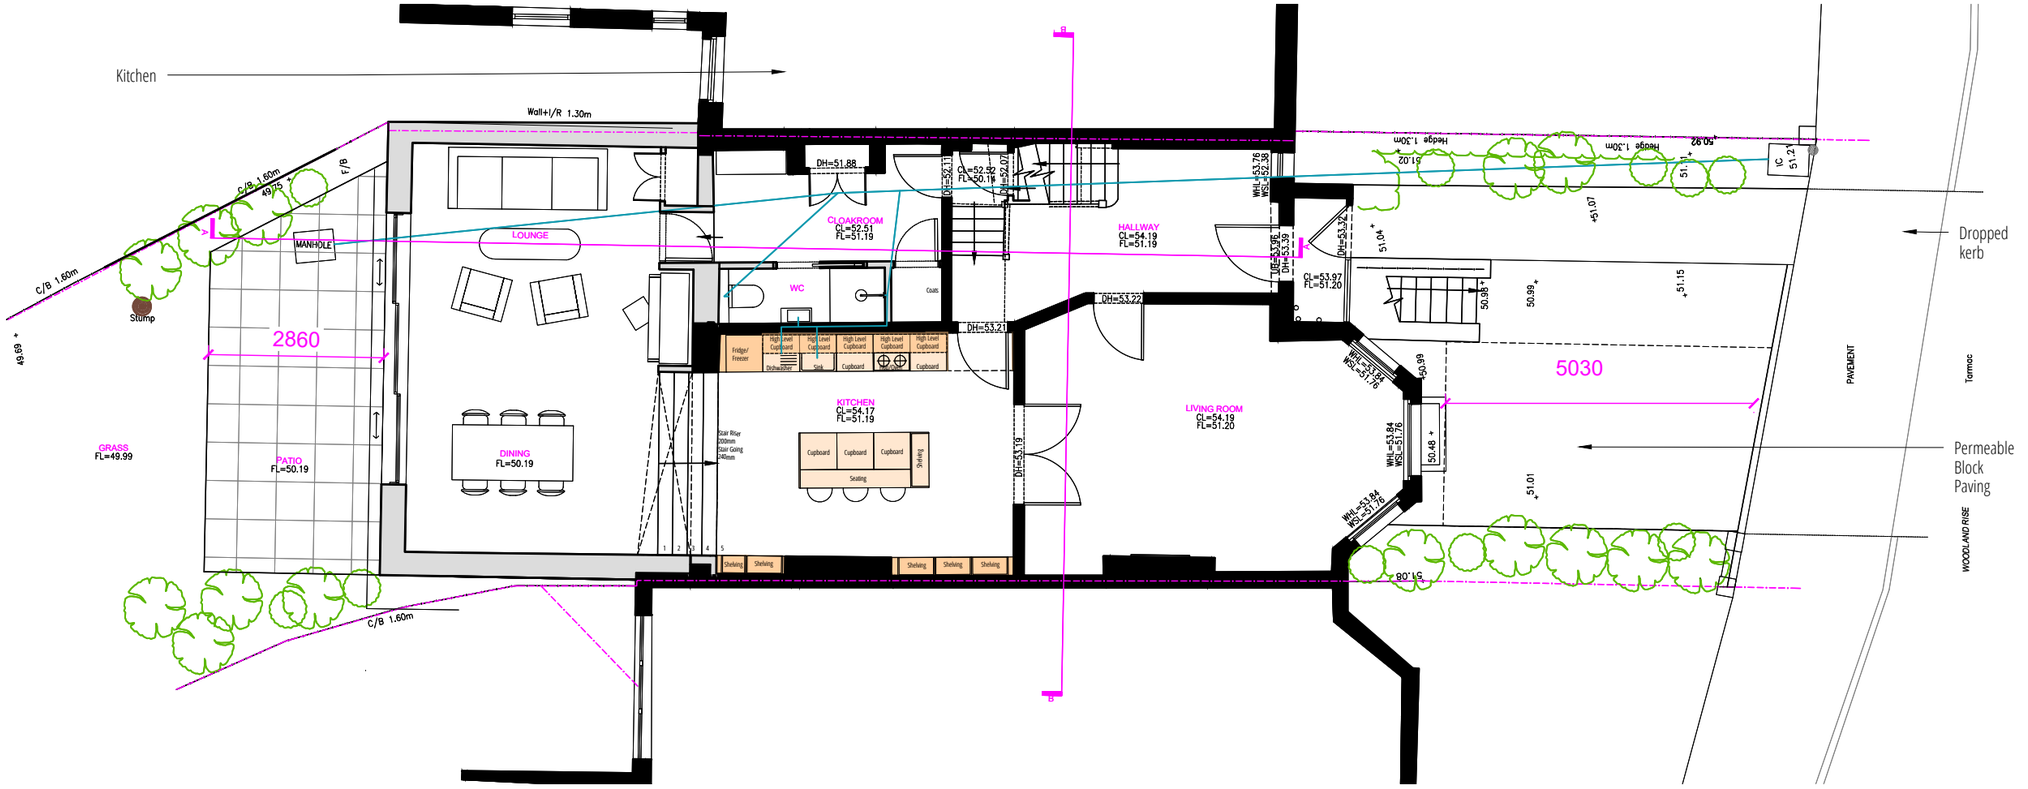


ARCHITECT

ABHR_A

Unit 106, Bon Marche Centre
241-251 Ferndale Road
SW9 8BJ

TEL: 02087691082
E-MAIL: info@abhra.co.uk
WEBSITE: www.abhra.co.uk

GENERAL NOTES

1. This drawing remains the copyright of ABHRA LTD and may not be copied or reproduced without consent in writing
2. The author takes no responsibility for any dimensions obtained by scaling from this drawing. If no dimension is shown the recipient must ascertain the dimension specifically from the Architect.
3. Supplying this drawing in a digital format is solely for convenience and no reliance may be placed on any data on digital format.
4. Drawings should only be used to build off if status is for Construction

DRAWING NOTES

KEY

- Existing building
- New building
- Site boundary
- Joinery
- Head height below 1.8m

REVISIONS

REV - : 04/11/2022 - ISSUED FOR INFORMATION
REV A : 16/11/2022 - ISSUED FOR PLANNING

PROJECT ADDRESS

DAVID COOKE
81 WOODLAND RISE
MUSWELL HILL
LONDON
N10 3UN

DRAWING

PROPOSED PLAN
SITE PLAN

DRAWING STATUS
PLANNING

SCALE
1:100 @ A3

DRAWING NUMBER
0146_110_GA

REVISION
A