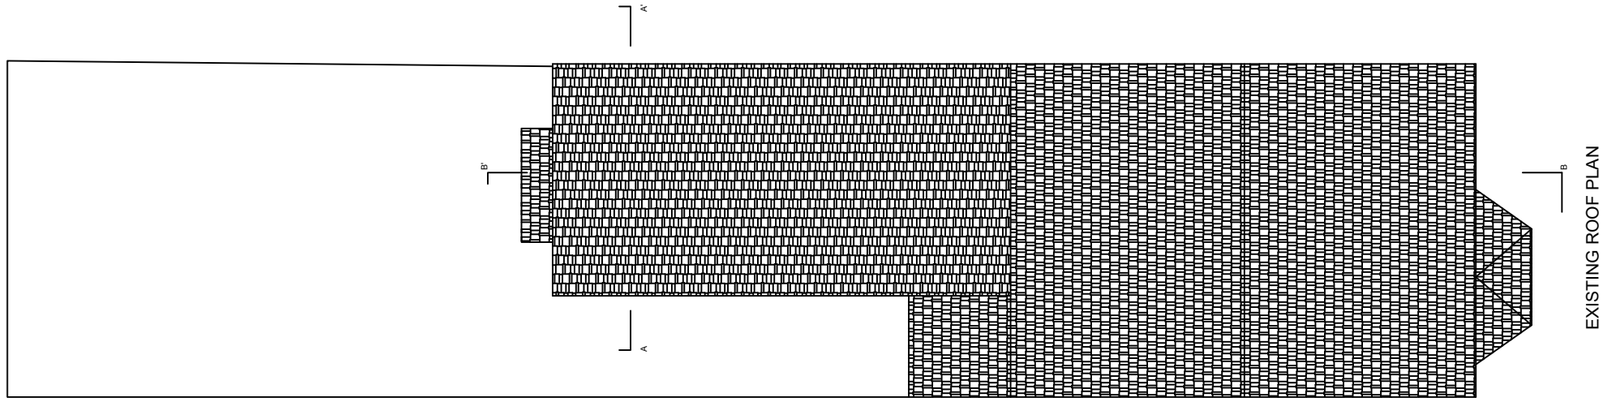
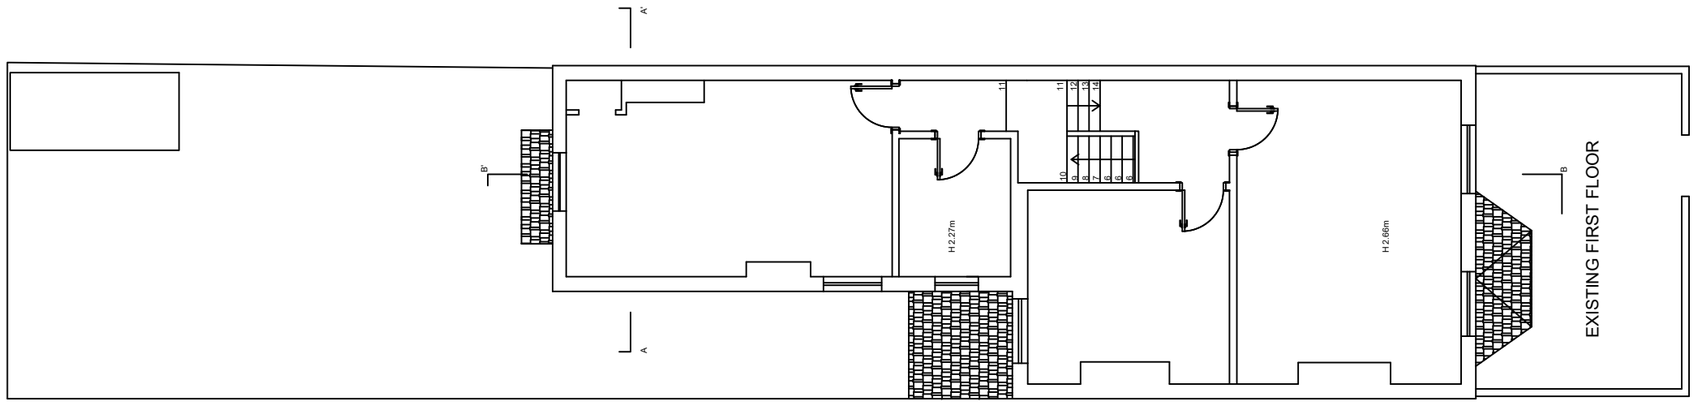
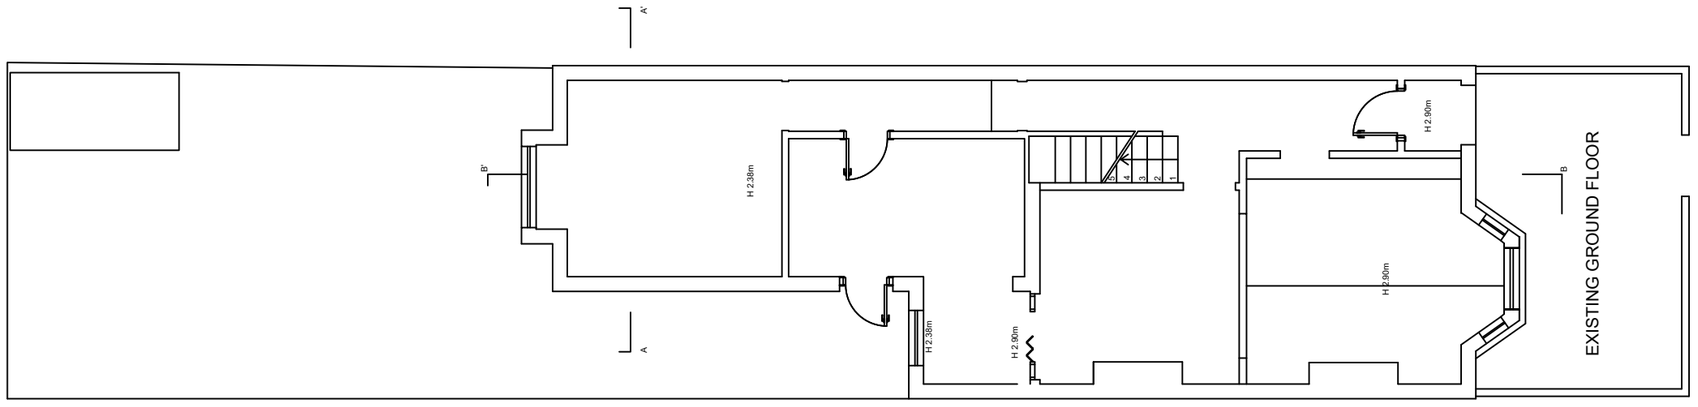



WELLDESIGNS
ARCHITECTURAL DESIGN
1B Braydon Road
London N16 5QD
020 35149817
M: 07506924401
E: info@welldesigns.co.uk

0 5M

PROJECT: 33 Tynemouth Road LONDON N15 4AU

DATE: 06.09.22

SCALE: 1:100 At A3

TITLE: EXISTING FLOOR PLANS

DWG NO: BB01

REV:

ALL DIMENSIONS TO BE CHECKED ON SITE