

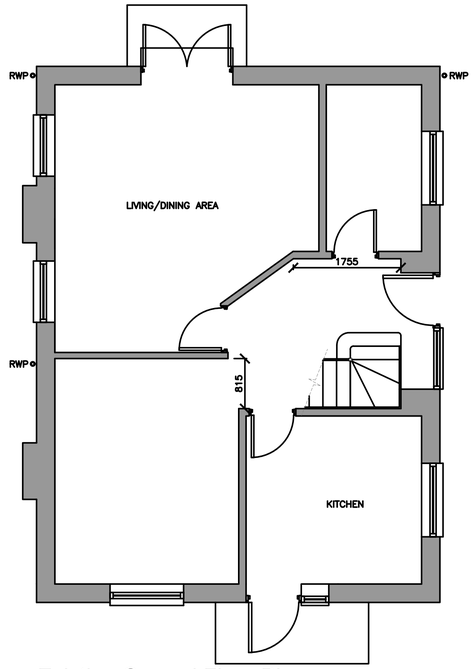



Existing Ground Floor Plan
Scale 1:50

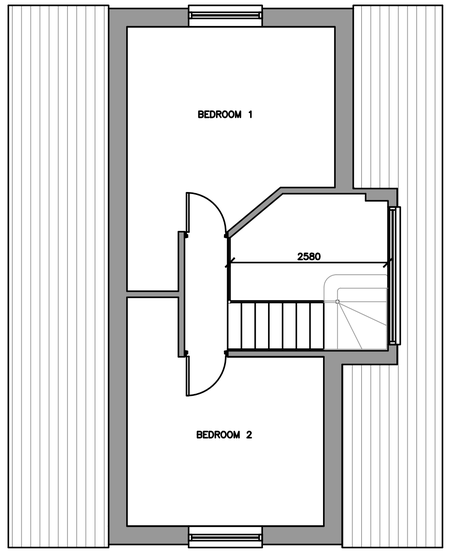

Existing First Floor Plan
Scale 1:50

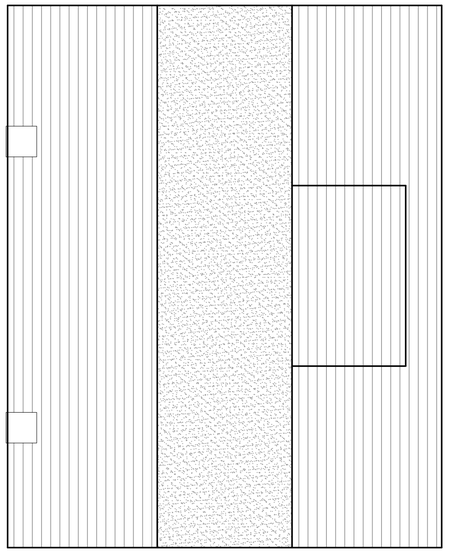


Existing Roof Plan
Scale 1:50

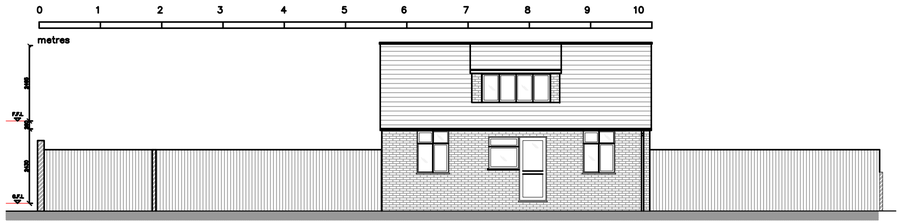


Existing Side Elevation A
Scale 1:100




Existing Side Elevation B
Scale 1:100

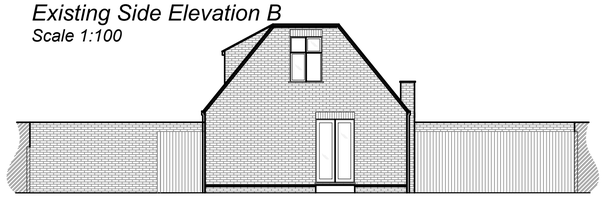


Existing Side Elevation C
Scale 1:100

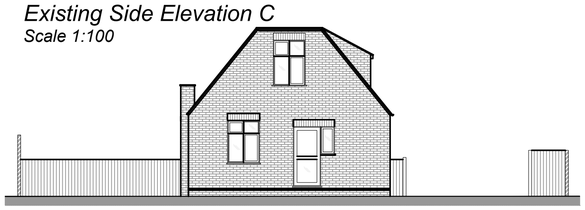


Existing Side Elevation D
Scale 1:100

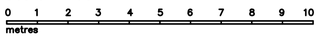

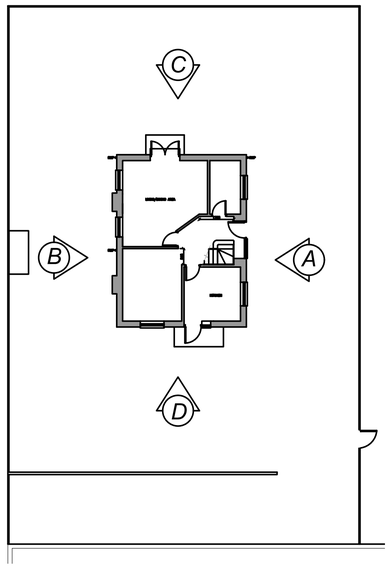


NTS.

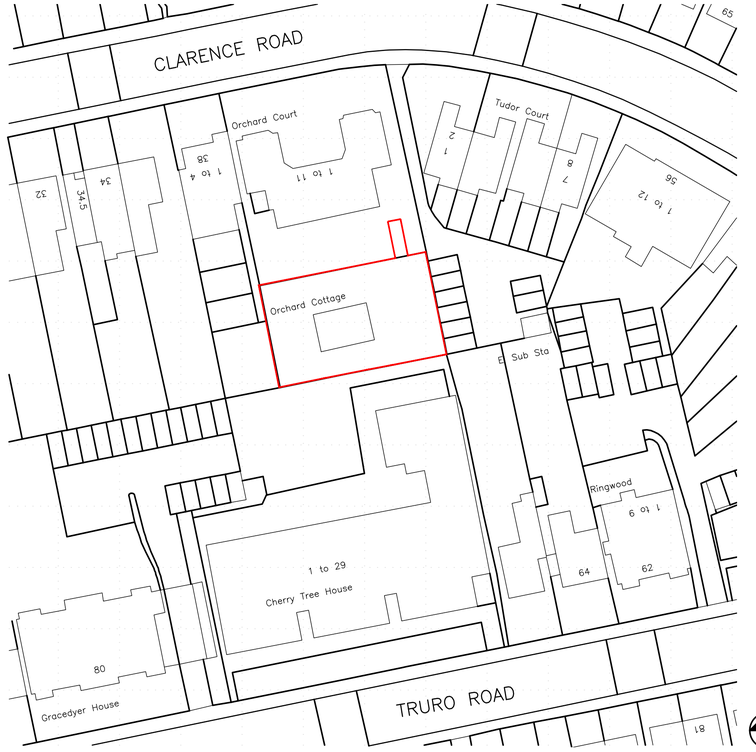

Existing Block Plan
Scale 1:500

0 10 20 30 40 50 60 70 80 90 100
metres

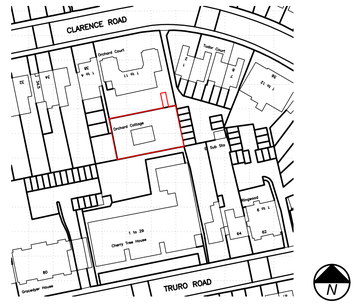

Existing Location Plan
Scale 1:1250

0 10 20 30 40 50 60 70 80 90 100
metres

NOTES

This drawing and all the information shown is the property of @ architect ltd. and shall not be copied whole, or in part, or used for any other purpose without written permission of the company.

ALL DIMENSIONS TO BE CHECKED ON SITE.

DO NOT SCALE FROM THIS DRAWING EXCEPT FOR THE PURPOSES OF LOCAL AUTHORITY PLANNING

REV No.	DATE	REMARKS
A	31.05.22	REVISED FOR LPA VALIDATION (CP)

architect ltd
Suite 2,
Clocktower house,
Station Rd,
West Horndon,
Essex.
CM13 3XL
tel.: 01708 477899
fax: 0709 223 4930
e : office@architect.ltd.uk
web.: www.architect.ltd.uk

Client
CJ Pilgrim Properties Ltd

Job Title
Orchard Cottage,
Clarence Road,
London N22 8PL

Drawing Title
Existing Ground Floor Plan & Elevations
–

Scale	Sheet size
VARIES	A1
Date	Drn. by
OCT '20	NP

Drg. No.	Rev.
20.0230 – A – EX01	A