



Proposed Front Elevation front Clarence Road
Scale 1:50

0 1 2 3 4 5 6 7 8 9 10
metres

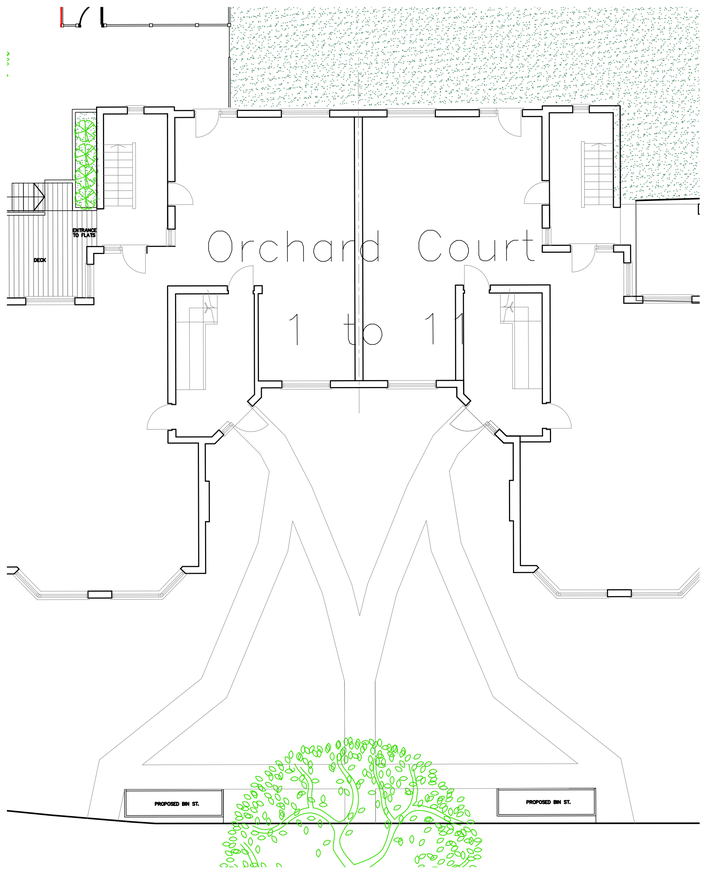


Proposed Key Plan
Scale 1:100

0 1 2 3 4 5 6 7 8 9 10
metres

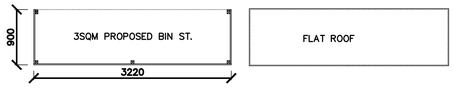


Proposed Floor Plan
Scale 1:50

Proposed Roof Plan
Scale 1:50

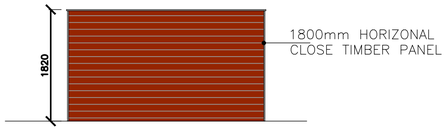


Proposed Front Elevation
Scale 1:50

0 1 2 3 4 5 6 7 8 9 10
metres

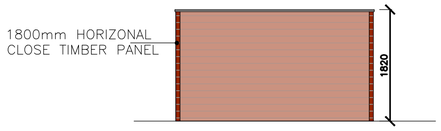

Proposed Rear Elevation
Scale 1:50

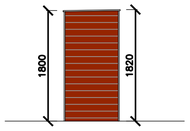

Proposed Side Elevation
Scale 1:50

NOTES

This drawing and all the information shown is the property of @ architect ltd. and shall not be copied whole, or in part, or used for any other purpose without written permission of the company.

ALL DIMENSIONS TO BE CHECKED ON SITE.

DO NOT SCALE FROM THIS DRAWING EXCEPT FOR THE PURPOSES OF LOCAL AUTHORITY PLANNING

REV No.	DATE	REMARKS

architect ltd
Suite 2,
Clocktower house,
Station Rd,
West Horndon,
Essex.
CM13 3XL
tel.: 01708 477899
fax: 0709 223 4930
e : office@architect.ltd.uk
web.: www.architect.ltd.uk

Client
CJ Pilgrim Properties Ltd

Job Title
1 Orchard Cottage
Clarence Road
London, N22 8PL

Drawing Title
Proposed Front Elevation and Refuse Drawings

Scale	Sheet size
1:50 @ A1	A1
Date: DEC 2021	Drn. by: CP

Drg. No.	Rev.
20.0230–A–PL07	—