



01 Existing Ground Floor Plan
Scale @ A3 1:100

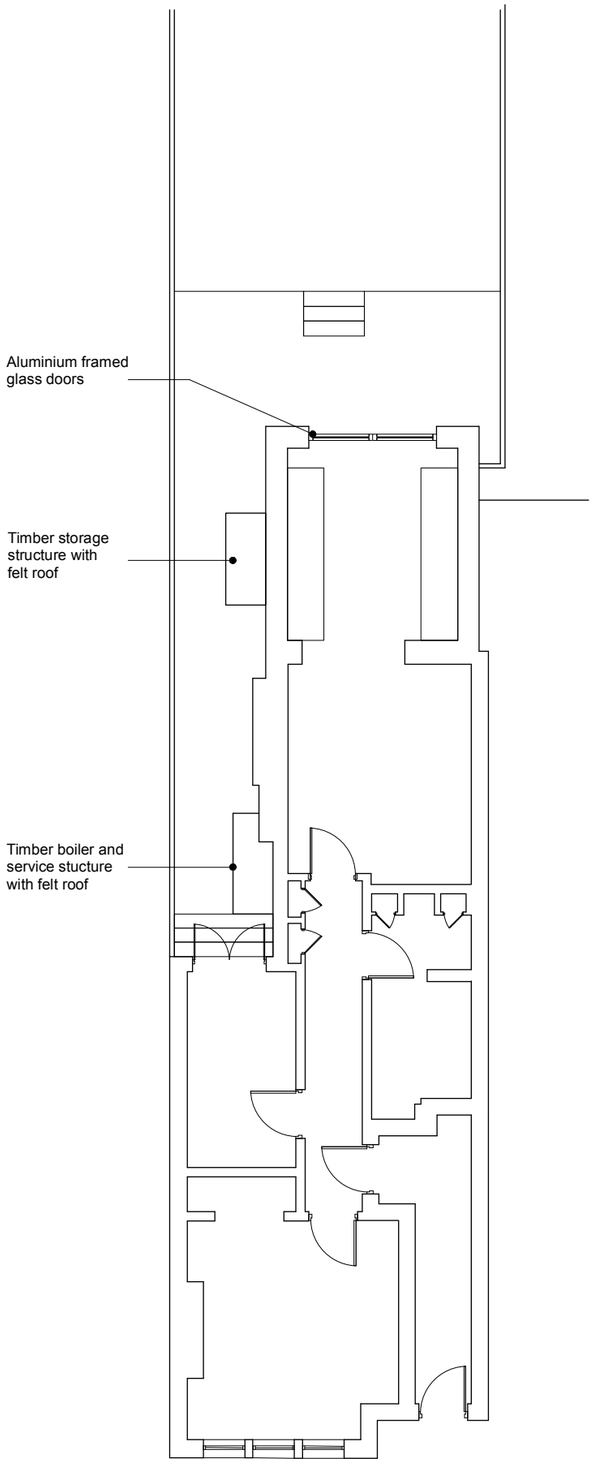

02 Existing Roof Plan
Scale @ A3 1:100

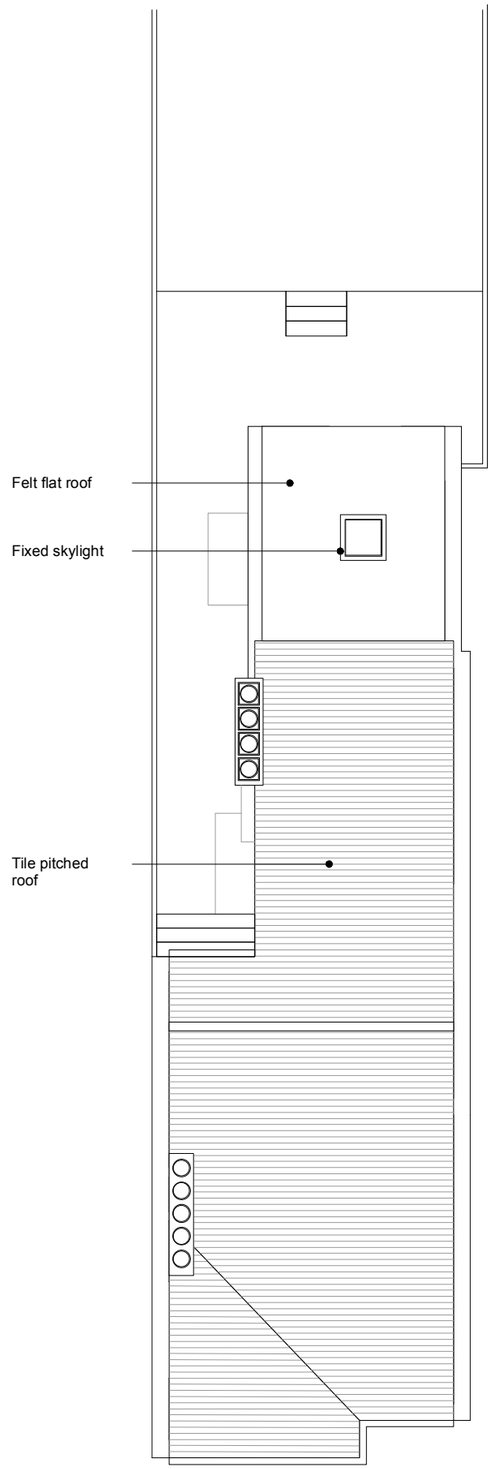

03 Existing Rear Elevation
Scale @ A3 1:100

1. Do not scale this drawing.
2. For structural dimensions and details see Structural Engineers drawings.
3. All dimensions to be checked on site prior to commencement of any works or preparation of any shop drawings.
4. All errors in co-ordinates, levels and dimensions, are to be reported to the Architect.
5. All temporary works to be responsibility of the contractor.

Revision	Date	Description
-	02.12.22	Planning

Notes

N

Scale Bar
0 1 2 3
1:100 @ A3

Project Title: 27Kimberley Gardens	Author: JC
	Checked By: JC
Date Created: 12/10/22	Client: Mr Fagbemi Ms Weigel
Drawing Title: Existing Plan	Purpose of Issue: Planning
Drawing Number: 018/100/EX/01	Revision: -

perit

24 Jerningham Road,
London SE15 5NX