NOTES:


01	REMOVE EXISTING MAIN ENTRANCE DOORS existing main entrance door to be removed
02	REMOVE EXISTING FASCIA existing fascia to be removed.
03	EXISTING FIRE ALARM existing fire alarm to be removed.
04	RETAIN EXISTING SHOPFRONT WINDOW BAYS existing timber framed shopfront windows retained and made good where required in preparation for redecoration
05	REMOVE EXISTING BANNER SUPPORT BAR existing banner support bar to be removed.



existing shopfront photographs



existing shopfront
front elevation

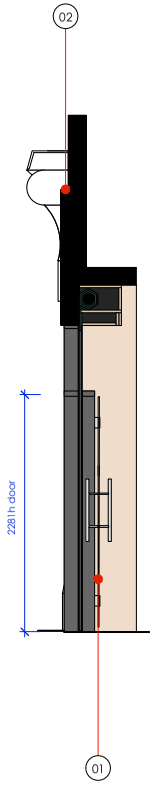

existing shopfront
door section

CLIENT
★ PRET ★

PROJECT
197 MUSWELL HILL BROADWAY,
LONDON N10 3RS

DRAWING No.
TD21/PM172/02.1

0 0.5M 1M 1.5M 2M 2.5M 5M
SCALE 1:50 METRES

TITLE
Existing shopfront

REVISION | DATE | SCALE@ A3
A | 09.08.22 | 1:50

REVISIONS
A: title block updated

All dimensions to be confirmed on site by Contractor.
Structural works to be confirmed by Structural Engineer.
All elements to comply with statutory requirements.

Copyright Tanner Design Limited.
Marcar House 13 Parkshot Richmond Surrey TW9 2RG
tel. 07974 324216 email. studio@tannerdesign.co.uk
www.tannerdesign.co.uk

TANNER