

NOTES:		SIGNS:			
01	RESPRAY EXISTING SHOPFRONT made good where repair required & existing shopfront to be sprayed in dark grey RAL 7016 and colour match dulux 00NN 31/000	A	**SIGN A** **01no.** NEW EXTERNALLY-ILLUMINATED SQUARE PROJECTION SIGN 600w 600h 25d (700mm total projection) externally illuminated projection sign. blade sign powder coated RAL 3004 red satin with white vinyl graphics applied to both faces & 2no. Externally illuminated via ecolux nano trough & metal support brackets powder coated grey RAL 7012. **(pret creative to provide all artwork)**	C	**SIGN C** **01no.** NEW HALO ILLUMINATED FASCIA SIGN - "PRET A MANGER" & ORGANIC COFFEE FRESHLY MADE FOOD 5638w 1160h 35d metal tray pan powder coated red RAL 3004 satin with 3457w 500h 20d "PRET A MANGER" halo illuminated built up metal letters powder coated white " PRET A MANGER " letters & 2no. stars with s/s returns white finish located on 20mm clear spacers mounted directly onto fascia panel with 40mm overall depth from fascia to front face of letters/stars. 2729w 91h 20d overall non-illuminated ORGANIC COFFEE " FRESHLY MADE FOOD 10d opal white acrylic letters/stars pegged off fascia pan with 10mm clear locators. **(pret creative to provide all artwork)**
02	NEW FRAMELESS GLASS MAIN ENTRANCE DOOR carefully remove existing main entrance doors make good opening altering to suit installation of new frameless toughened safety glass door 1100w height to suit, with stainless steel patch fittings, pull handles, locks and base rail & hold open 90° floor hinges.	B	**SIGN B** NEW PRET MANIFESTATION STRIPS 55h red stars vinyl bands applied to inside face of glass at 1000h & 1400h **(pret creative to provide all artwork)**		

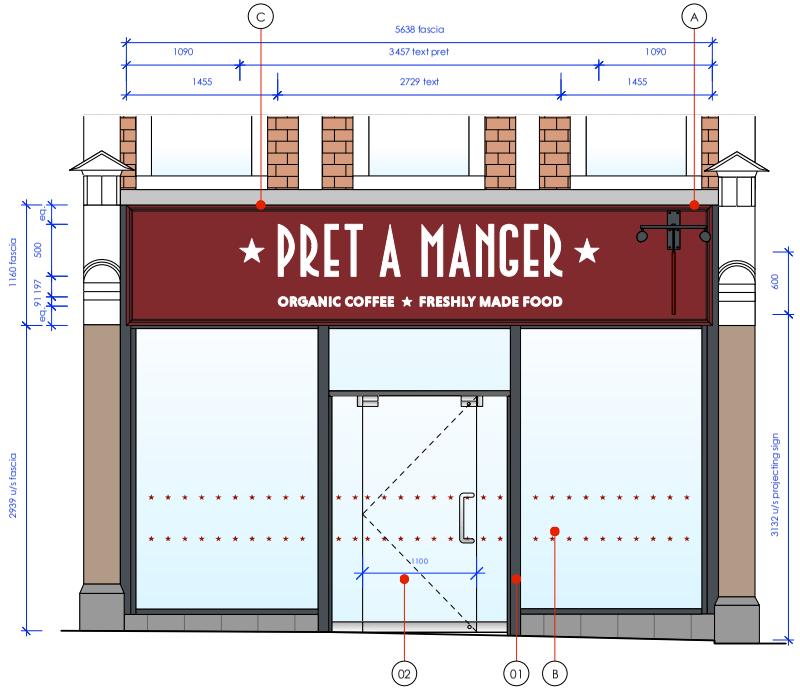

proposed shopfront
front elevation

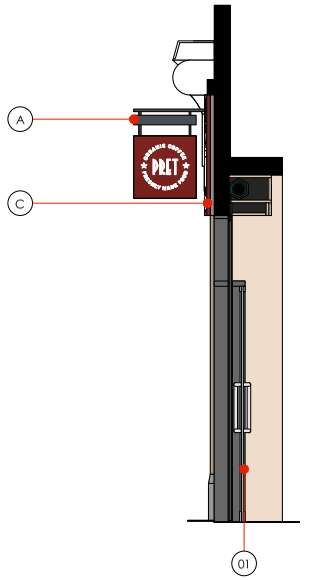

proposed shopfront
door section

CLIENT ★ PRET ★	0 0.5M 1M 1.5M 2M 2.5M 5M SCALE 1:50 METRES		All dimensions to be confirmed on site by Contractor. Structural works to be confirmed by Structural Engineer. All elements to comply with statutory requirements.
PROJECT 197 MUSWELL HILL BROADWAY, LONDON N10 3RS	TITLE Proposed shopfront	REVISIONS A: setting out fascia updated B: setting out fascia updated to pret comments halo illuminated / title block 197 muswell hill	Copyright Tanner Design Limited. Marcar House 13 Parkshot Richmond Surrey TW9 2RG tel. 07974 324216 email. studio@tannerdesign.co.uk www.tannerdesign.co.uk
DRAWING No. TD21/PM172/02.2	REVISION B · DATE 09.08.22 · SCALE@ A3 1:50		TANNER