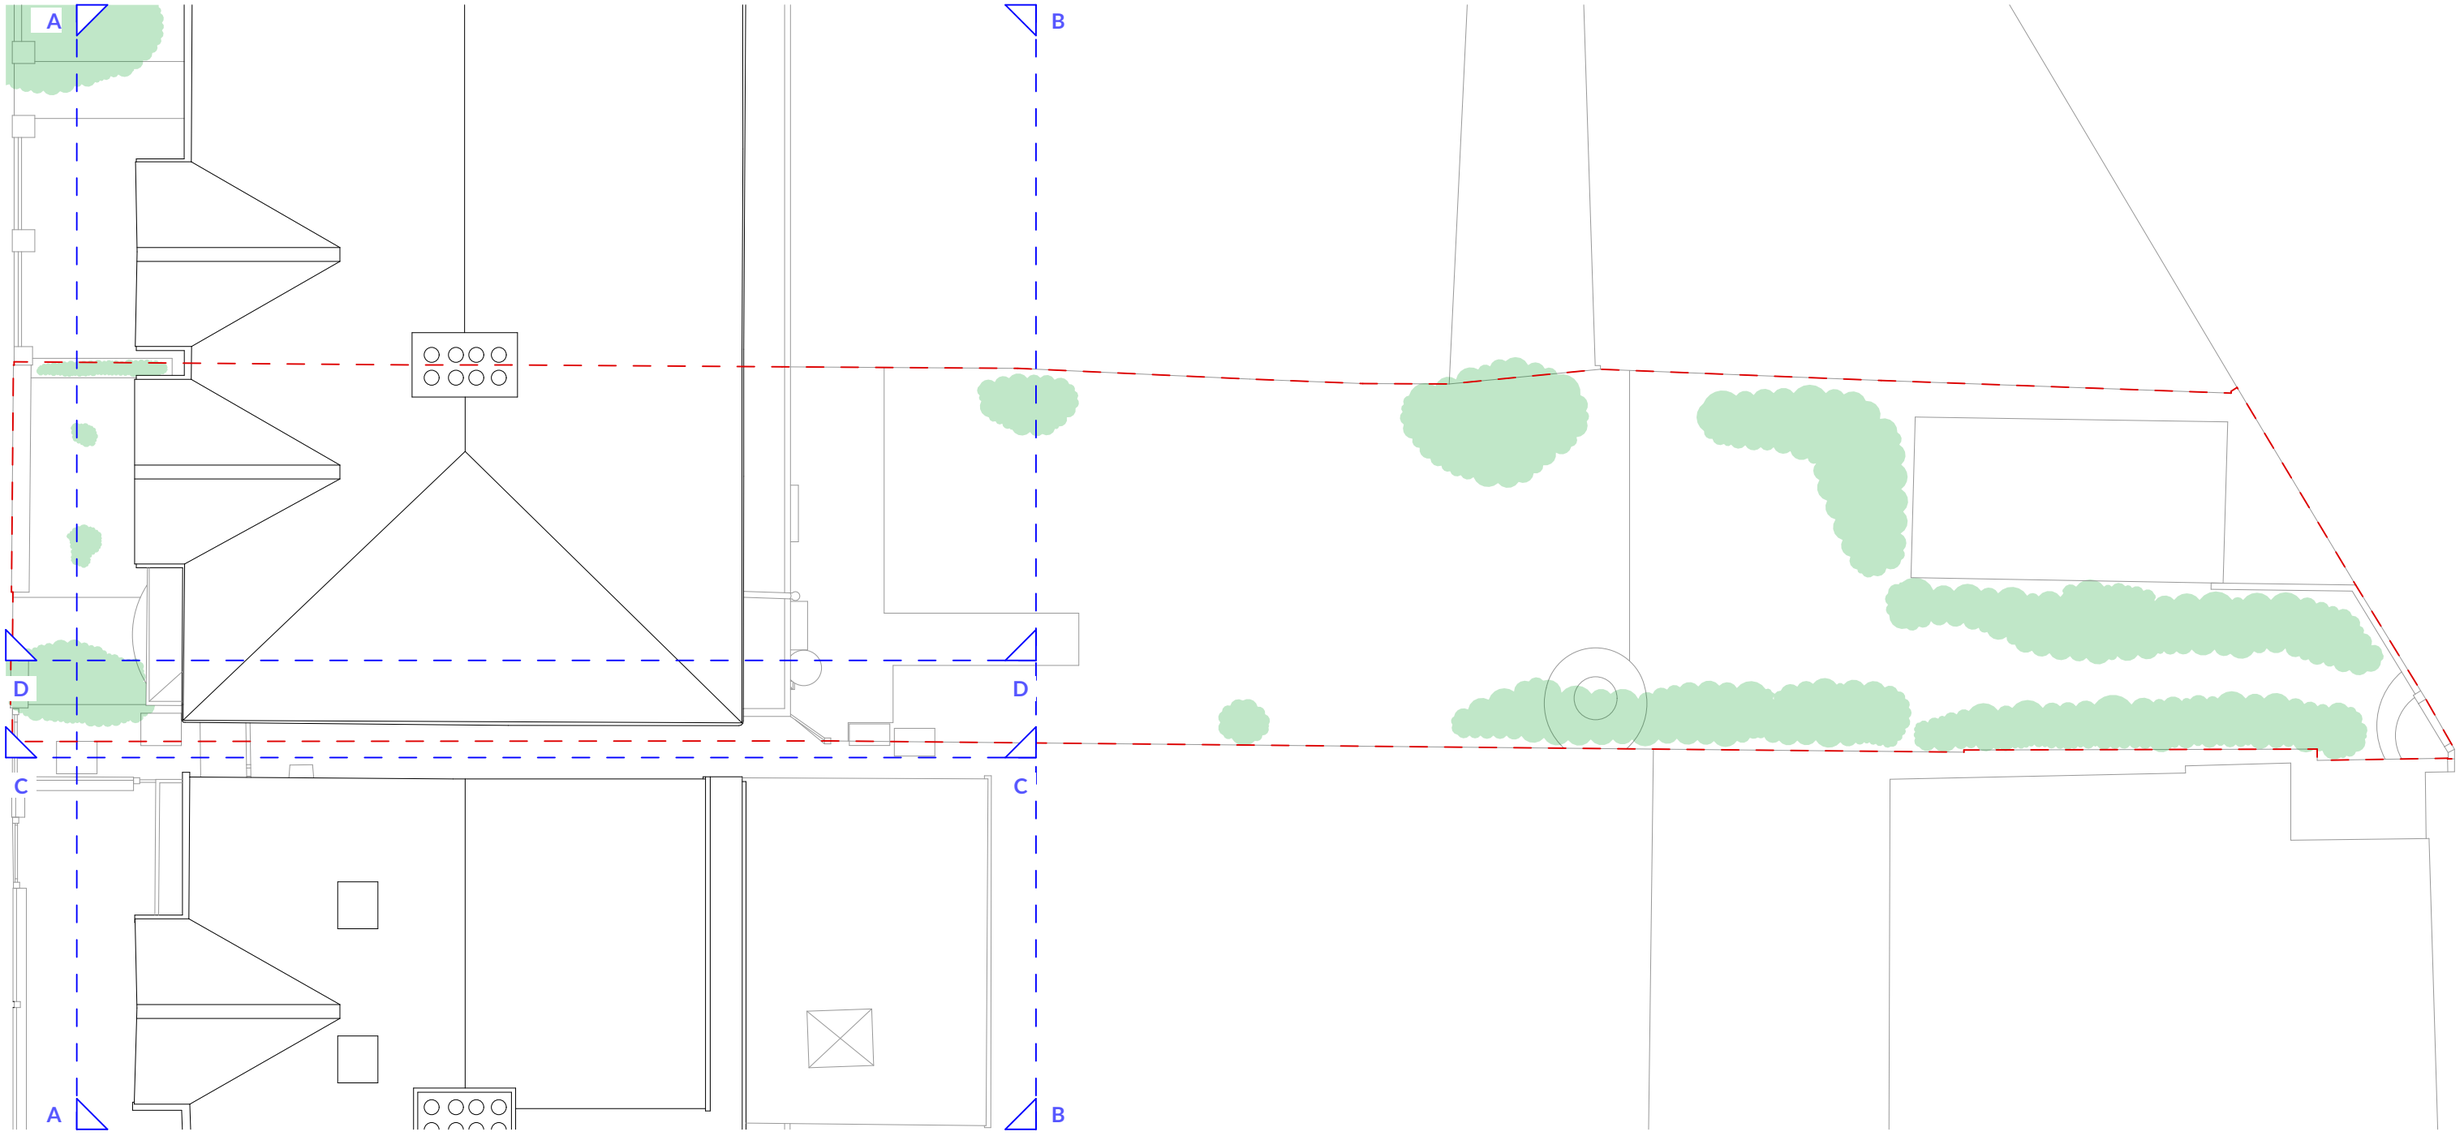


CRAWFORD PARTNERSHIP

Architecture &
Interior Design

a. 1a Muswell Hill
London, N10 3TH

t. 0208 444 2070

w. crawfordpartnership.co.uk


Site Plan			02
PROJECT NAME:	62 Perth Road, N22 5QY	CLIENT:	Mr. Jetnor Arifaj
PROJECT ID:	#Project Code	STATUS:	Planning
DRAWN: SW	CHECKED: AC	DATE:	Friday, December 9, 2022

N

1:100 @ A3

0.0m 1.0 2.0 3.0 4.0 5.0

NOTE:
Report all errors and discrepancies promptly to architects before proceeding with the works. Do not scale from drawing.
Figured dimensions to be worked to in all cases.
The contractor is responsible for checking dimensions, tolerances and references. All structural information to be taken from the structural engineer's drawings.

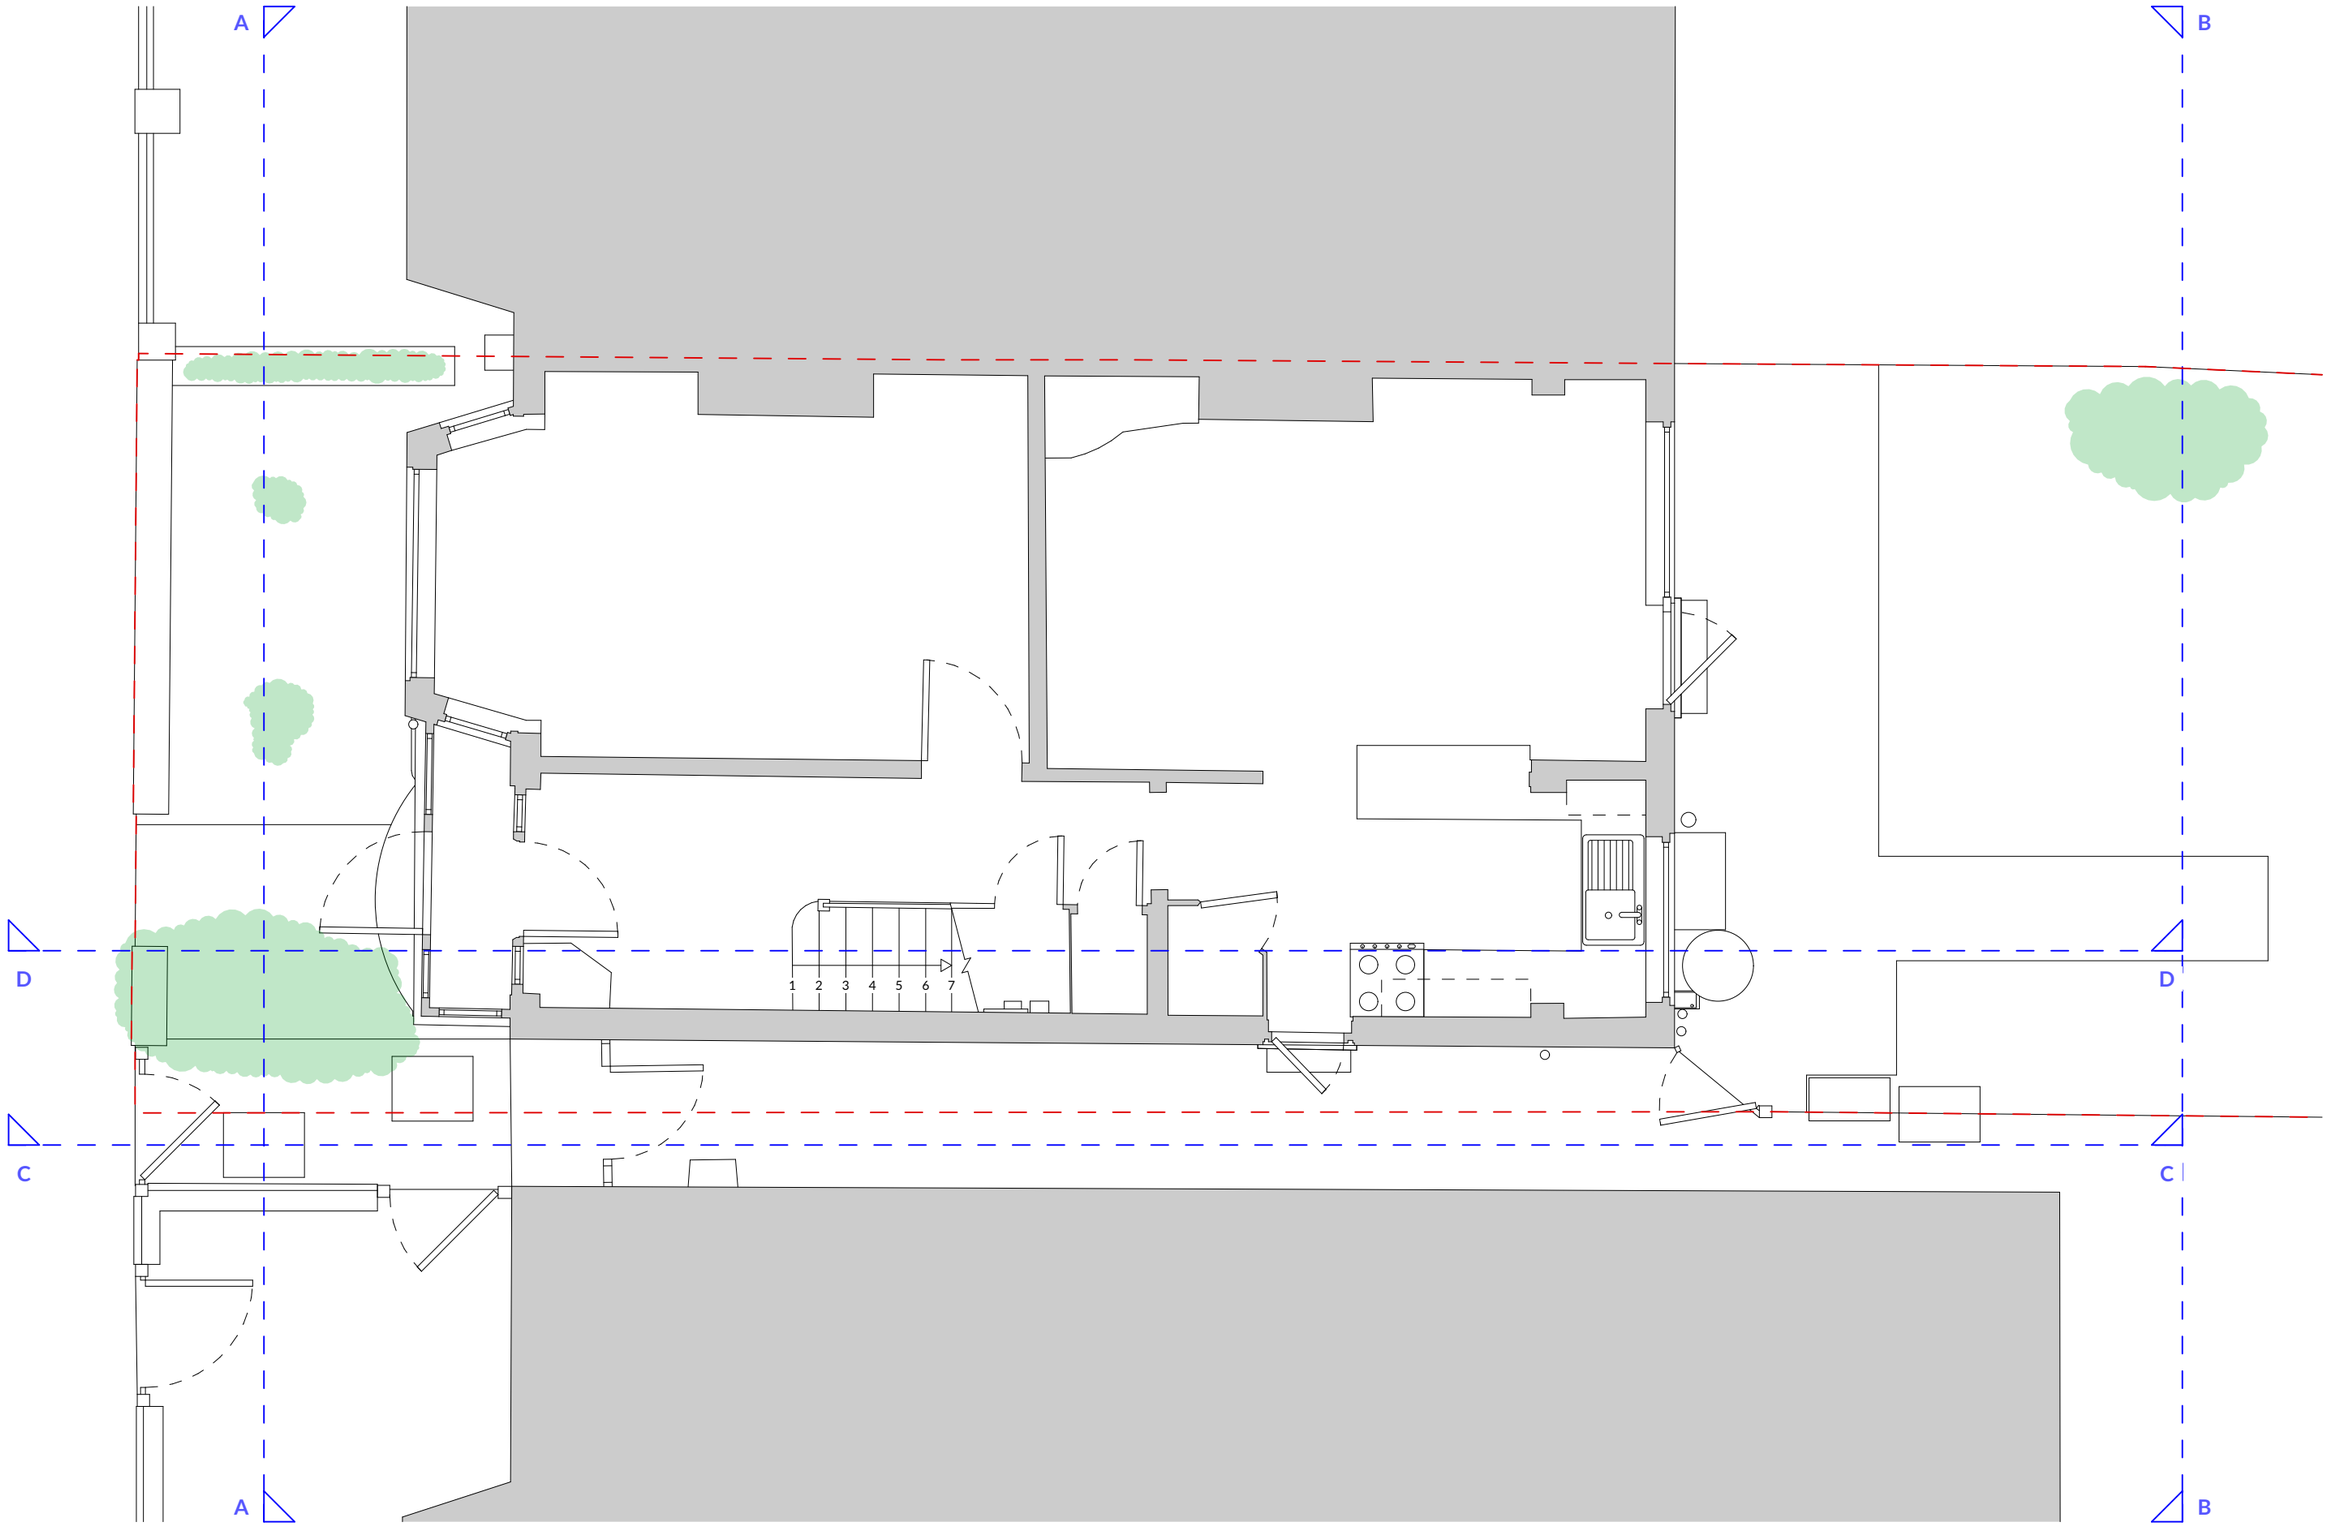

CRAWFORD PARTNERSHIP

Architecture & Interior Design

a. 1a Muswell Hill
London, N10 3TH

t. 0208 444 2070

w. crawfordpartnership.co.uk

Existing Gound Floor Plan

03


PROJECT NAME:	62 Perth Road, N22 5QY	CLIENT:	Mr. Jetnor Arifaj
PROJECT ID:	#Project Code	STATUS:	Planning
DRAWN: SW	CHECKED: AC	DATE:	Friday, December 9, 2022

N

1:50 @ A3

0.0m 0.5 1.0 1.5 2.0 2.5

NOTE:
Report all errors and discrepancies promptly to architects before proceeding with the works. Do not scale from drawing.
Figured dimensions to be worked to in all cases.
The contractor is responsible for checking dimensions, tolerances and references. All structural information to be taken from the structural engineer's drawings.

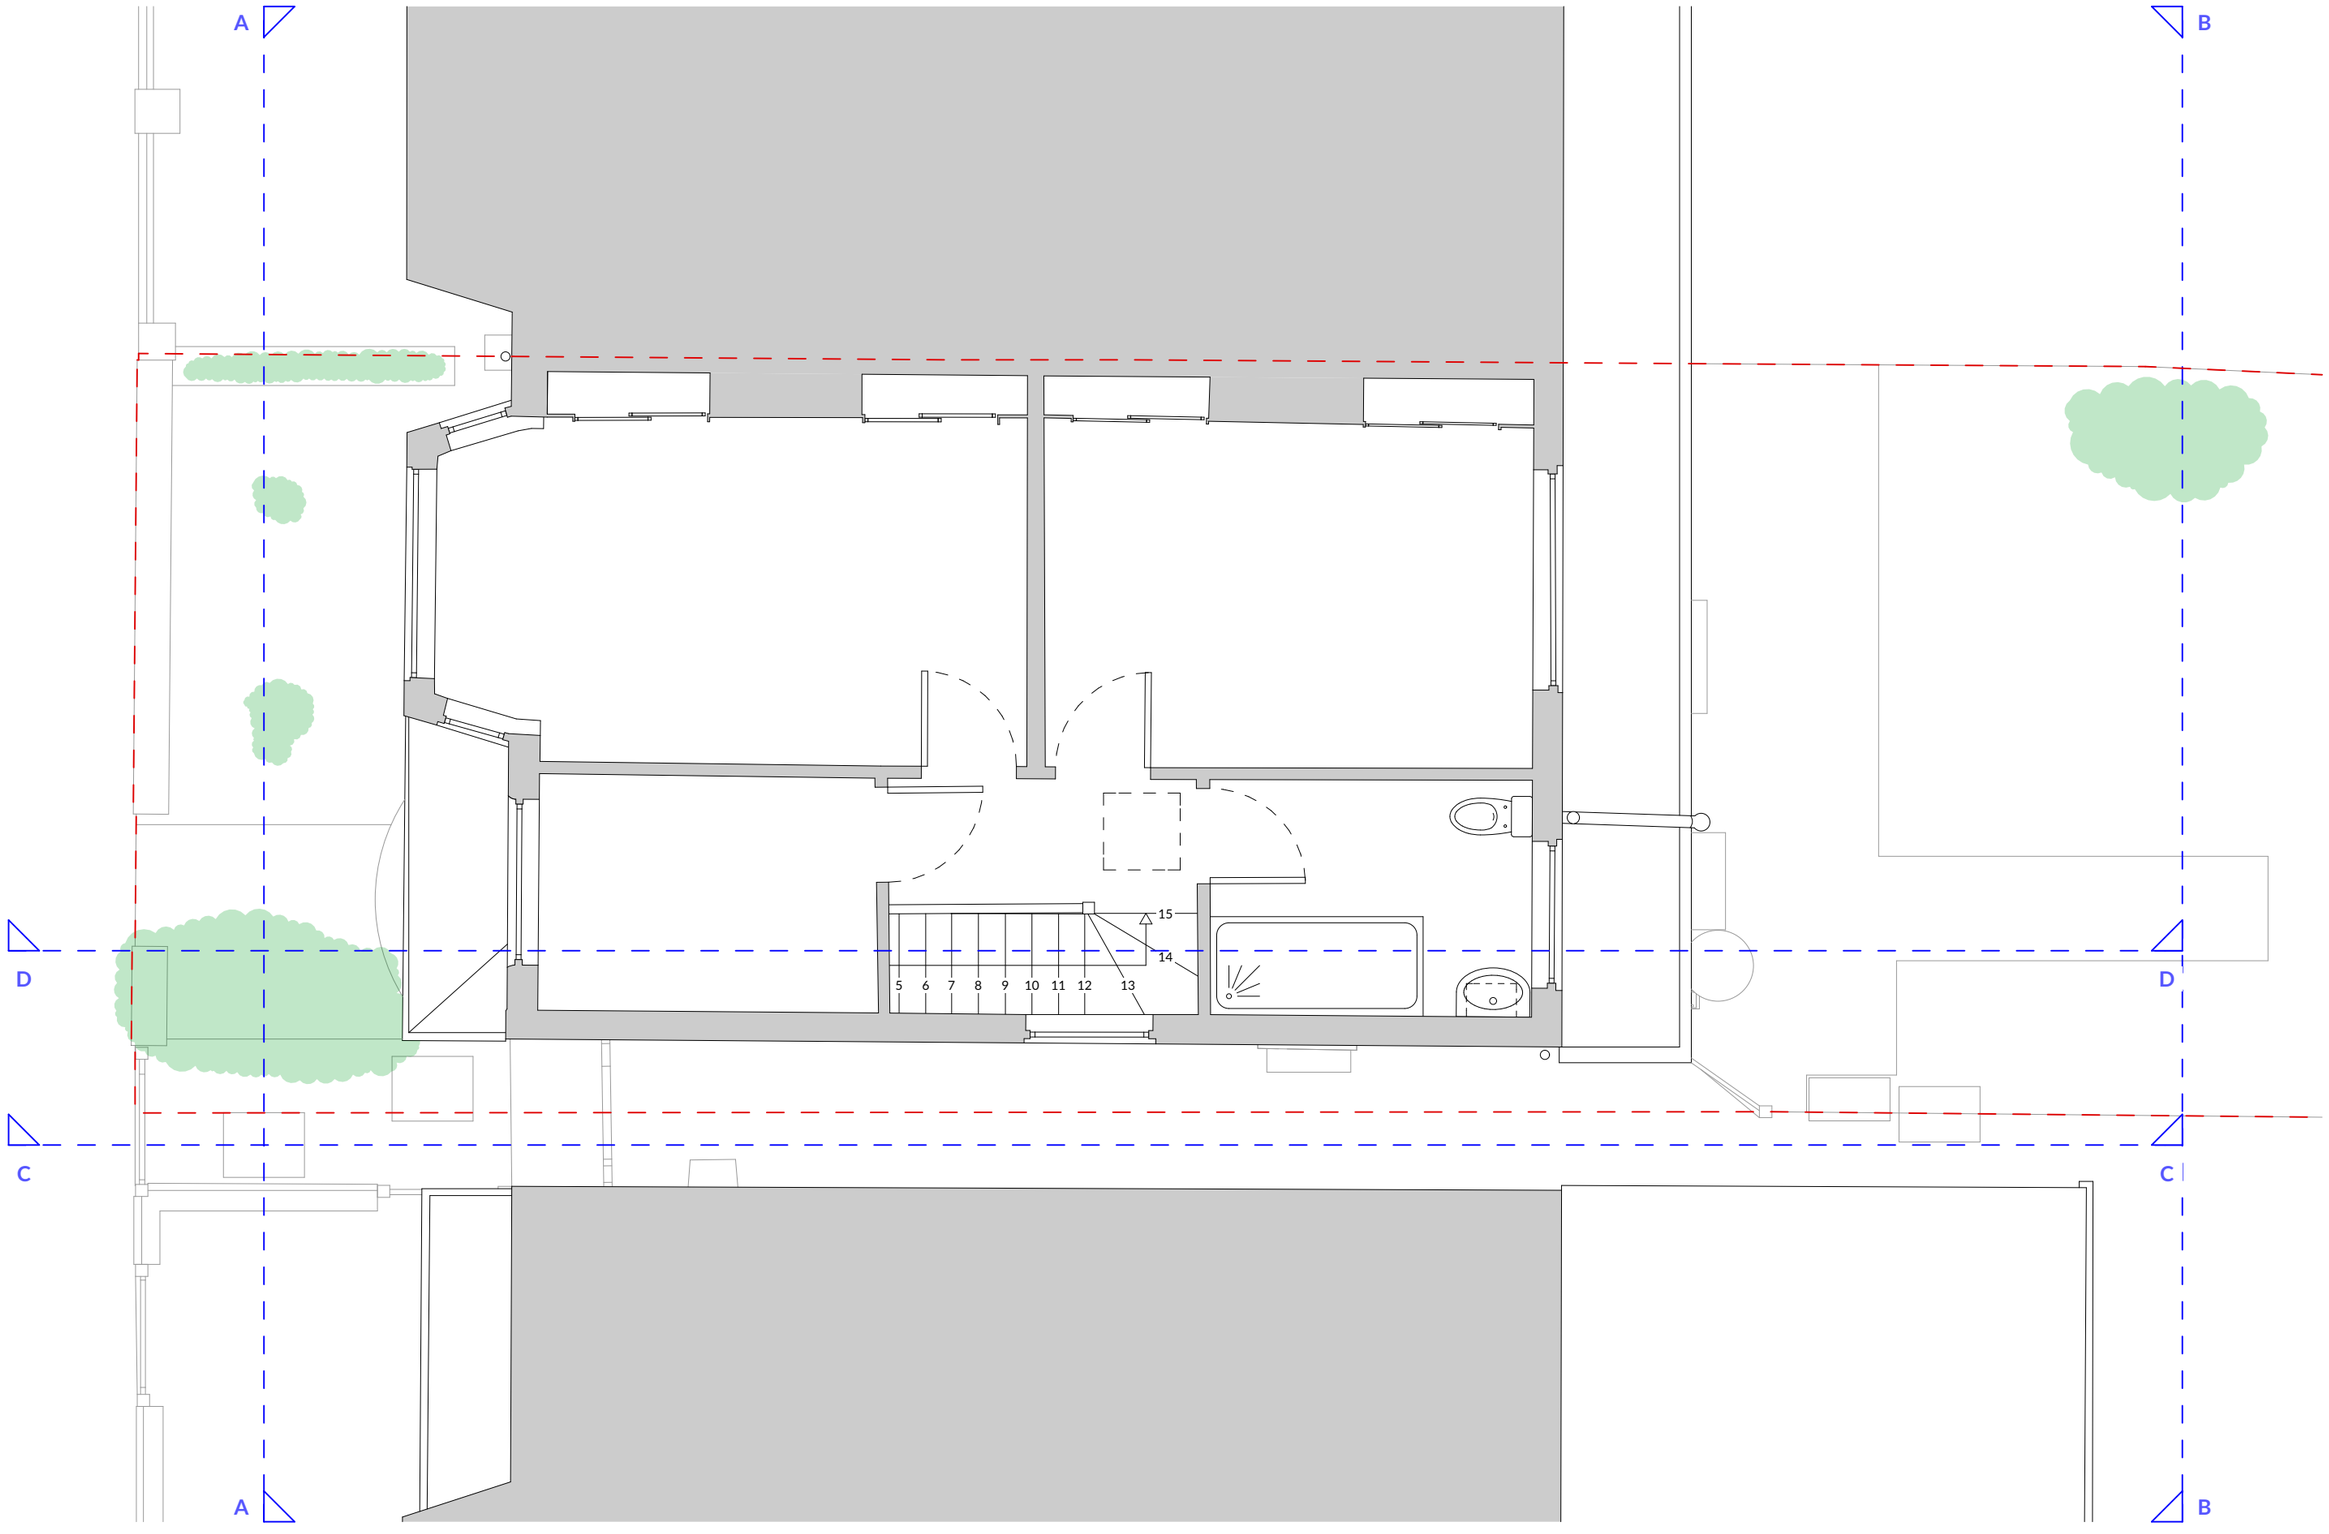

CRAWFORD PARTNERSHIP

Architecture & Interior Design
a. 1a Muswell Hill London, N10 3TH
t. 0208 444 2070
w. crawfordpartnership.co.uk

Existing First Floor Plan

04


PROJECT NAME:	62 Perth Road, N22 5QY	CLIENT:	Mr. Jetnor Arifaj
PROJECT ID:	#Project Code	STATUS:	Planning
DRAWN: SW	CHECKED: AC	DATE:	Friday, December 9, 2022

N

1:50 @ A3

0.0m 0.5 1.0 1.5 2.0 2.5

NOTE:
Report all errors and discrepancies promptly to architects before proceeding with the works. Do not scale from drawing.
Figured dimensions to be worked to in all cases.
The contractor is responsible for checking dimensions, tolerances and references. All structural information to be taken from the structural engineer's drawings.

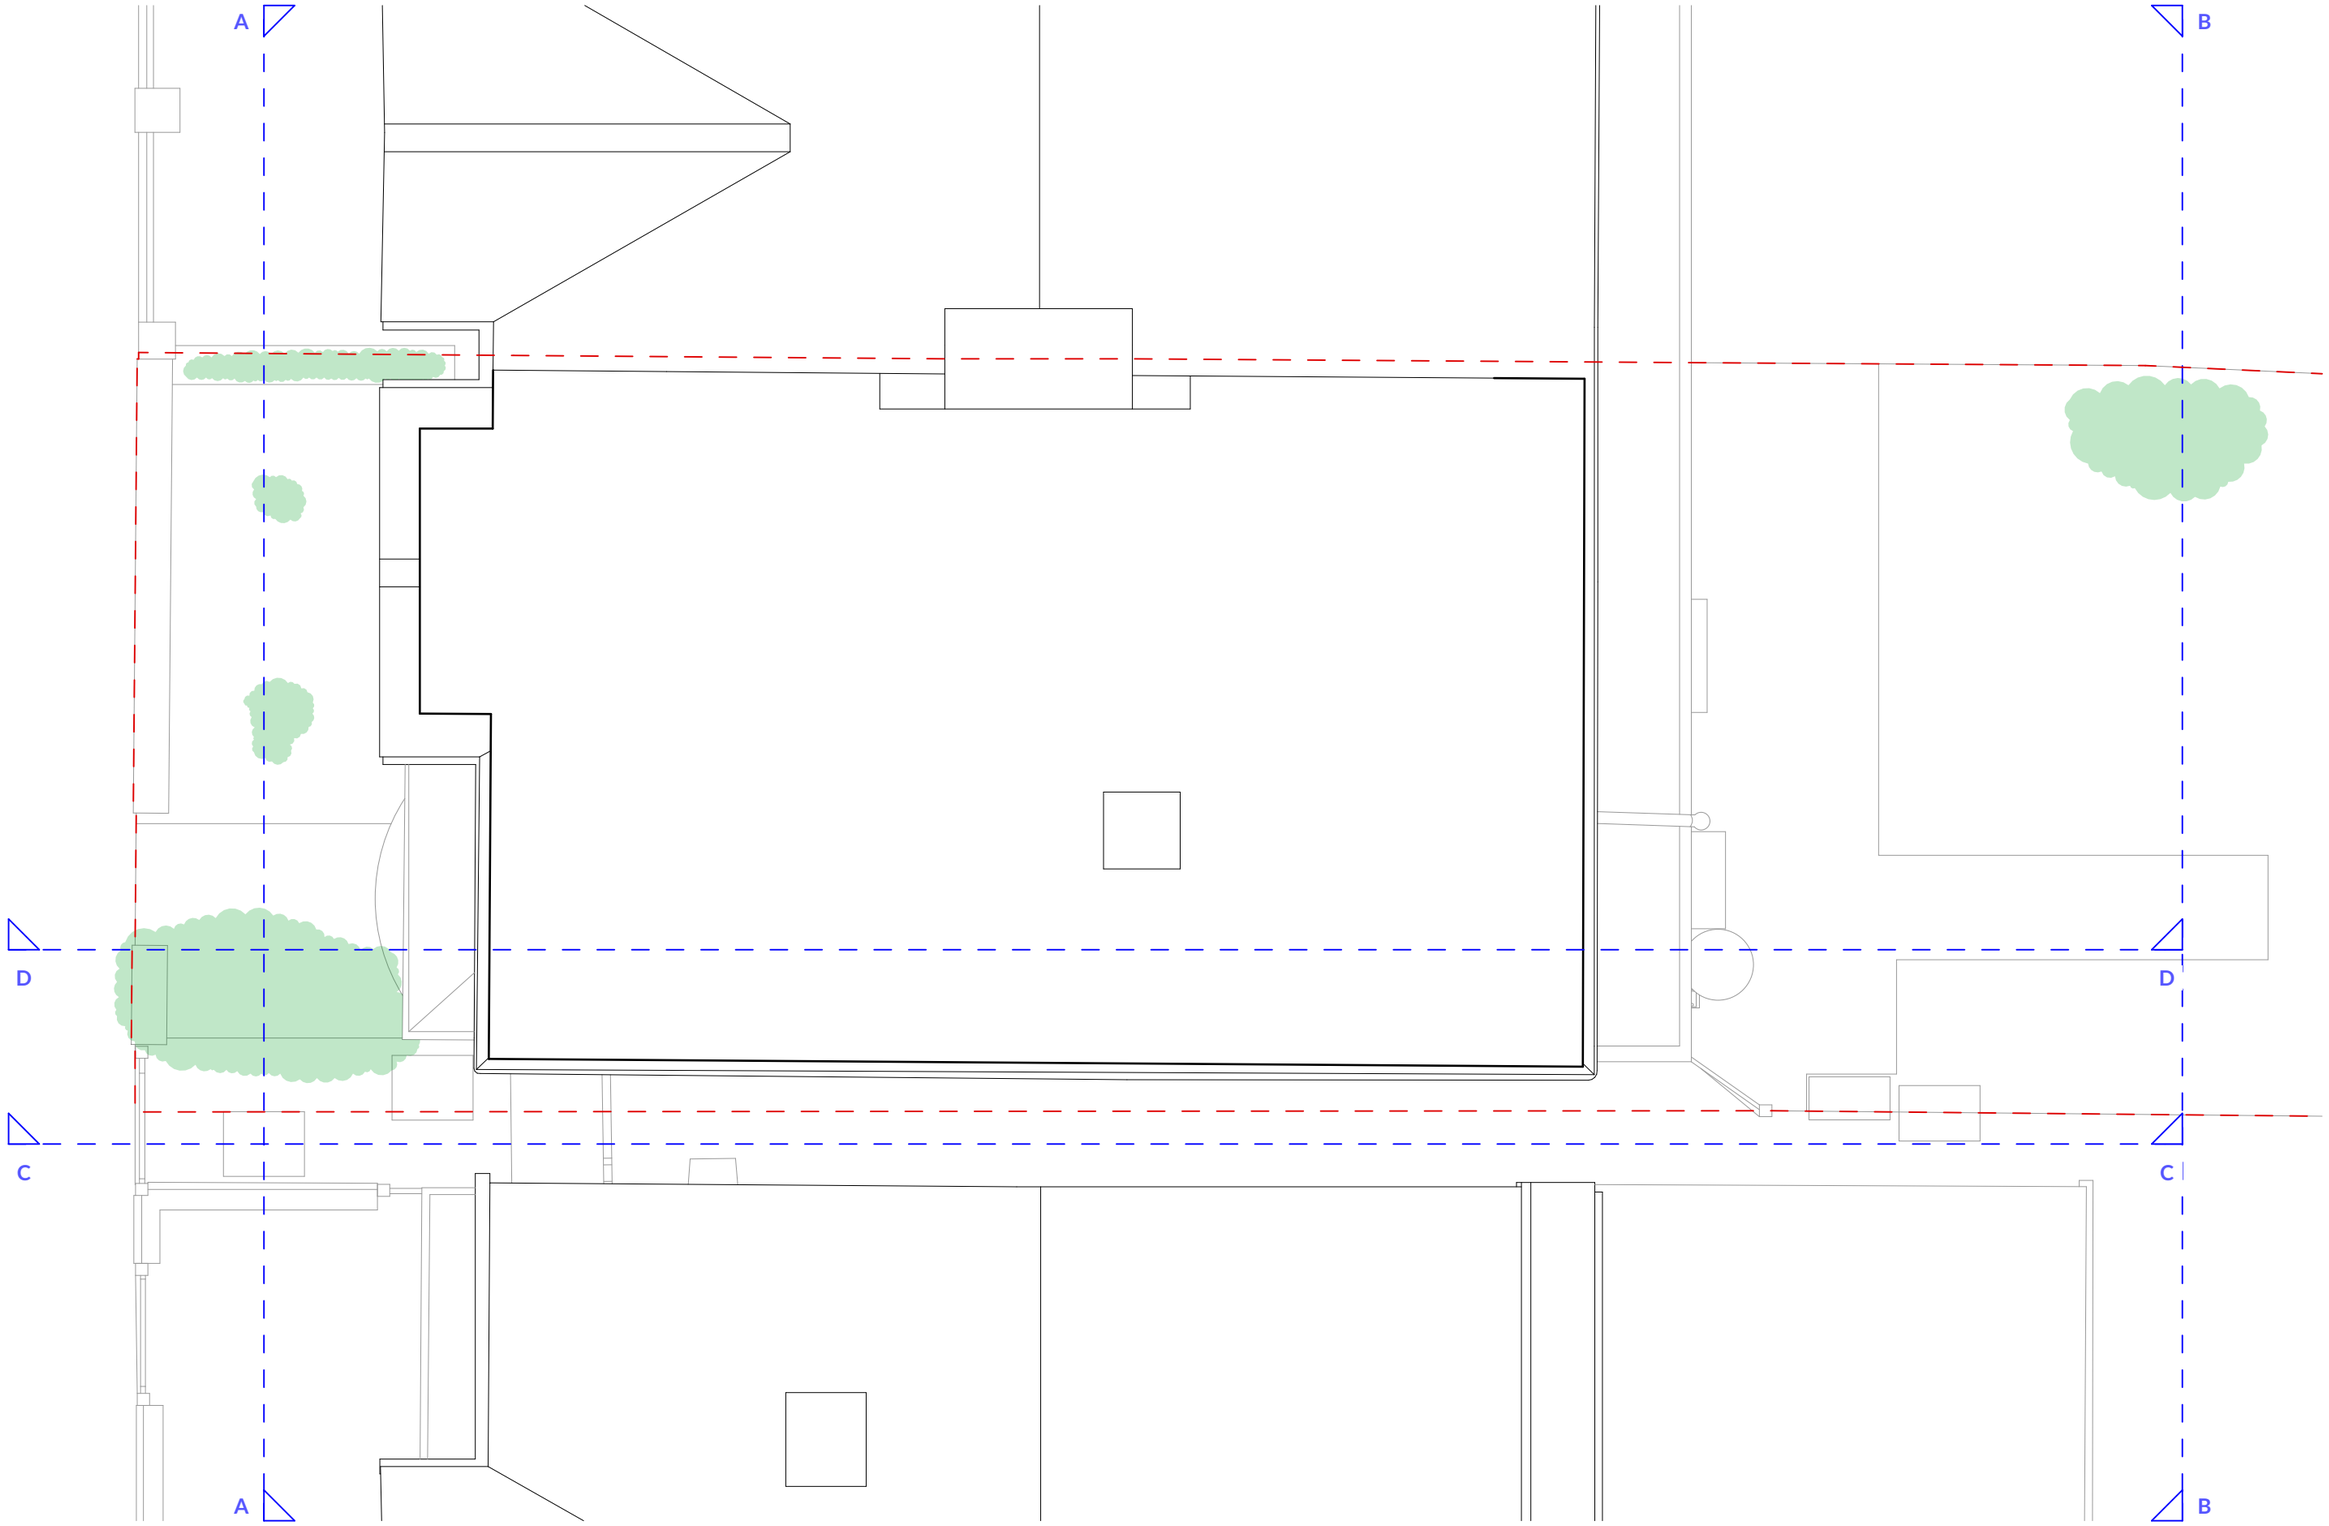

CRAWFORD PARTNERSHIP

Architecture &
Interior Design

a. 1a Muswell Hill
London, N10 3TH

t. 0208 444 2070

w. crawfordpartnership.co.uk

Existing Loft Plan

05


PROJECT NAME:	62 Perth Road, N22 5QY	CLIENT:	Mr. Jetnor Arifaj
PROJECT ID:	#Project Code	STATUS:	Planning
DRAWN: SW	CHECKED: AC	DATE:	Friday, December 9, 2022

N

1:50 @ A3

0.0m 0.5 1.0 1.5 2.0 2.5

NOTE:
Report all errors and discrepancies promptly to architects before proceeding with the works. Do not scale from drawing.
Figured dimensions to be worked to in all cases.
The contractor is responsible for checking dimensions, tolerances and references. All structural information to be taken from the structural engineer's drawings.

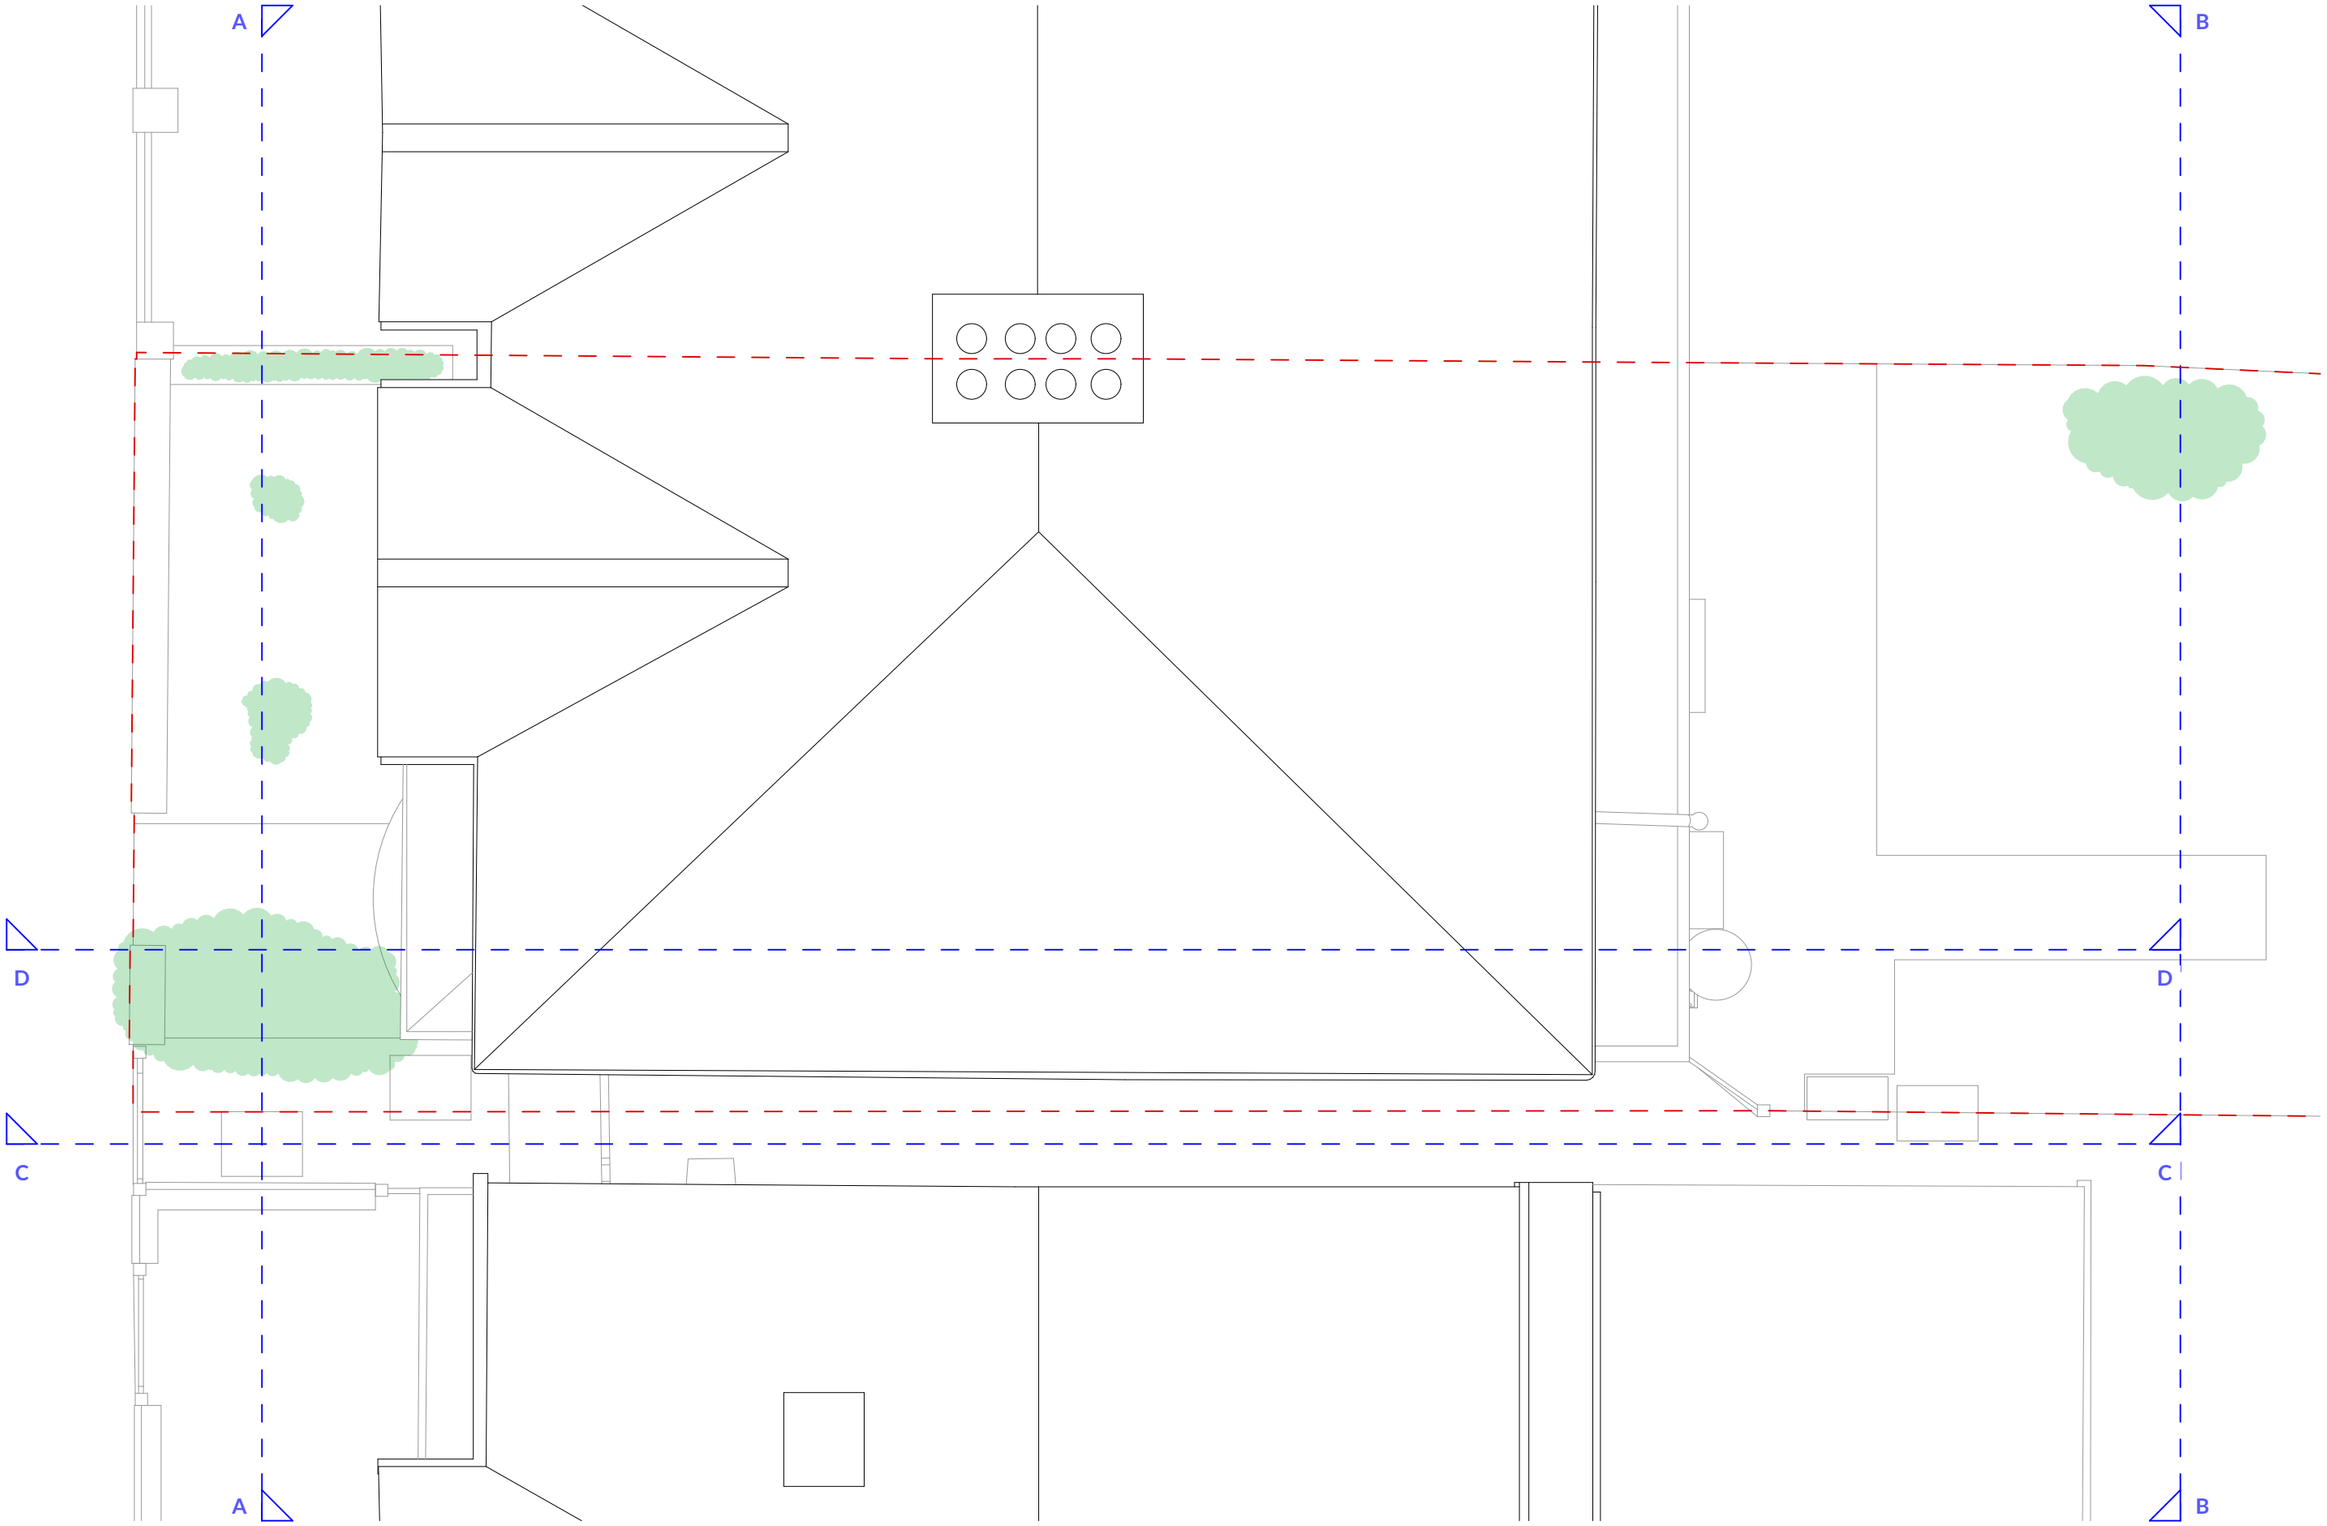

CRAWFORD PARTNERSHIP

Architecture & Interior Design

a. 1a Muswell Hill
London, N10 3TH

t. 0208 444 2070

w. crawfordpartnership.co.uk

Existing Roof Plan

06


PROJECT NAME:	62 Perth Road, N22 5QY	CLIENT:	Mr. Jetnor Arifaj
PROJECT ID:	#Project Code	STATUS:	Planning
DRAWN: SW	CHECKED: AC	DATE:	Friday, December 9, 2022

N

1:50 @ A3

0.0m 0.5 1.0 1.5 2.0 2.5

NOTE:
Report all errors and discrepancies promptly to architects before proceeding with the works. Do not scale from drawing.
Figured dimensions to be worked to in all cases.
The contractor is responsible for checking dimensions, tolerances and references. All structural information to be taken from the structural engineer's drawings.

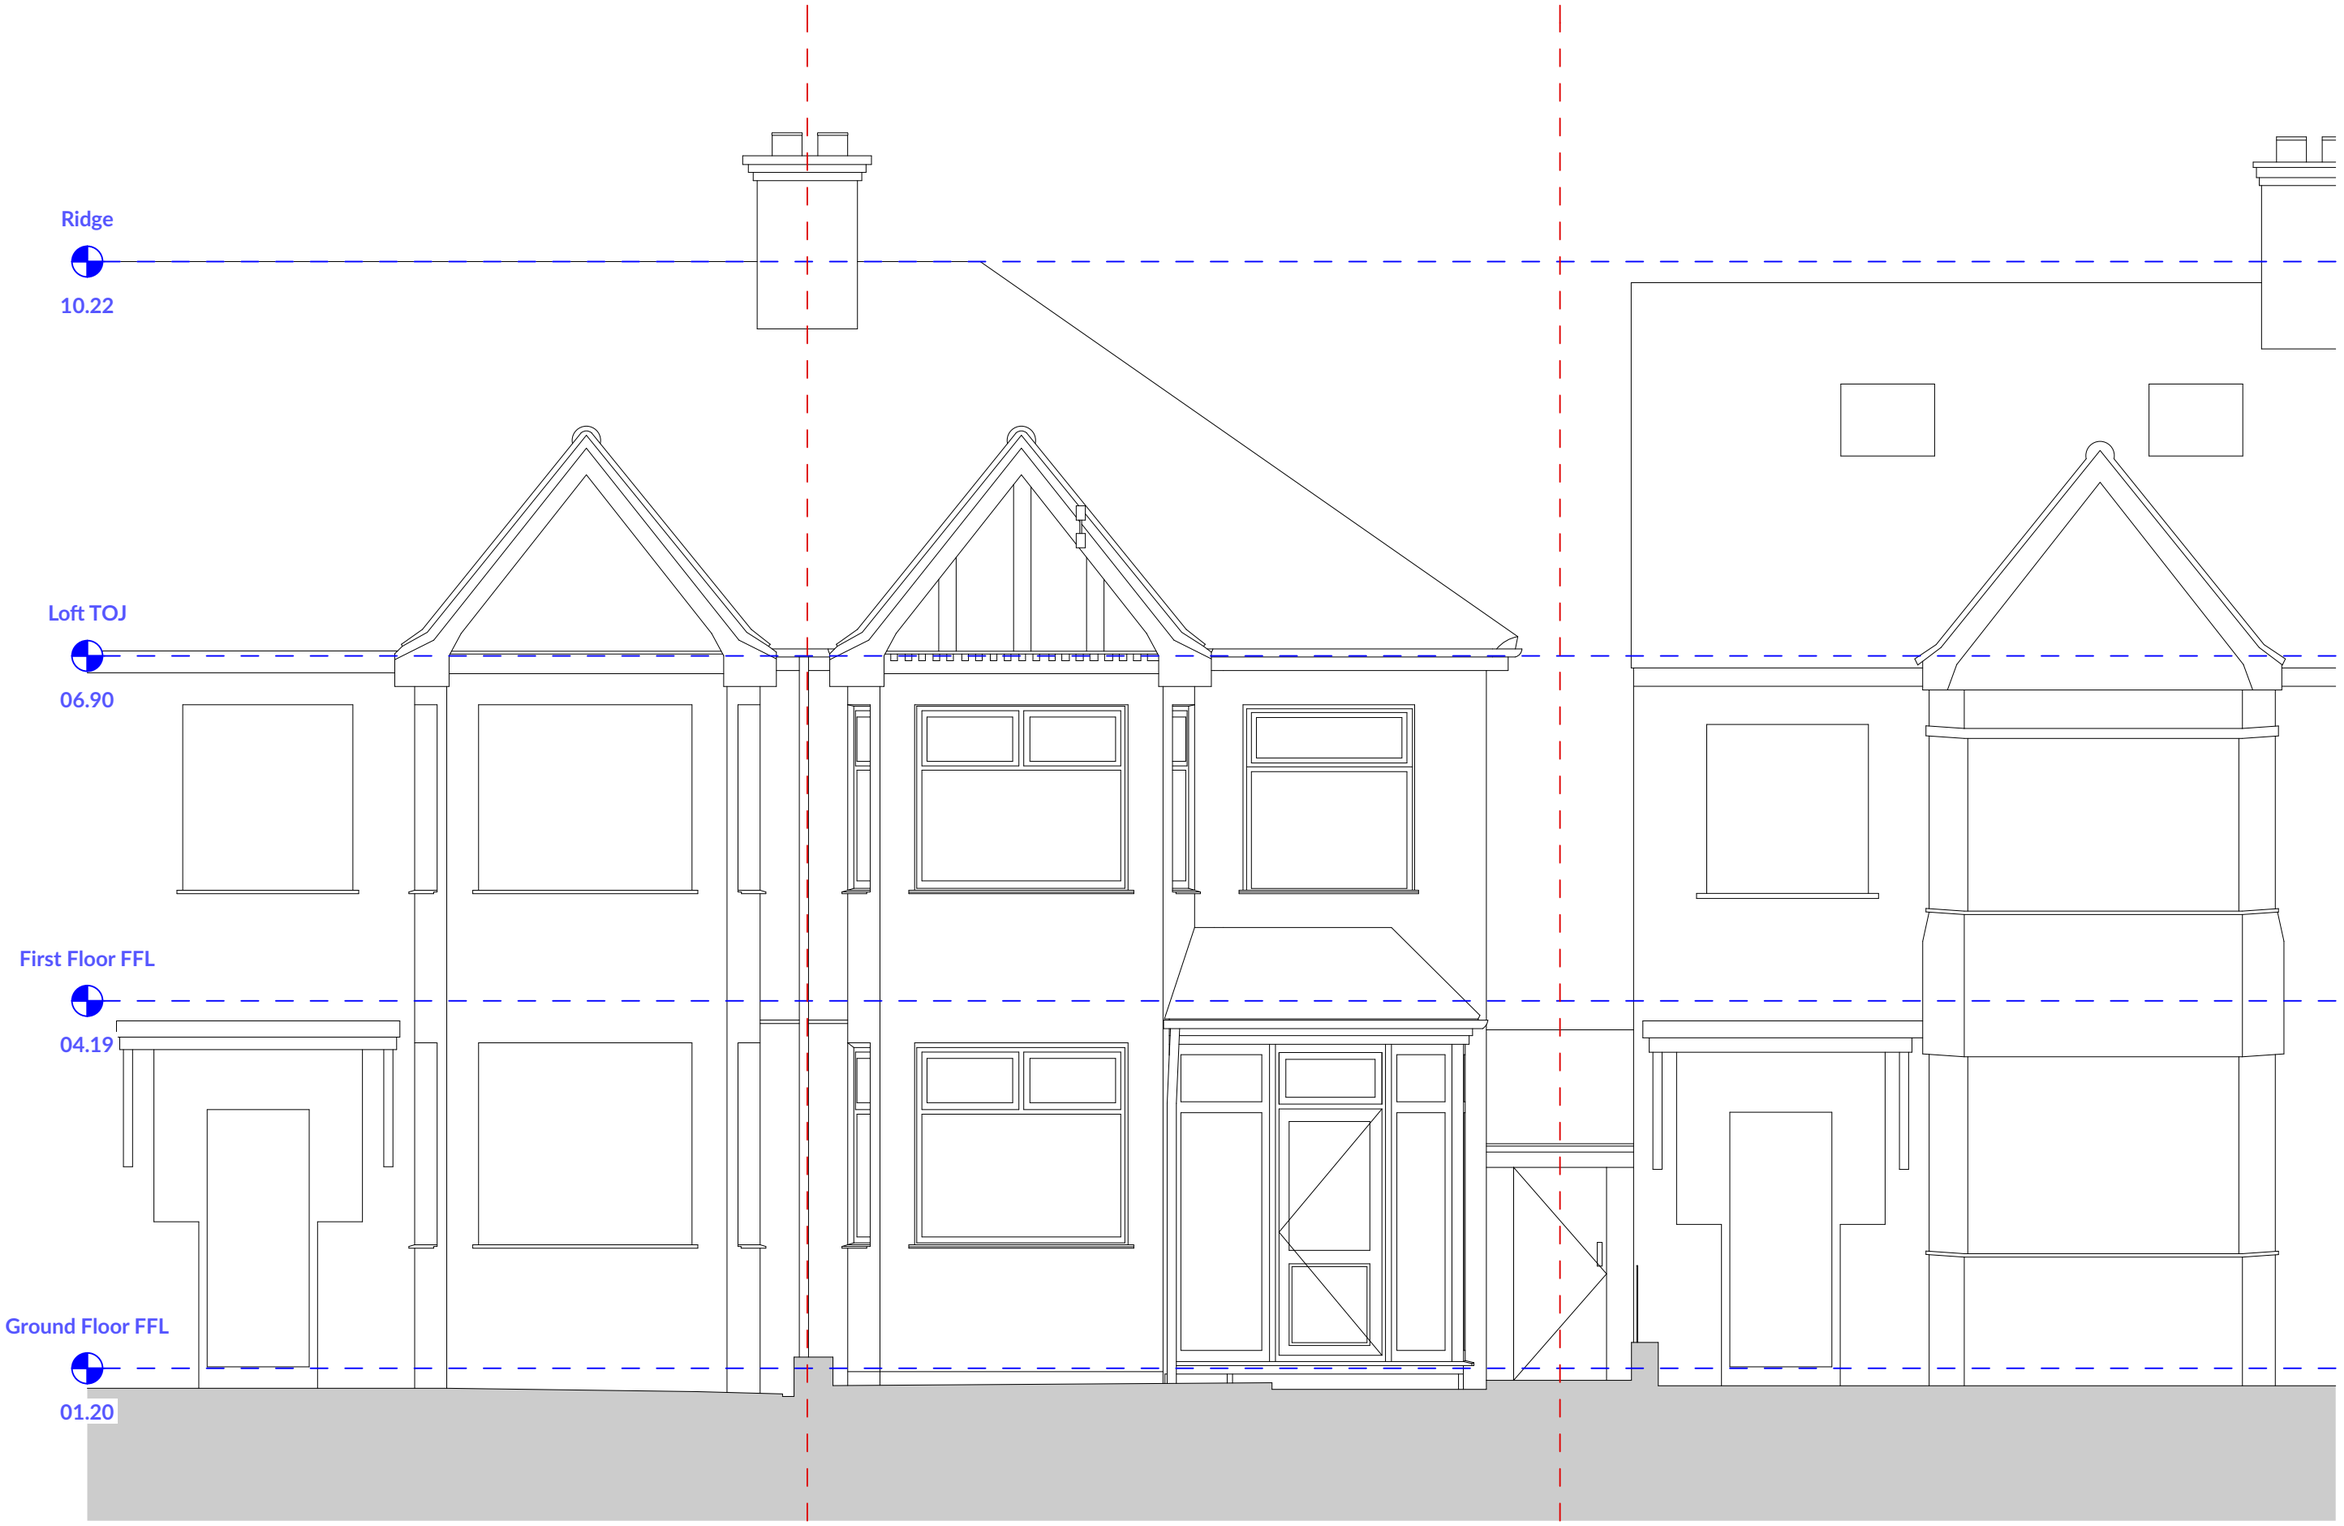

CRAWFORD PARTNERSHIP

Architecture & Interior Design

a. 1a Muswell Hill
London, N10 3TH

t. 0208 444 2070


w. crawfordpartnership.co.uk

Existing Front Elevation A-A			07
PROJECT NAME:	62 Perth Road, N22 5QY	CLIENT:	Mr. Jetnor Arifaj
PROJECT ID:	#Project Code	STATUS:	Planning
DRAWN: SW	CHECKED: AC	DATE:	Friday, December 9, 2022

1:50 @ A3

0.0m 0.5 1.0 1.5 2.0 2.5

NOTE:
Report all errors and discrepancies promptly to architects before proceeding with the works. Do not scale from drawing.
Figured dimensions to be worked to in all cases.
The contractor is responsible for checking dimensions, tolerances and references. All structural information to be taken from the structural engineer's drawings.

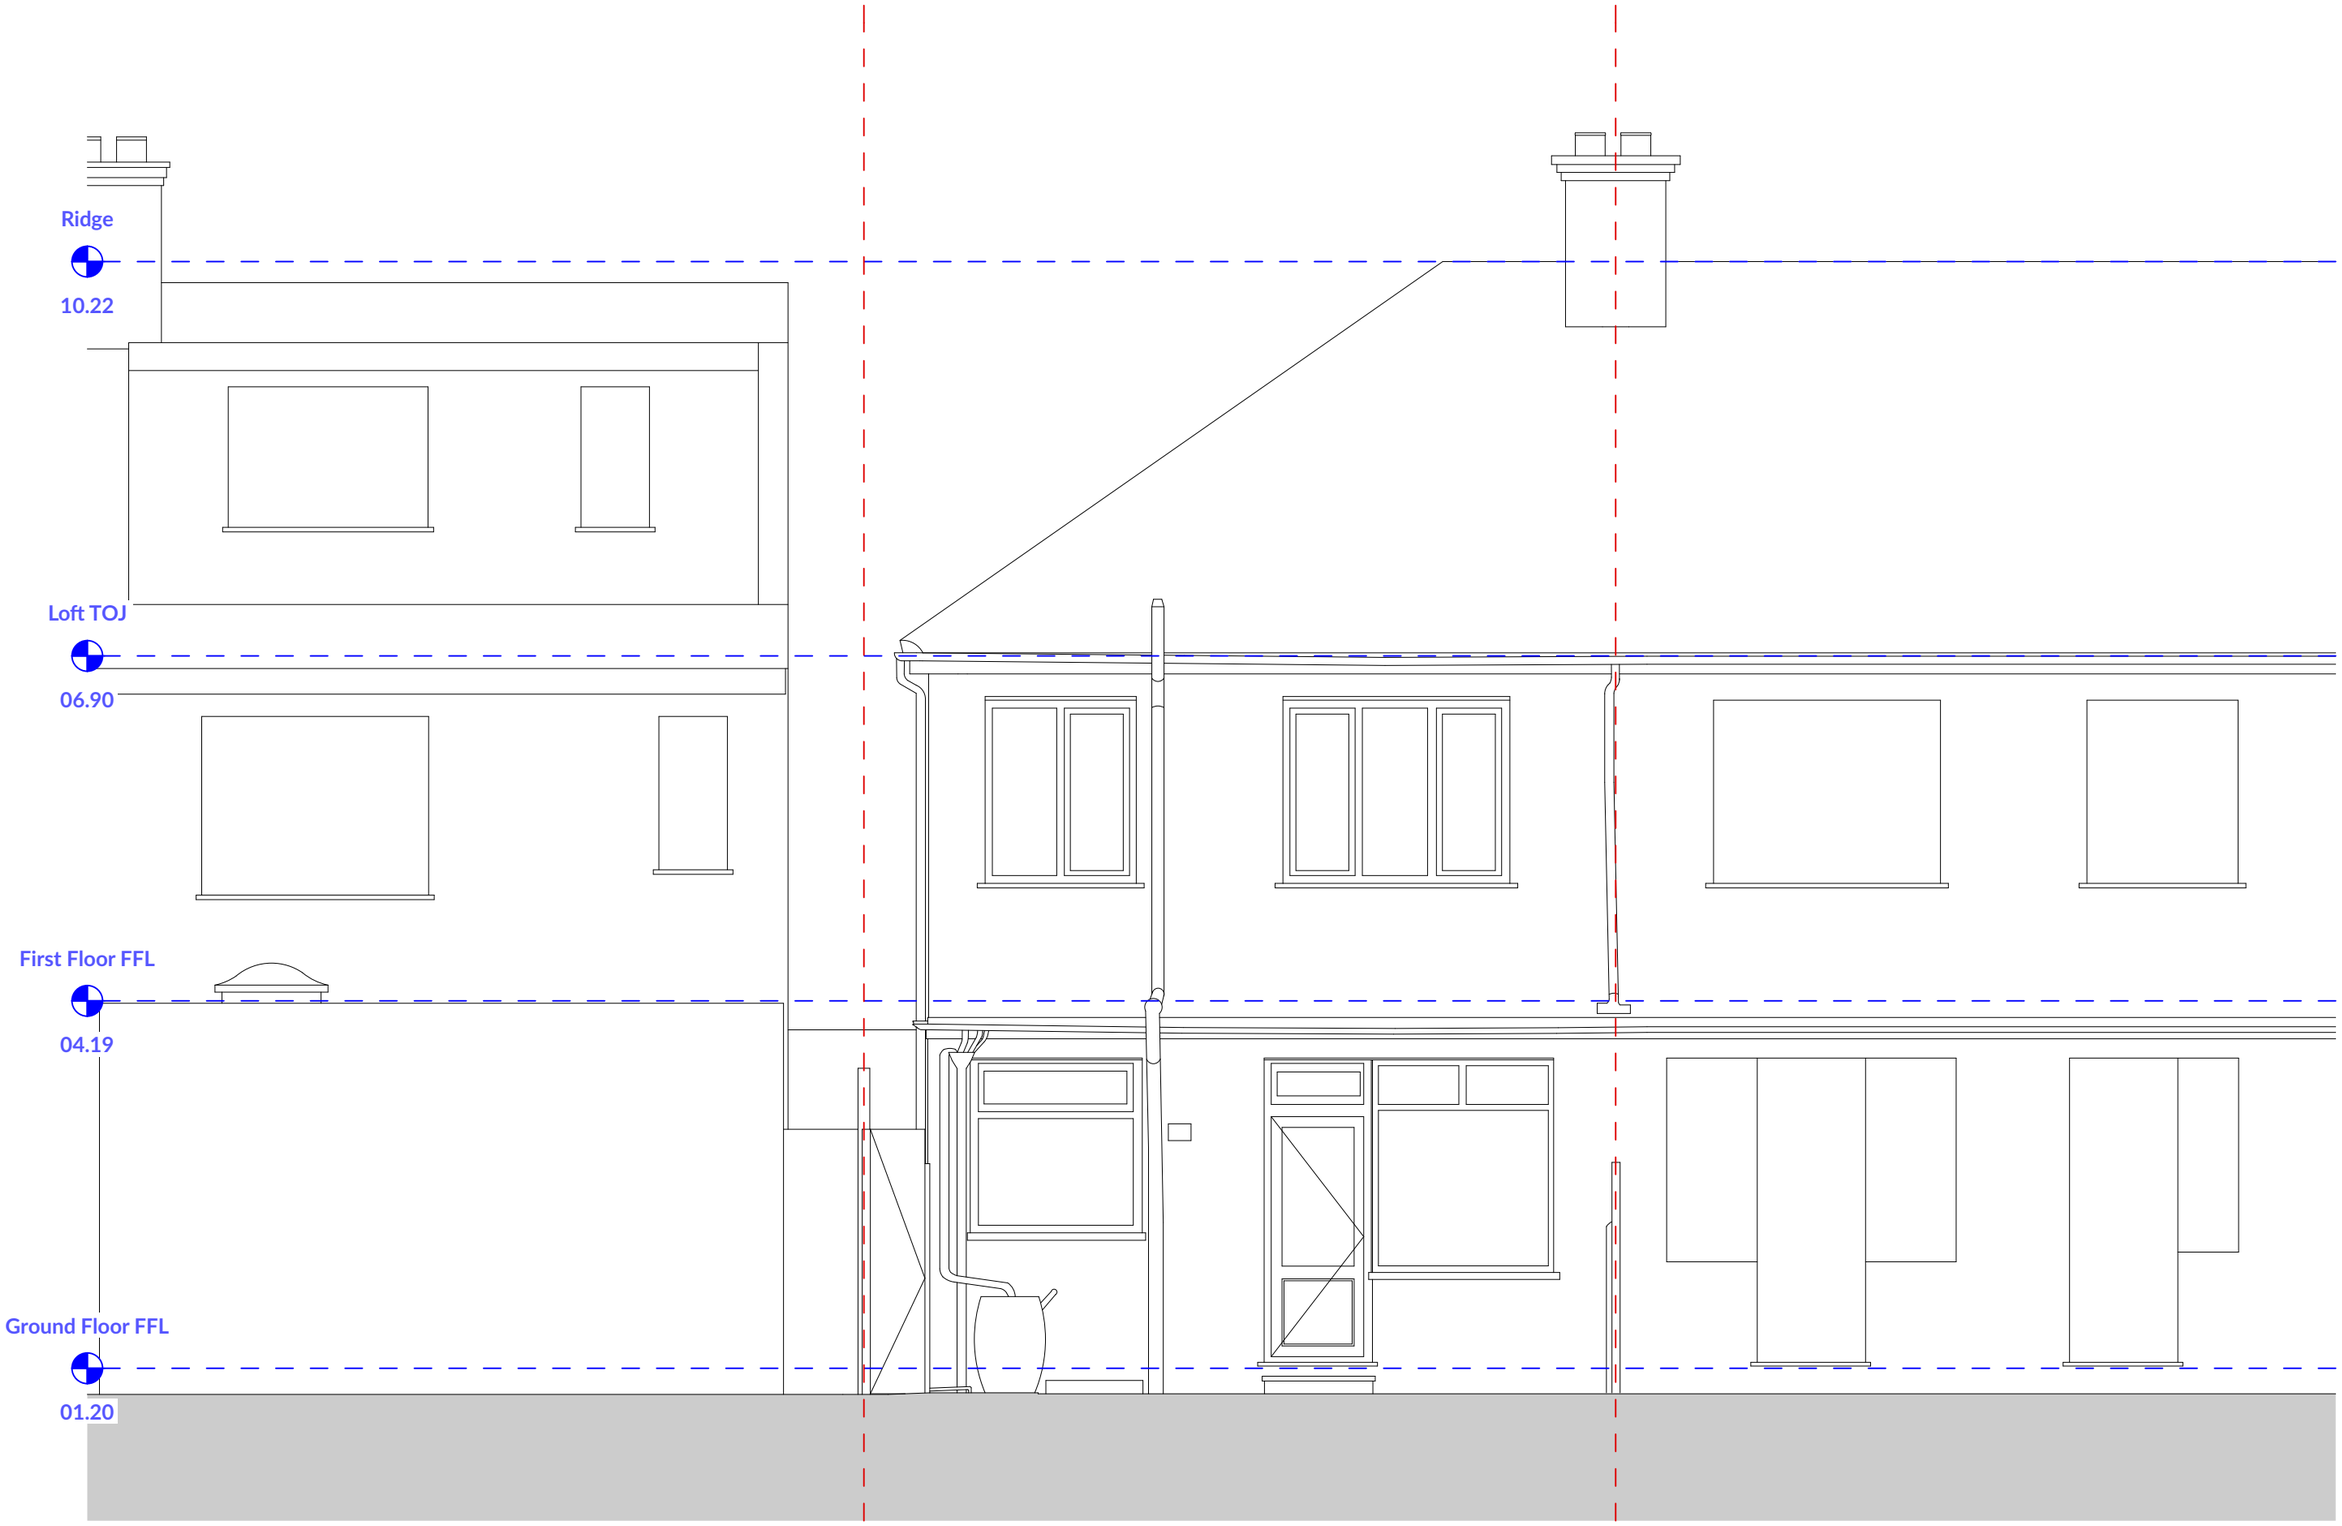

CRAWFORD PARTNERSHIP

Architecture & Interior Design
a. 1a Muswell Hill London, N10 3TH
t. 0208 444 2070
w. crawfordpartnership.co.uk

Existing Rear Elevation B-B


08

PROJECT NAME:	62 Perth Road, N22 5QY	CLIENT:	Mr. Jetnor Arifaj
PROJECT ID:	#Project Code	STATUS:	Planning
DRAWN: SW	CHECKED: AC	DATE:	Friday, December 9, 2022

1:50 @ A3

0.0m 0.5 1.0 1.5 2.0 2.5

NOTE:
Report all errors and discrepancies promptly to architects before proceeding with the works. Do not scale from drawing.
Figured dimensions to be worked to in all cases.
The contractor is responsible for checking dimensions, tolerances and references. All structural information to be taken from the structural engineer's drawings.

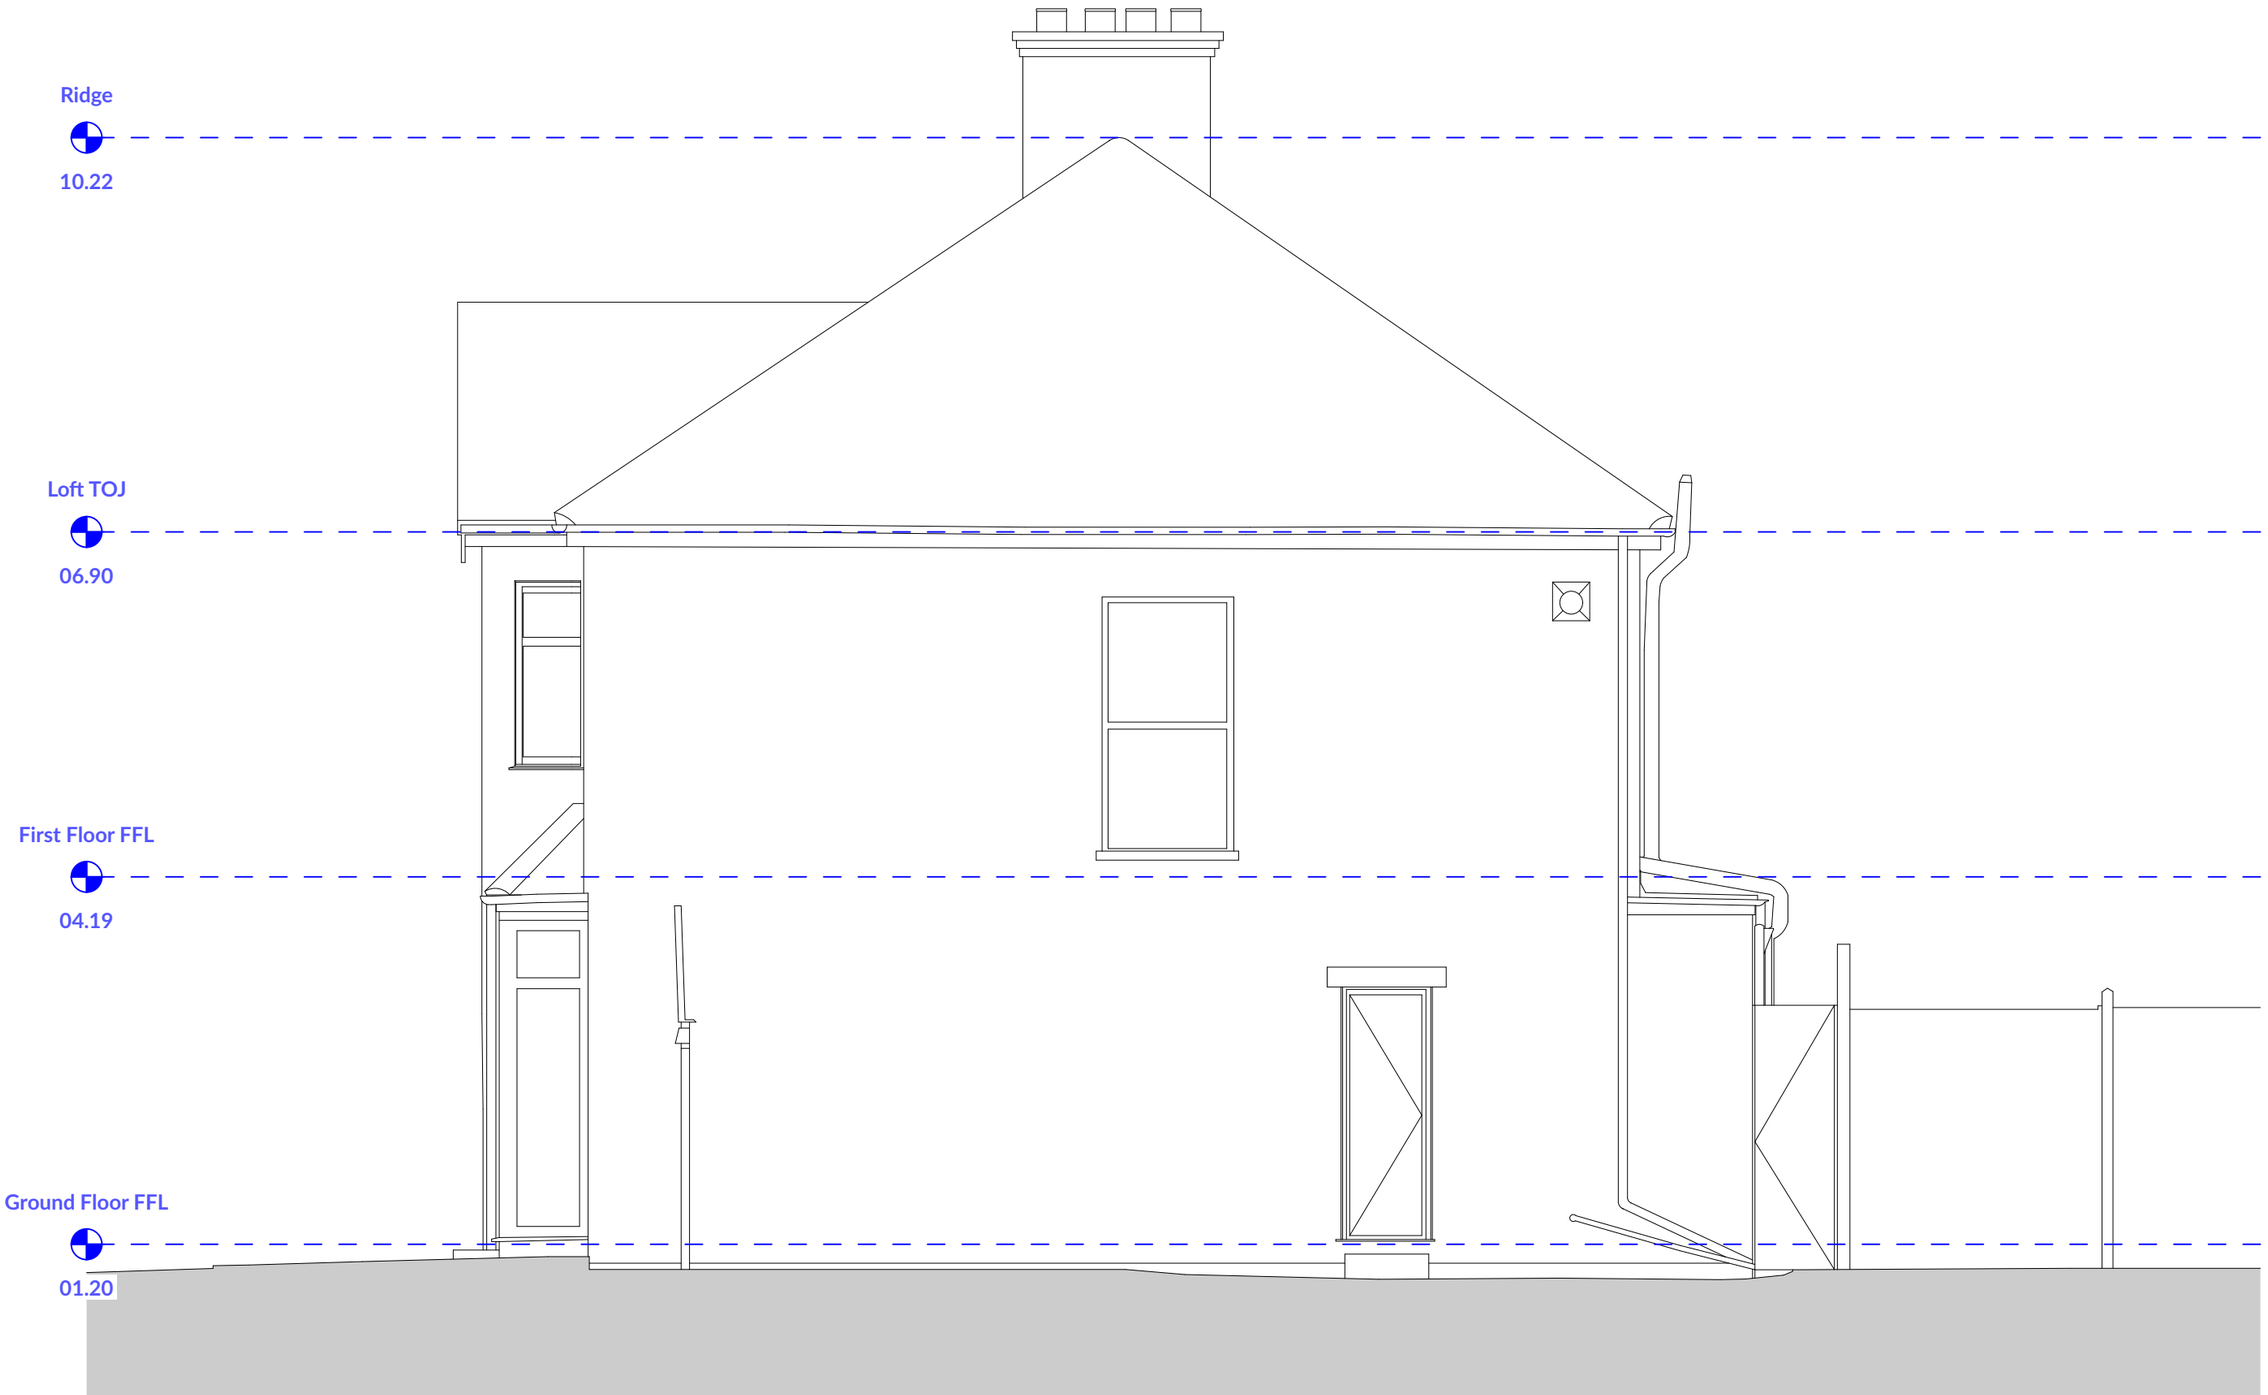

CRAWFORD PARTNERSHIP

Architecture &
Interior Design

a. 1a Muswell Hill
London, N10 3TH

t. 0208 444 2070

w. crawfordpartnership.co.uk

Existing Side Elevation C-C


09

PROJECT NAME:	62 Perth Road, N22 5QY	CLIENT:	Mr. Jetnor Arifaj
PROJECT ID:	#Project Code	STATUS:	Planning
DRAWN: SW	CHECKED: AC	DATE:	Friday, December 9, 2022

1:50 @ A3

0.0m 0.5 1.0 1.5 2.0 2.5

NOTE:
Report all errors and discrepancies promptly to architects before proceeding with the works. Do not scale from drawing.
Figured dimensions to be worked to in all cases.
The contractor is responsible for checking dimensions, tolerances and references. All structural information to be taken from the structural engineer's drawings.

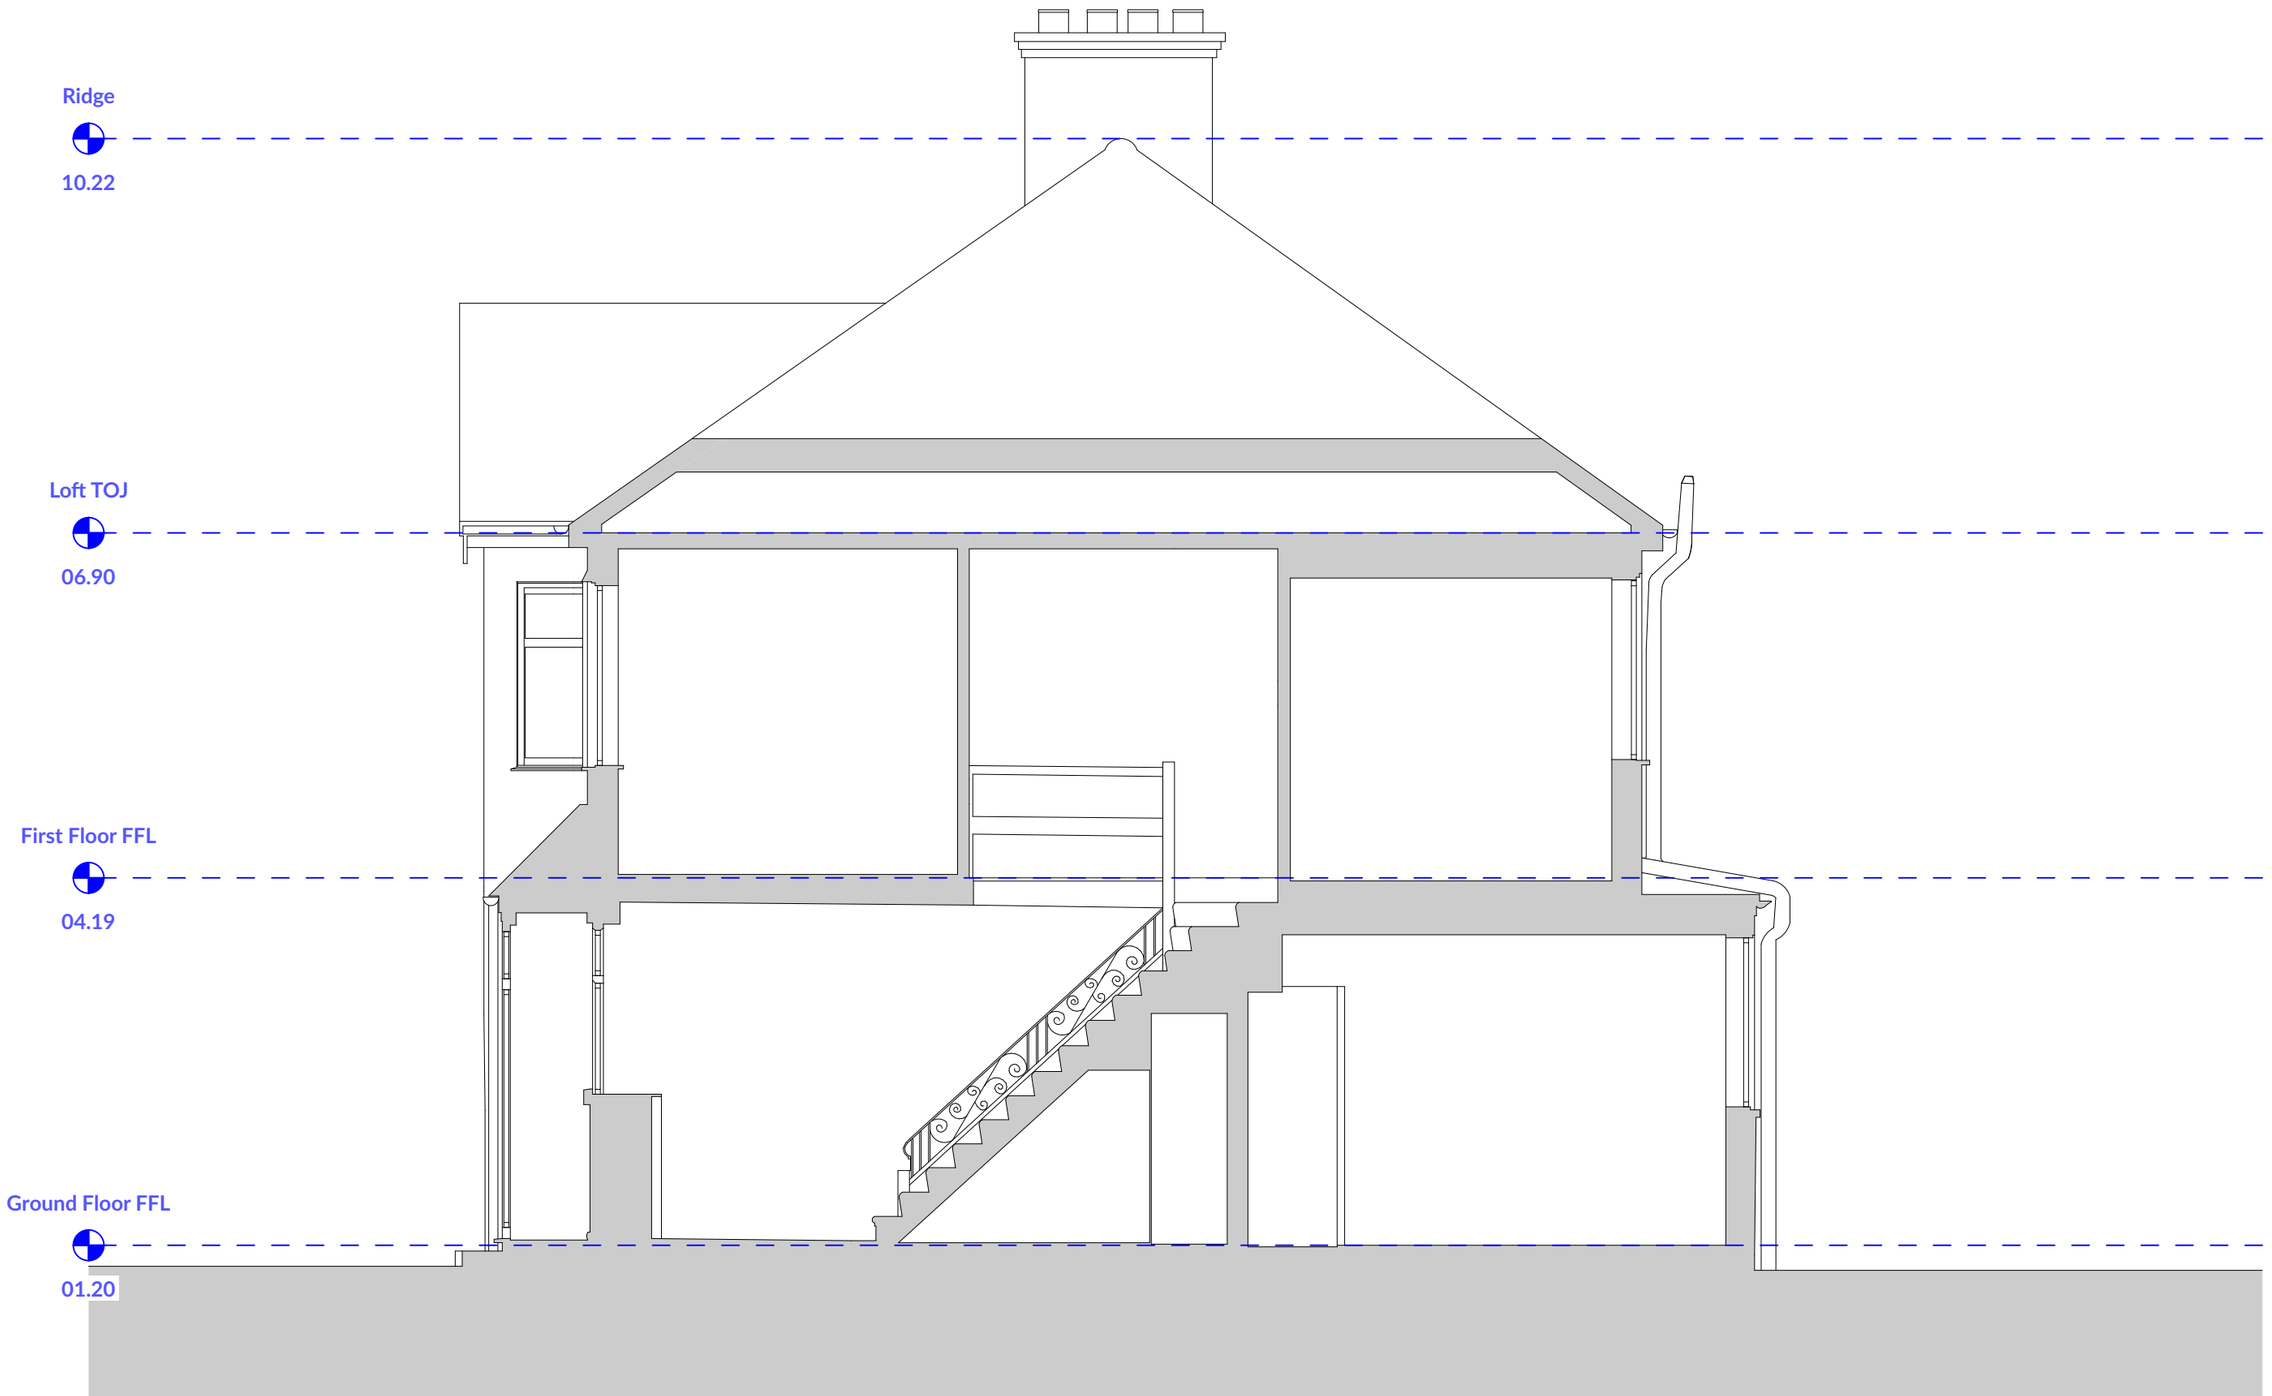

CRAWFORD PARTNERSHIP

Architecture &
Interior Design

a. 1a Muswell Hill
London, N10 3TH

t. 0208 444 2070


w. crawfordpartnership.co.uk

Existing Front-to-Back Section D-D			10
PROJECT NAME:	62 Perth Road, N22 5QY	CLIENT:	Mr. Jetnor Arifaj
PROJECT ID:	#Project Code	STATUS:	Planning
DRAWN: SW	CHECKED: AC	DATE:	Friday, December 9, 2022

1:50 @ A3

0.0m 0.5 1.0 1.5 2.0 2.5

NOTE:
Report all errors and discrepancies promptly to architects before proceeding with the works. Do not scale from drawing.
Figured dimensions to be worked to in all cases.
The contractor is responsible for checking dimensions, tolerances and references. All structural information to be taken from the structural engineer's drawings.

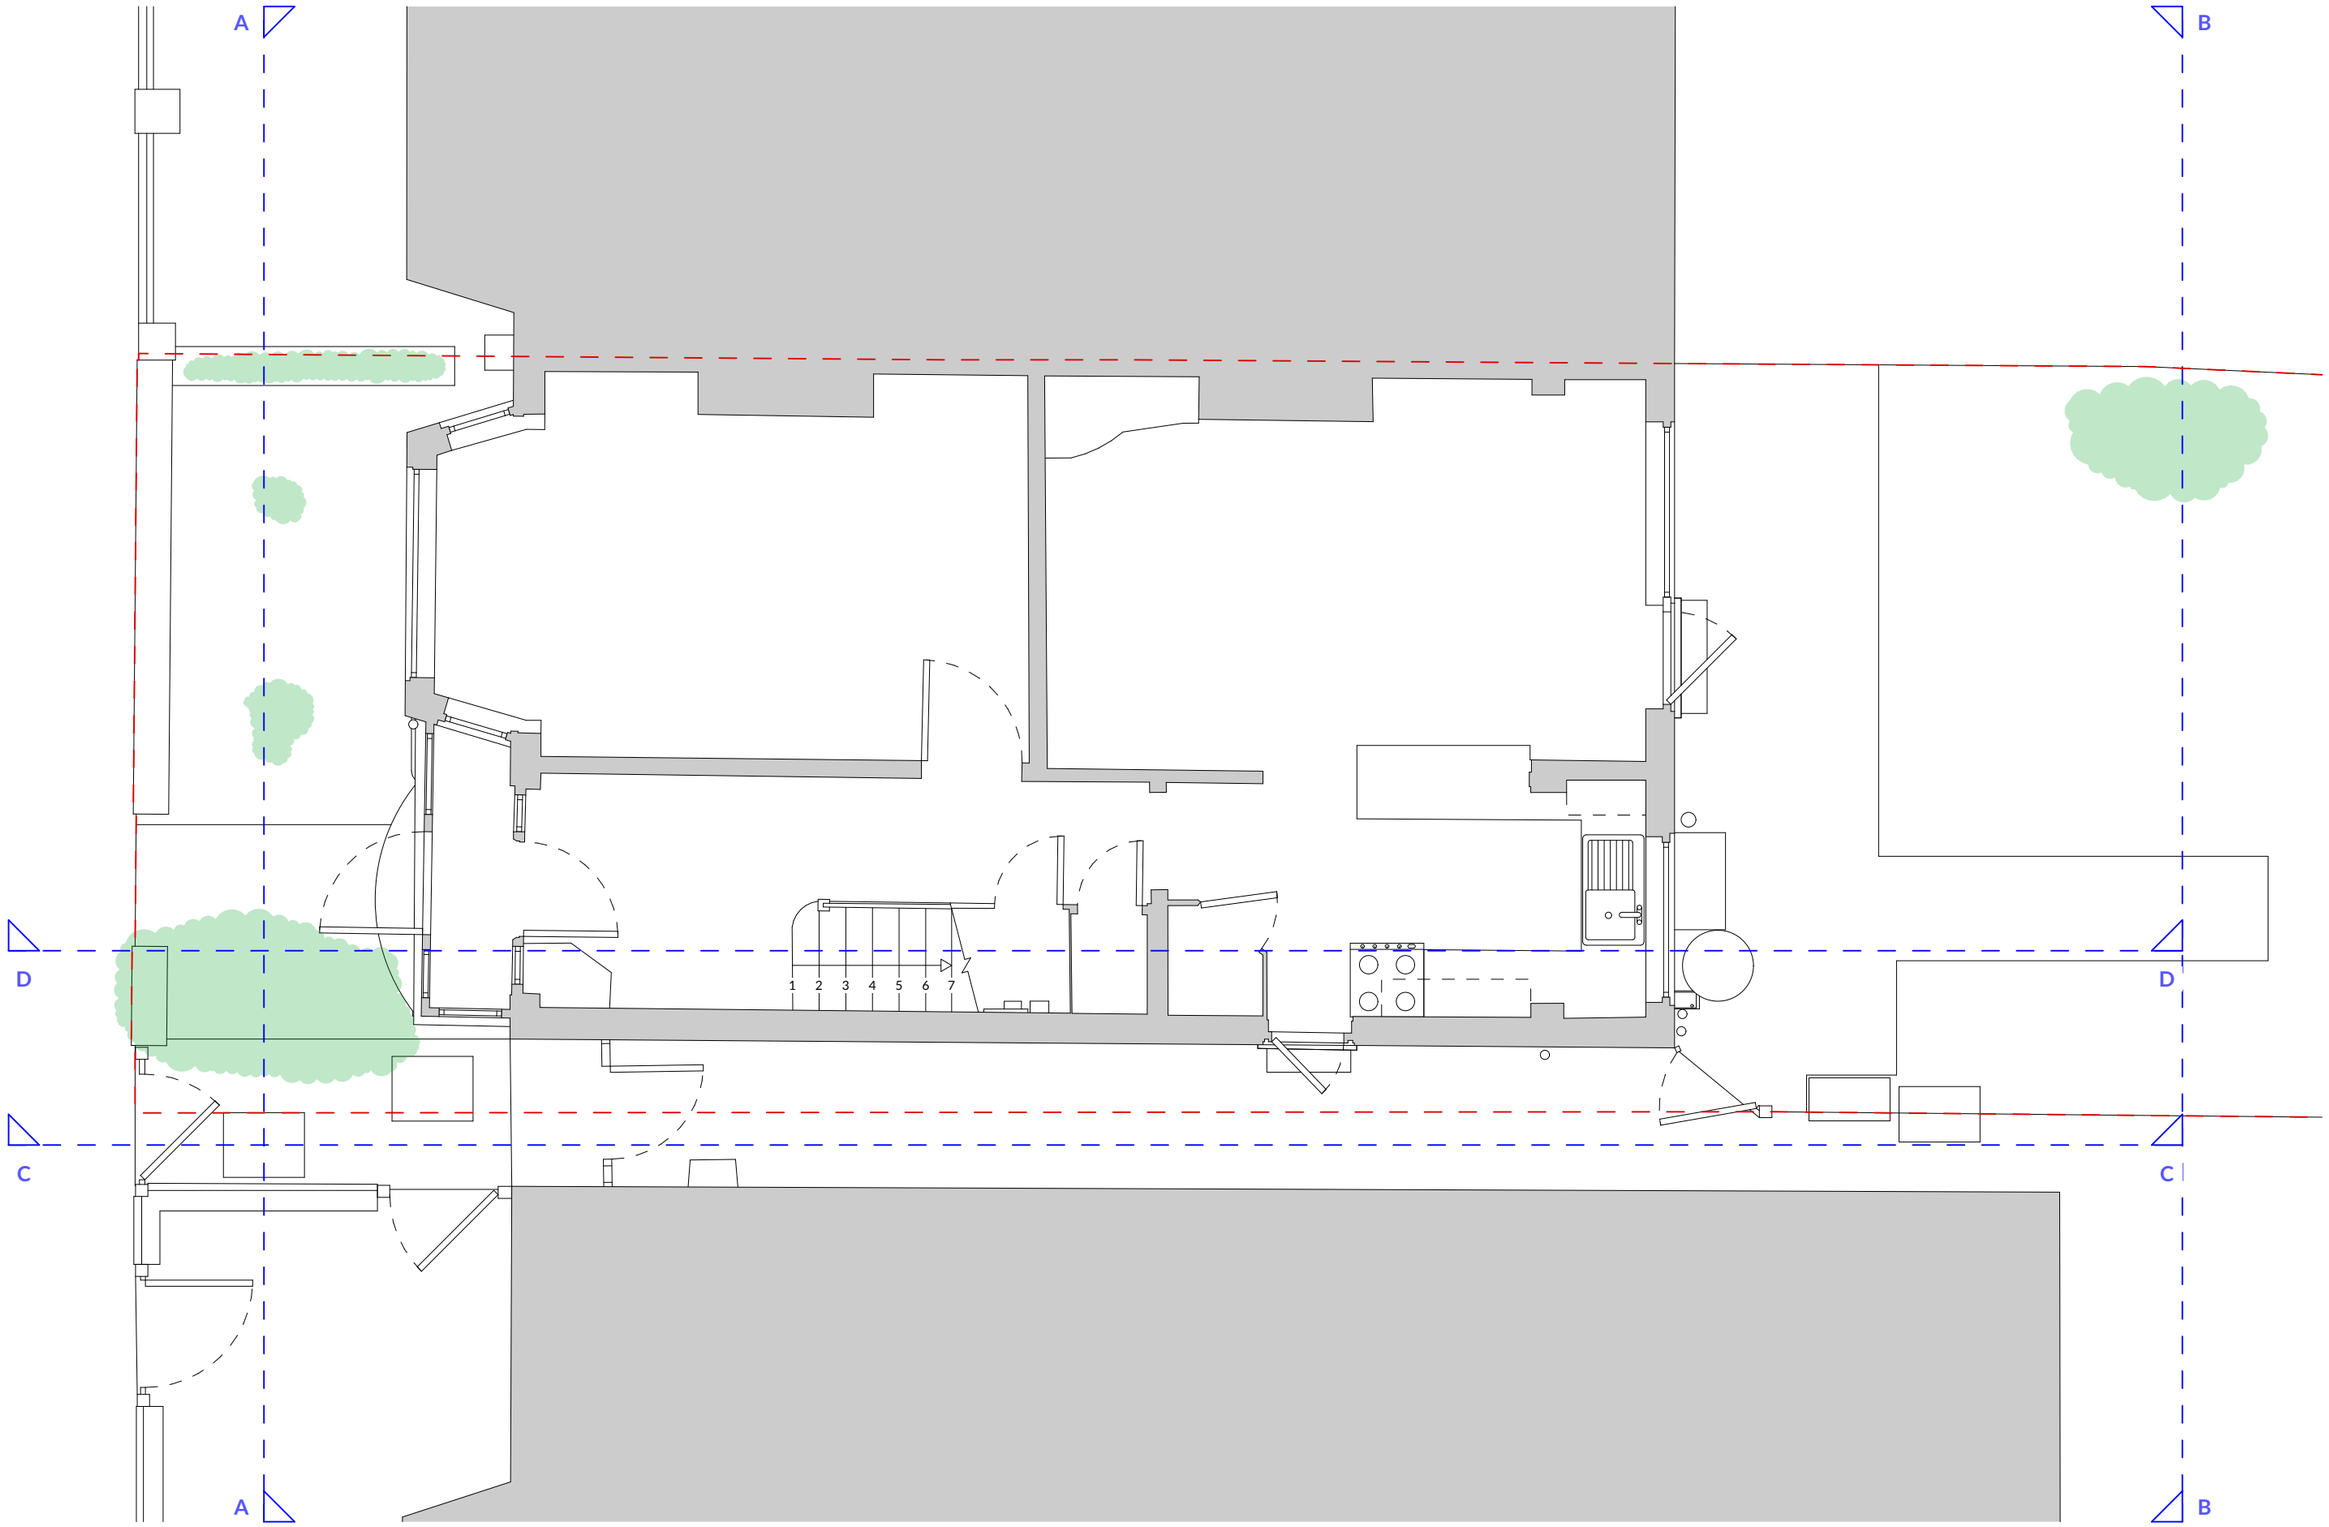

CRAWFORD PARTNERSHIP

Architecture & Interior Design

a. 1a Muswell Hill
London, N10 3TH

t. 0208 444 2070

w. crawfordpartnership.co.uk

Proposed Gound Floor Plan

11


PROJECT NAME:	62 Perth Road, N22 5QY	CLIENT:	Mr. Jetnor Arifaj
PROJECT ID:	#Project Code	STATUS:	Planning
DRAWN: SW	CHECKED: AC	DATE:	Friday, December 9, 2022

N

1:50 @ A3

0.0m 0.5 1.0 1.5 2.0 2.5

NOTE:
Report all errors and discrepancies promptly to architects before proceeding with the works. Do not scale from drawing.
Figured dimensions to be worked to in all cases.
The contractor is responsible for checking dimensions, tolerances and references. All structural information to be taken from the structural engineer's drawings.

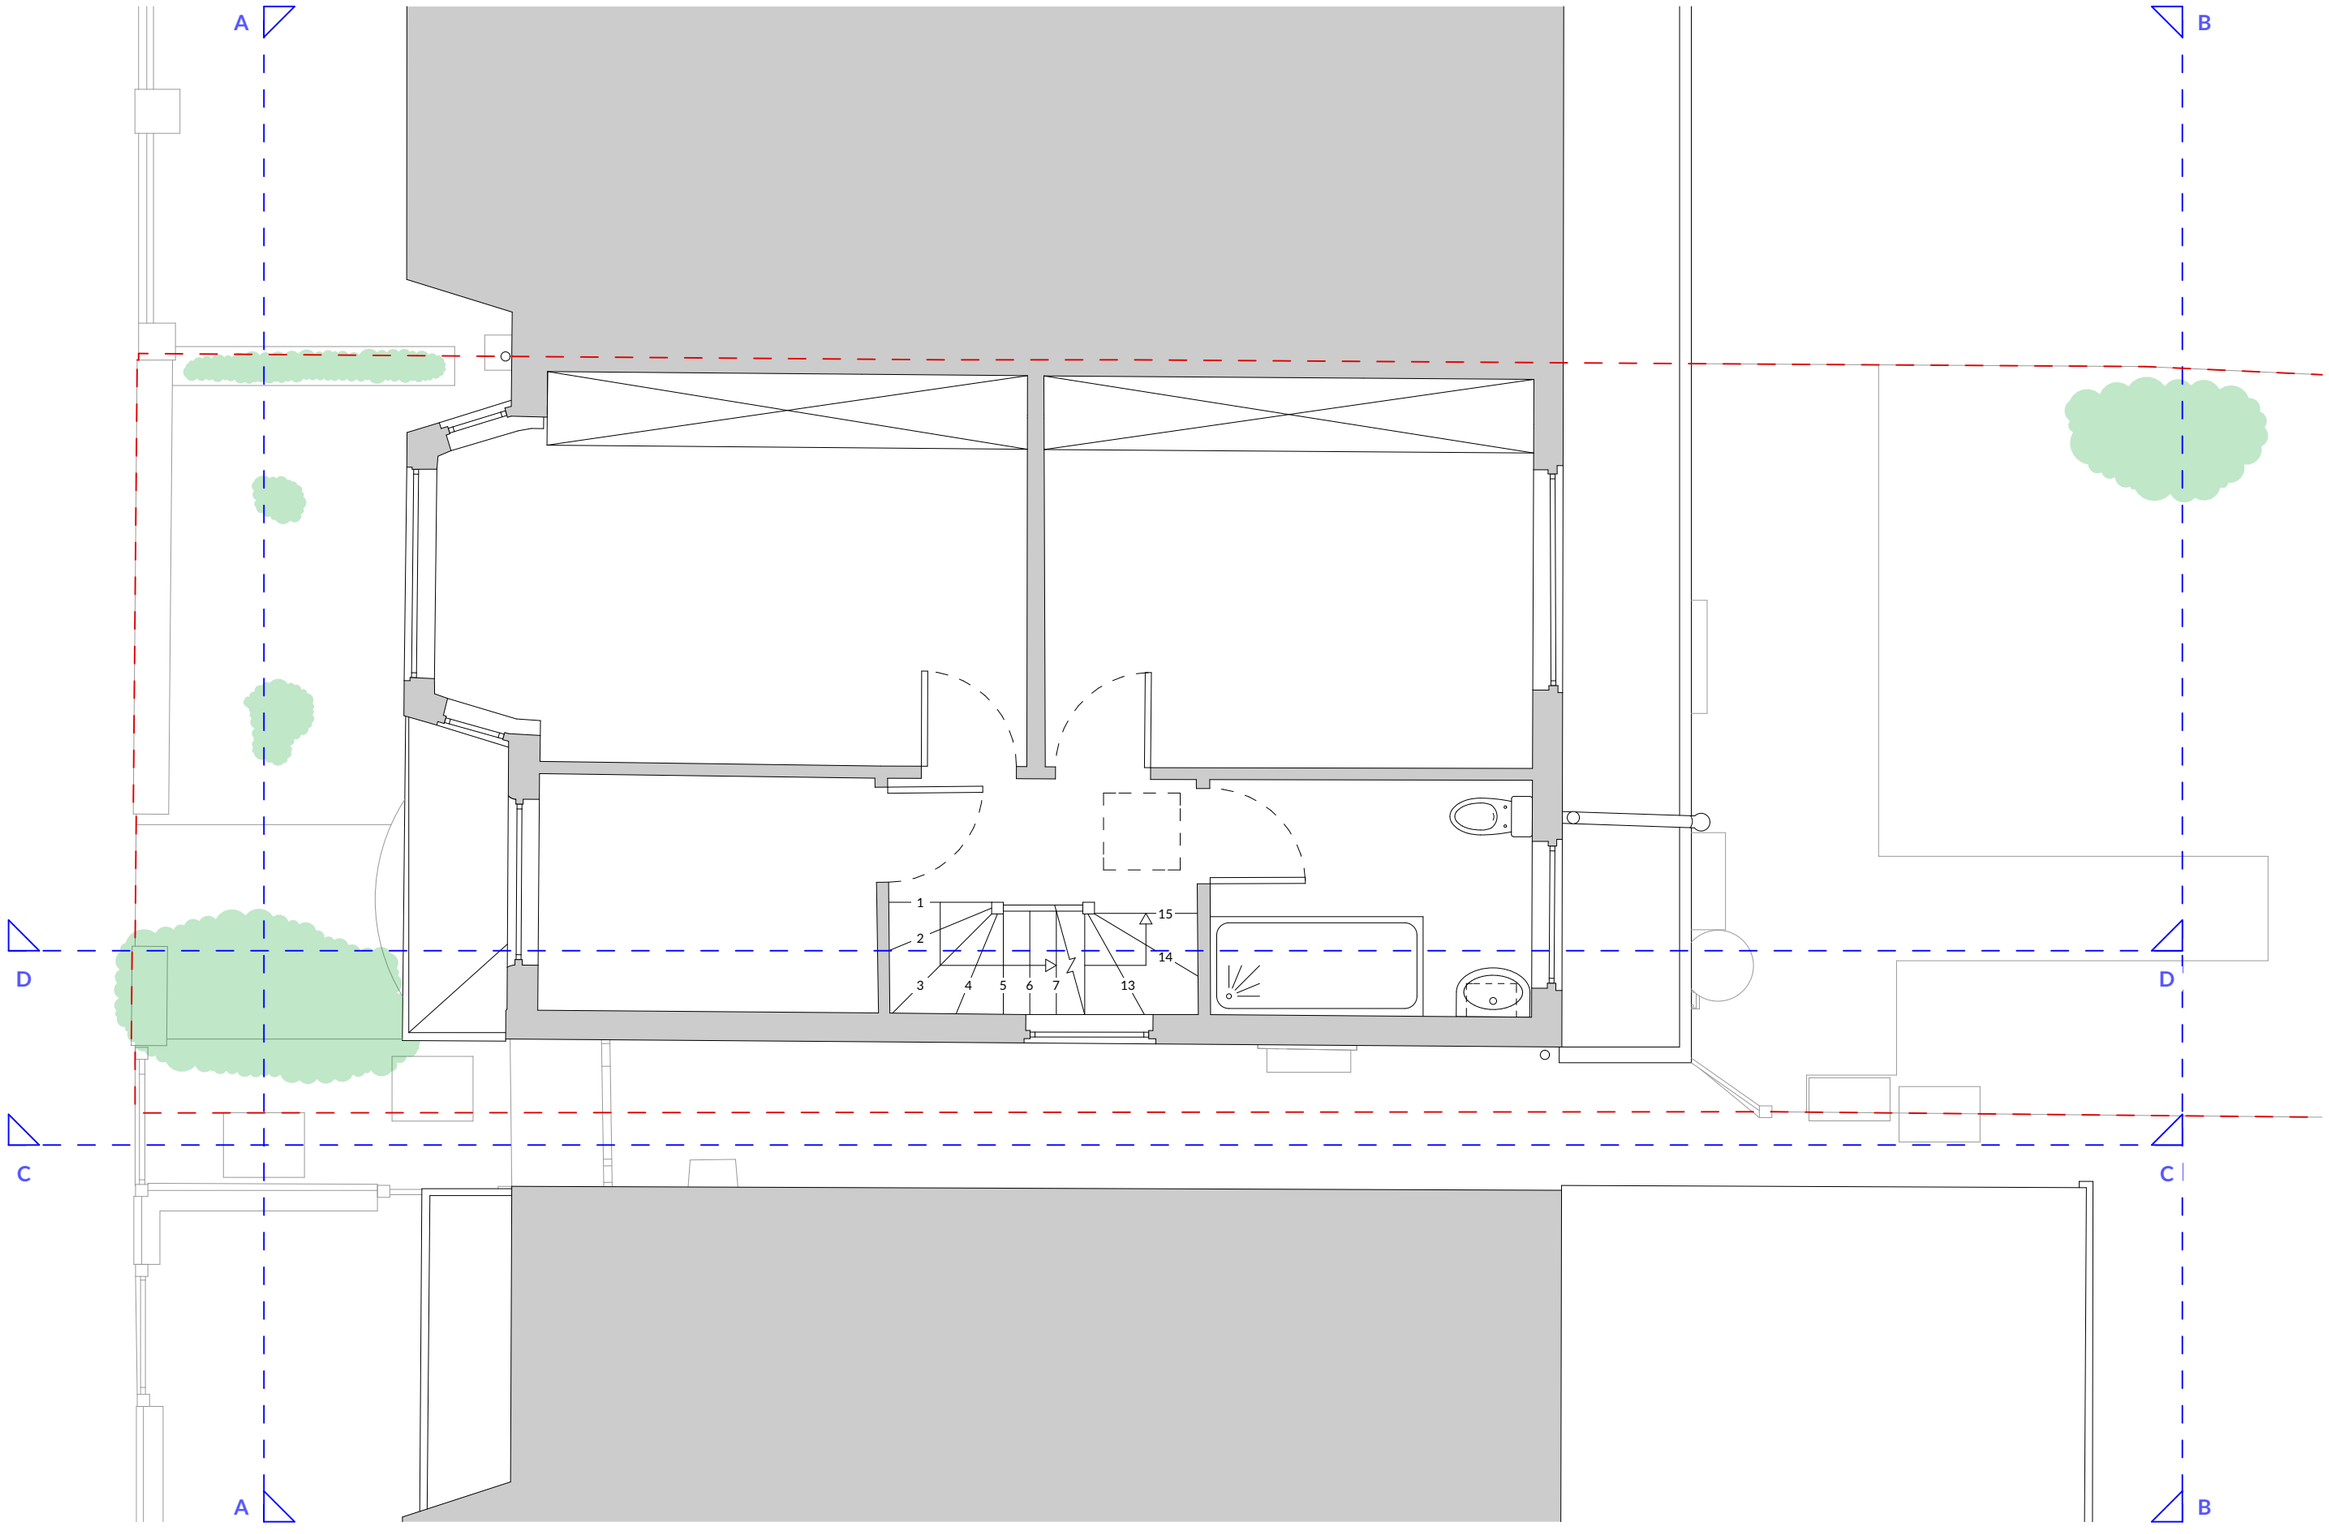

CRAWFORD PARTNERSHIP

Architecture &
Interior Design

a. 1a Muswell Hill
London, N10 3TH

t. 0208 444 2070

w. crawfordpartnership.co.uk

Proposed First Floor Plan

12


PROJECT NAME:	62 Perth Road, N22 5QY	CLIENT:	Mr. Jetnor Arifaj
PROJECT ID:	#Project Code	STATUS:	Planning
DRAWN: SW	CHECKED: AC	DATE:	Friday, December 9, 2022

N

1:50 @ A3

0.0m 0.5 1.0 1.5 2.0 2.5

NOTE:
Report all errors and discrepancies promptly to architects before proceeding with the works. Do not scale from drawing.
Figured dimensions to be worked to in all cases.
The contractor is responsible for checking dimensions, tolerances and references. All structural information to be taken from the structural engineer's drawings.

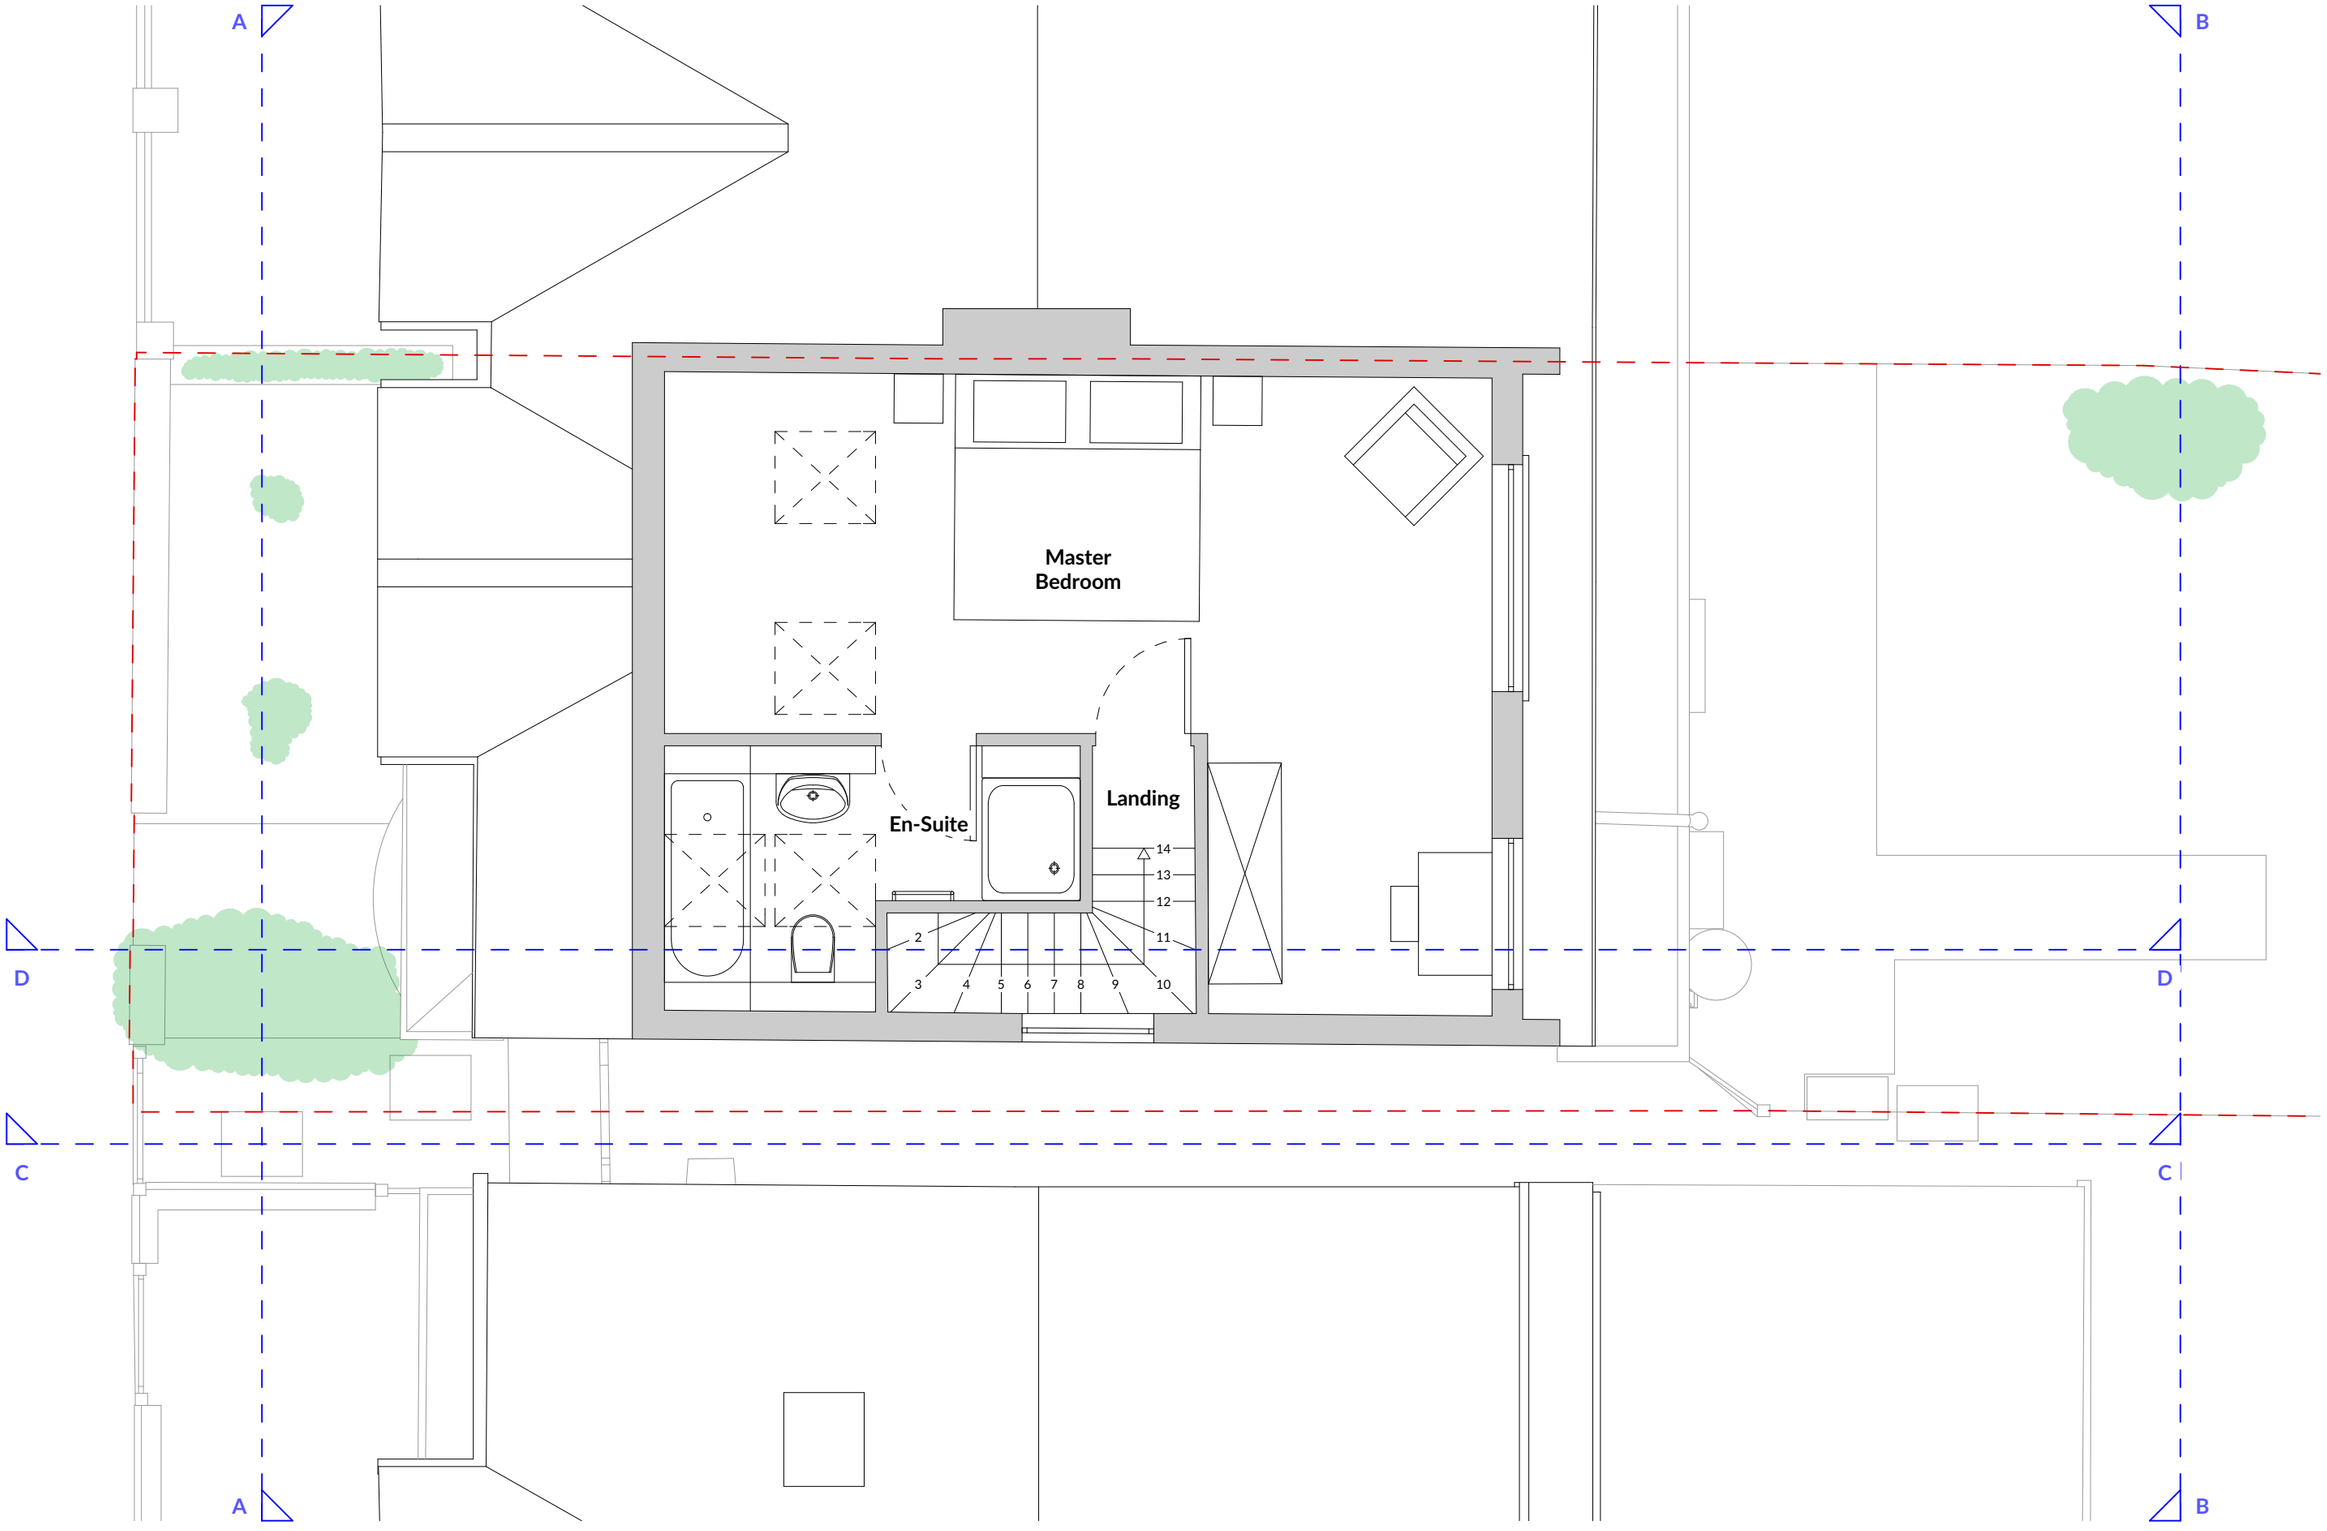

CRAWFORD PARTNERSHIP

Architecture &
Interior Design

a. 1a Muswell Hill
London, N10 3TH

t. 0208 444 2070

w. crawfordpartnership.co.uk


Proposed Loft Plan				13	
PROJECT NAME:	62 Perth Road, N22 5QY		CLIENT:	Mr. Jetnor Arifaj	
PROJECT ID:	#Project Code		STATUS:	Planning	
DRAWN:	SW	CHECKED: AC	DATE:	Friday, December 9, 2022	

N

1:50 @ A3

0.0m 0.5 1.0 1.5 2.0 2.5

NOTE:
Report all errors and discrepancies promptly to architects before proceeding with the works. Do not scale from drawing.
Figured dimensions to be worked to in all cases.
The contractor is responsible for checking dimensions, tolerances and references. All structural information to be taken from the structural engineer's drawings.

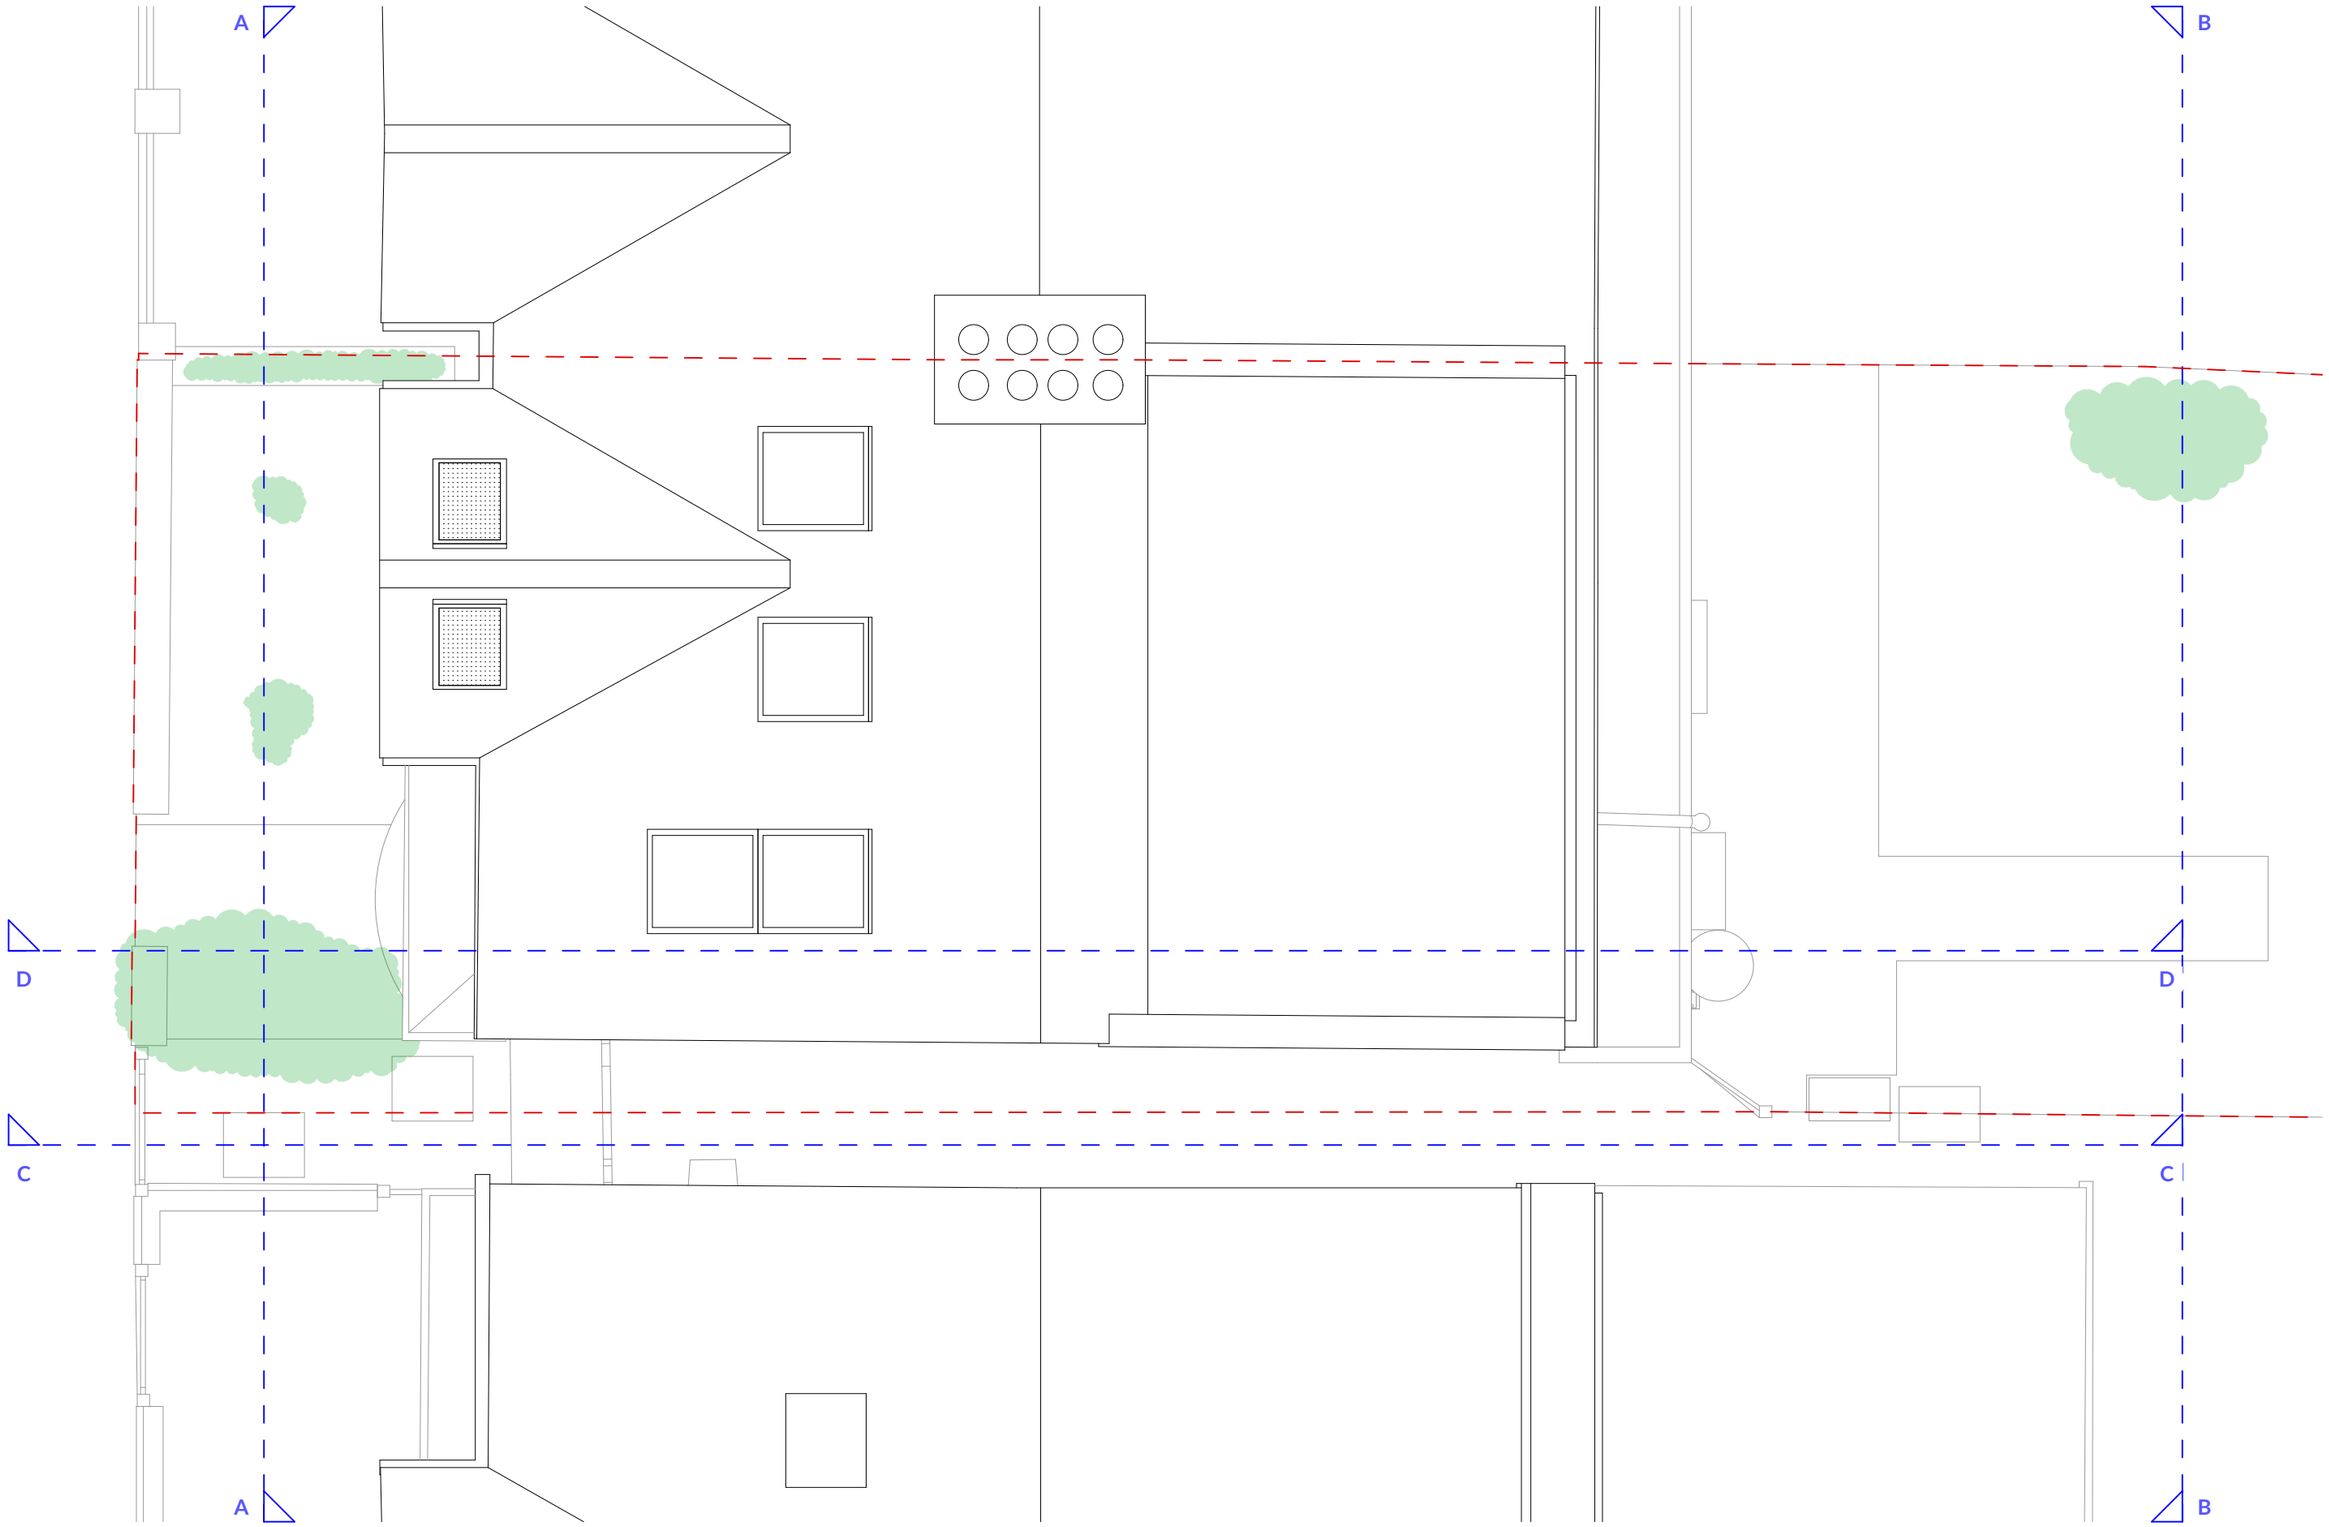

CRAWFORD PARTNERSHIP

Architecture &
Interior Design

a. 1a Muswell Hill
London, N10 3TH

t. 0208 444 2070

w. crawfordpartnership.co.uk

Proposed Roof Plan

14


PROJECT NAME:	62 Perth Road, N22 5QY	CLIENT:	Mr. Jetnor Arifaj
PROJECT ID:	#Project Code	STATUS:	Planning
DRAWN: SW	CHECKED: AC	DATE:	Friday, December 9, 2022

N

1:50 @ A3

0.0m 0.5 1.0 1.5 2.0 2.5

NOTE:
Report all errors and discrepancies promptly to architects before proceeding with the works. Do not scale from drawing.
Figured dimensions to be worked to in all cases.
The contractor is responsible for checking dimensions, tolerances and references. All structural information to be taken from the structural engineer's drawings.

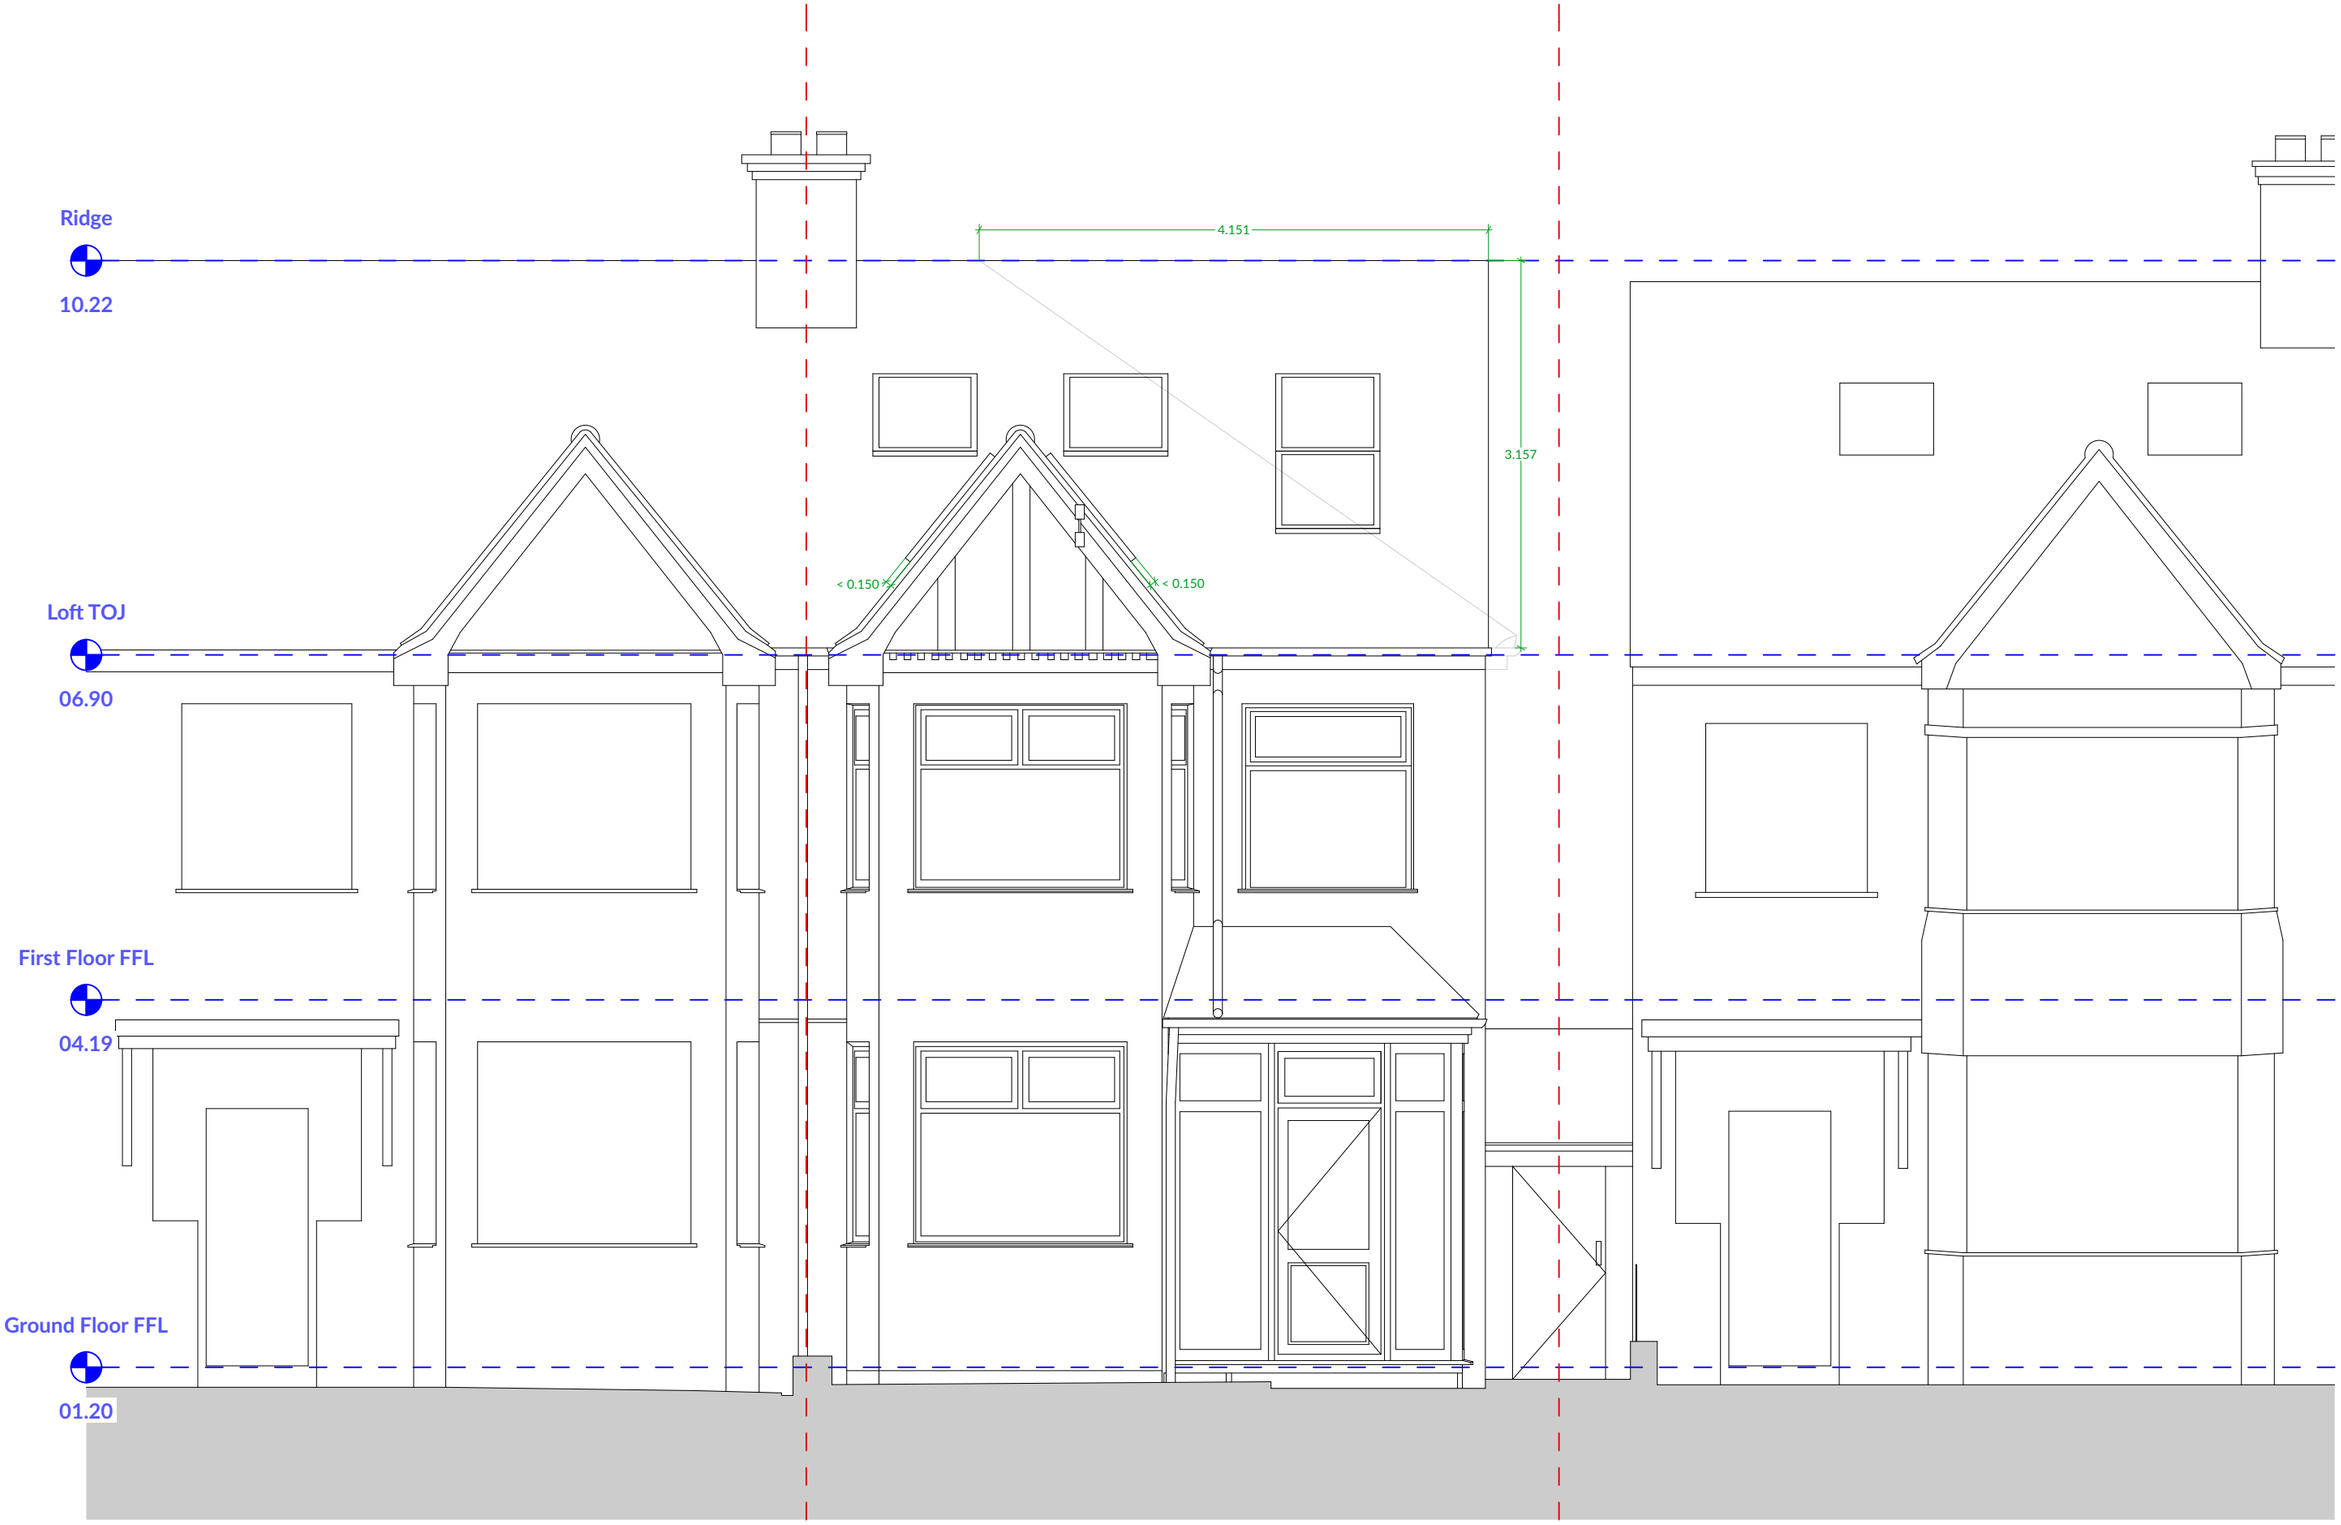

CRAWFORD PARTNERSHIP

Architecture & Interior Design
a. 1a Muswell Hill London, N10 3TH
t. 0208 444 2070
w. crawfordpartnership.co.uk

Proposed Front Elevation A-A


15

PROJECT NAME:	62 Perth Road, N22 5QY	CLIENT:	Mr. Jetnor Arifaj
PROJECT ID:	#Project Code	STATUS:	Planning
DRAWN: SW	CHECKED: AC	DATE:	Friday, December 9, 2022

1:50 @ A3

0.0m 0.5 1.0 1.5 2.0 2.5

NOTE:
Report all errors and discrepancies promptly to architects before proceeding with the works. Do not scale from drawing.
Figured dimensions to be worked to in all cases.
The contractor is responsible for checking dimensions, tolerances and references. All structural information to be taken from the structural engineer's drawings.

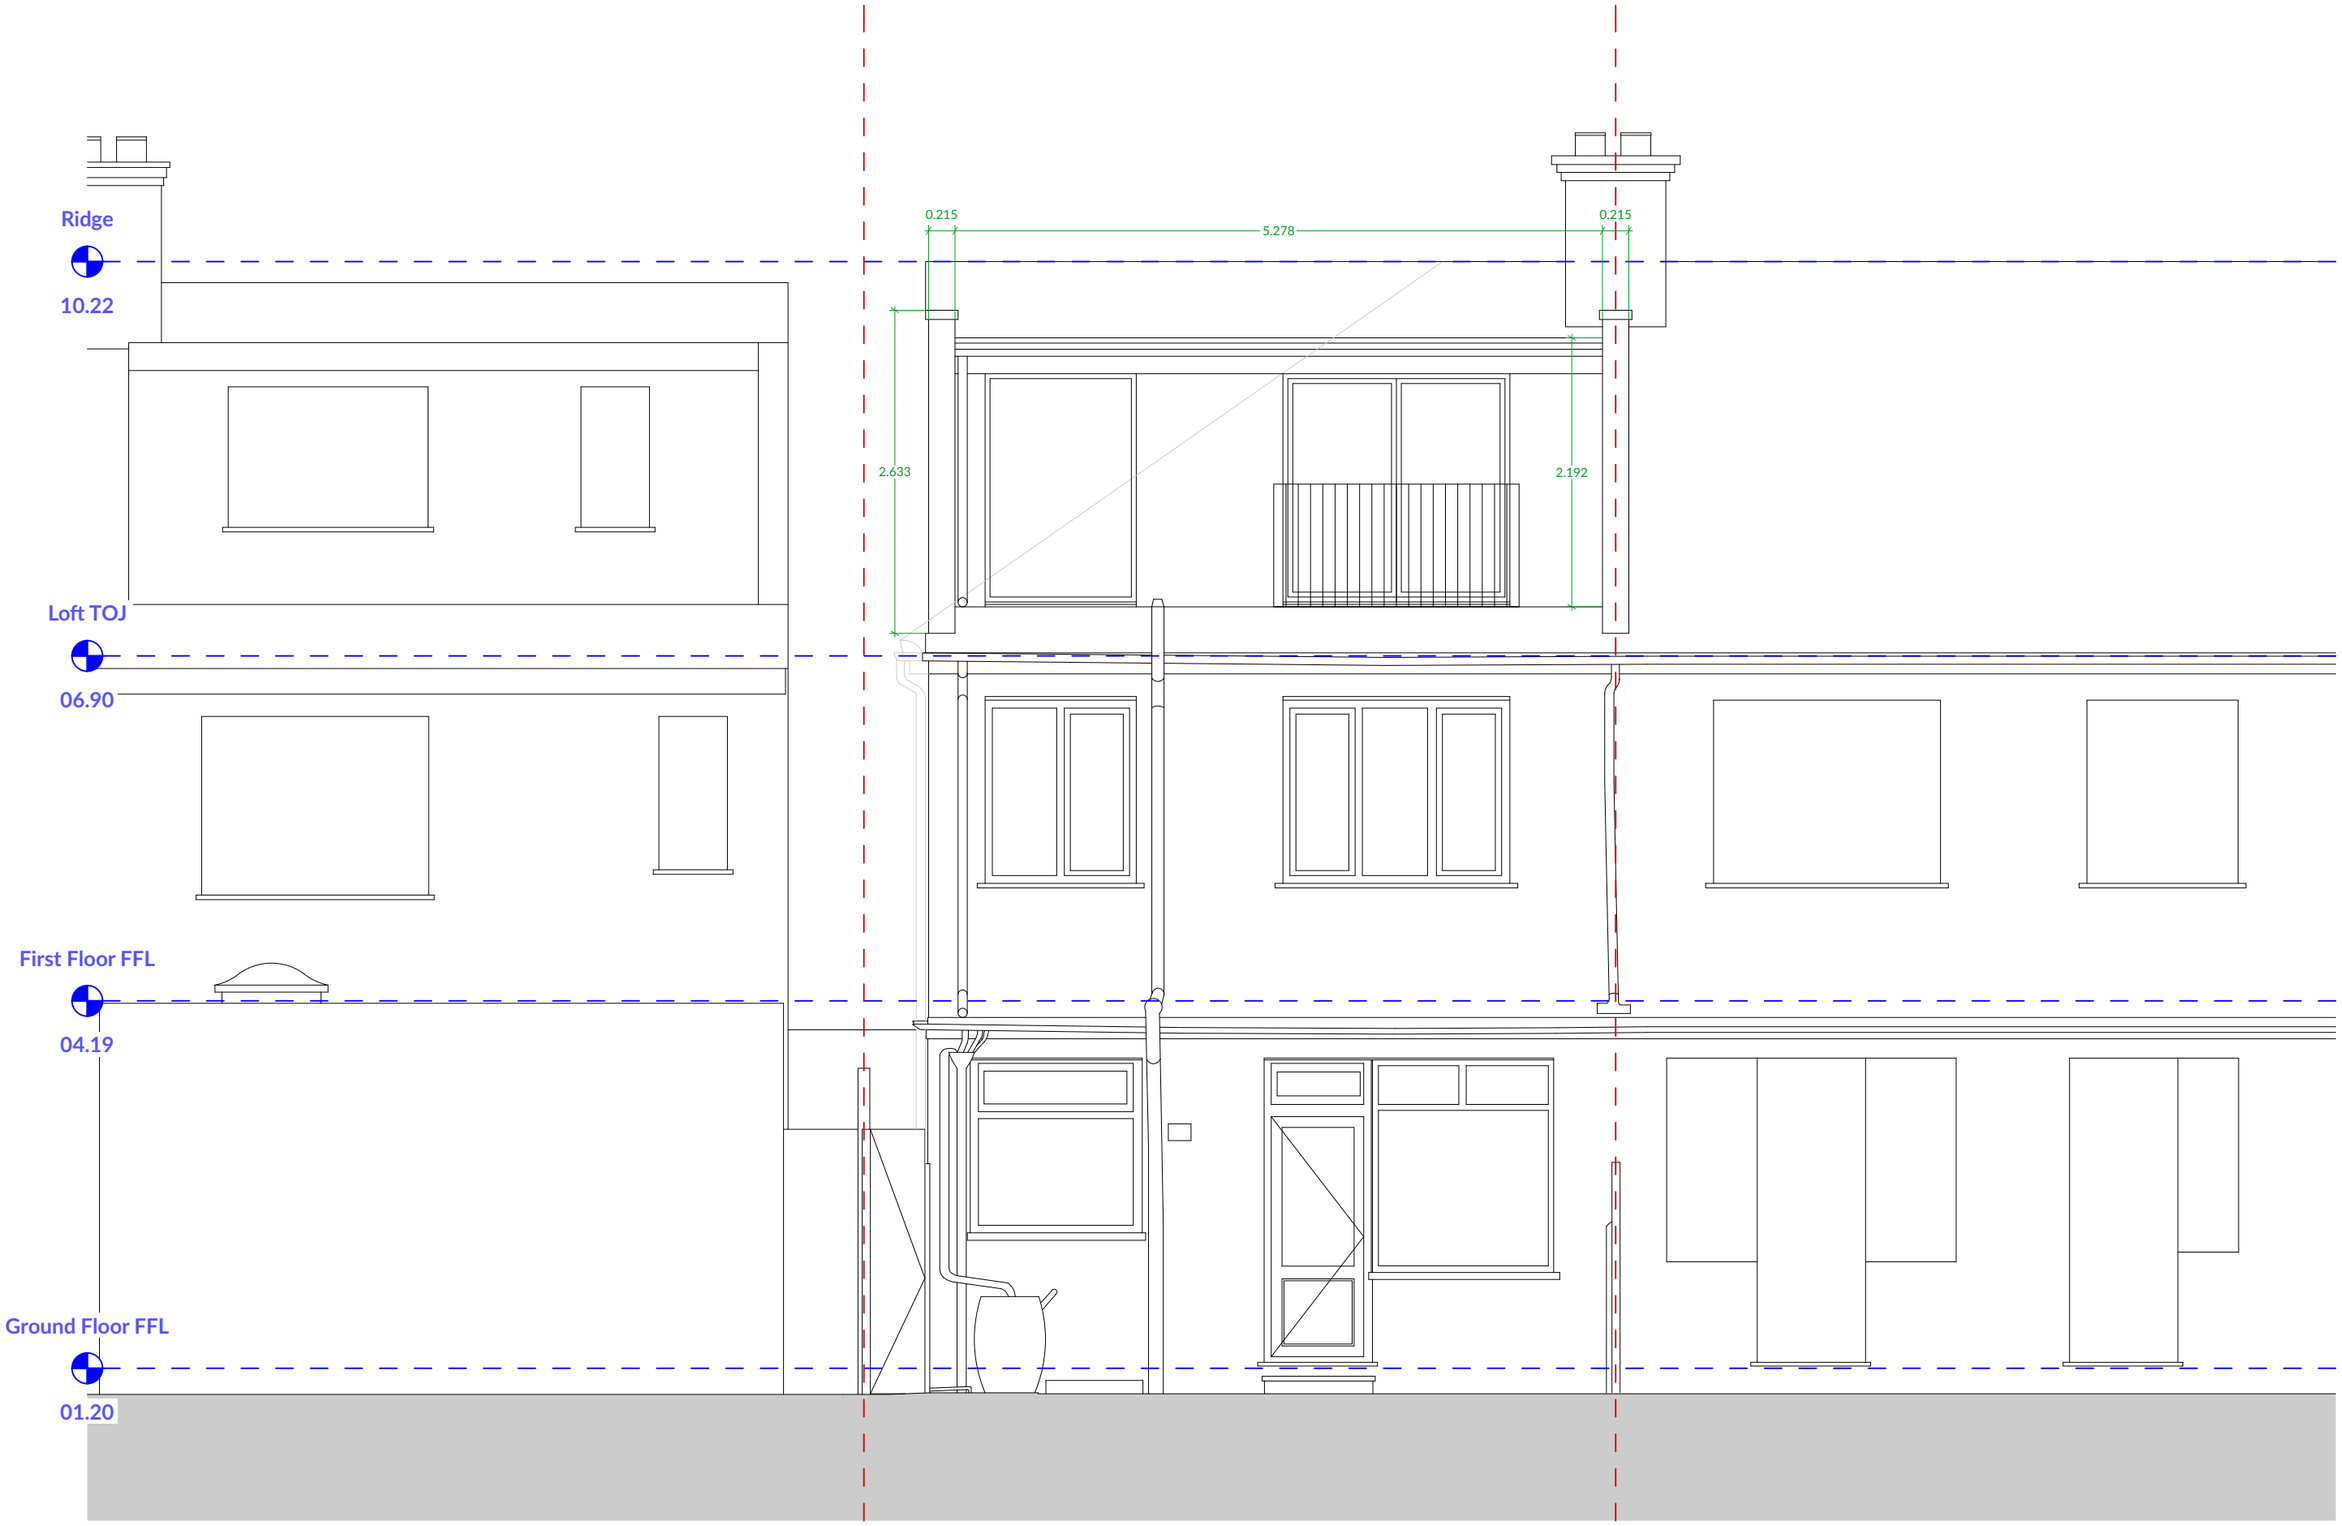

CRAWFORD PARTNERSHIP

Architecture & Interior Design

a. 1a Muswell Hill London, N10 3TH

t. 0208 444 2070

w. crawfordpartnership.co.uk

Proposed Rear Elevation B-B


16

PROJECT NAME:	62 Perth Road, N22 5QY	CLIENT:	Mr. Jetnor Arifaj
PROJECT ID:	#Project Code	STATUS:	Planning
DRAWN: SW	CHECKED: AC	DATE:	Friday, December 9, 2022

1:50 @ A3

0.0m 0.5 1.0 1.5 2.0 2.5

NOTE:
Report all errors and discrepancies promptly to architects before proceeding with the works. Do not scale from drawing.
Figured dimensions to be worked to in all cases.
The contractor is responsible for checking dimensions, tolerances and references. All structural information to be taken from the structural engineer's drawings.

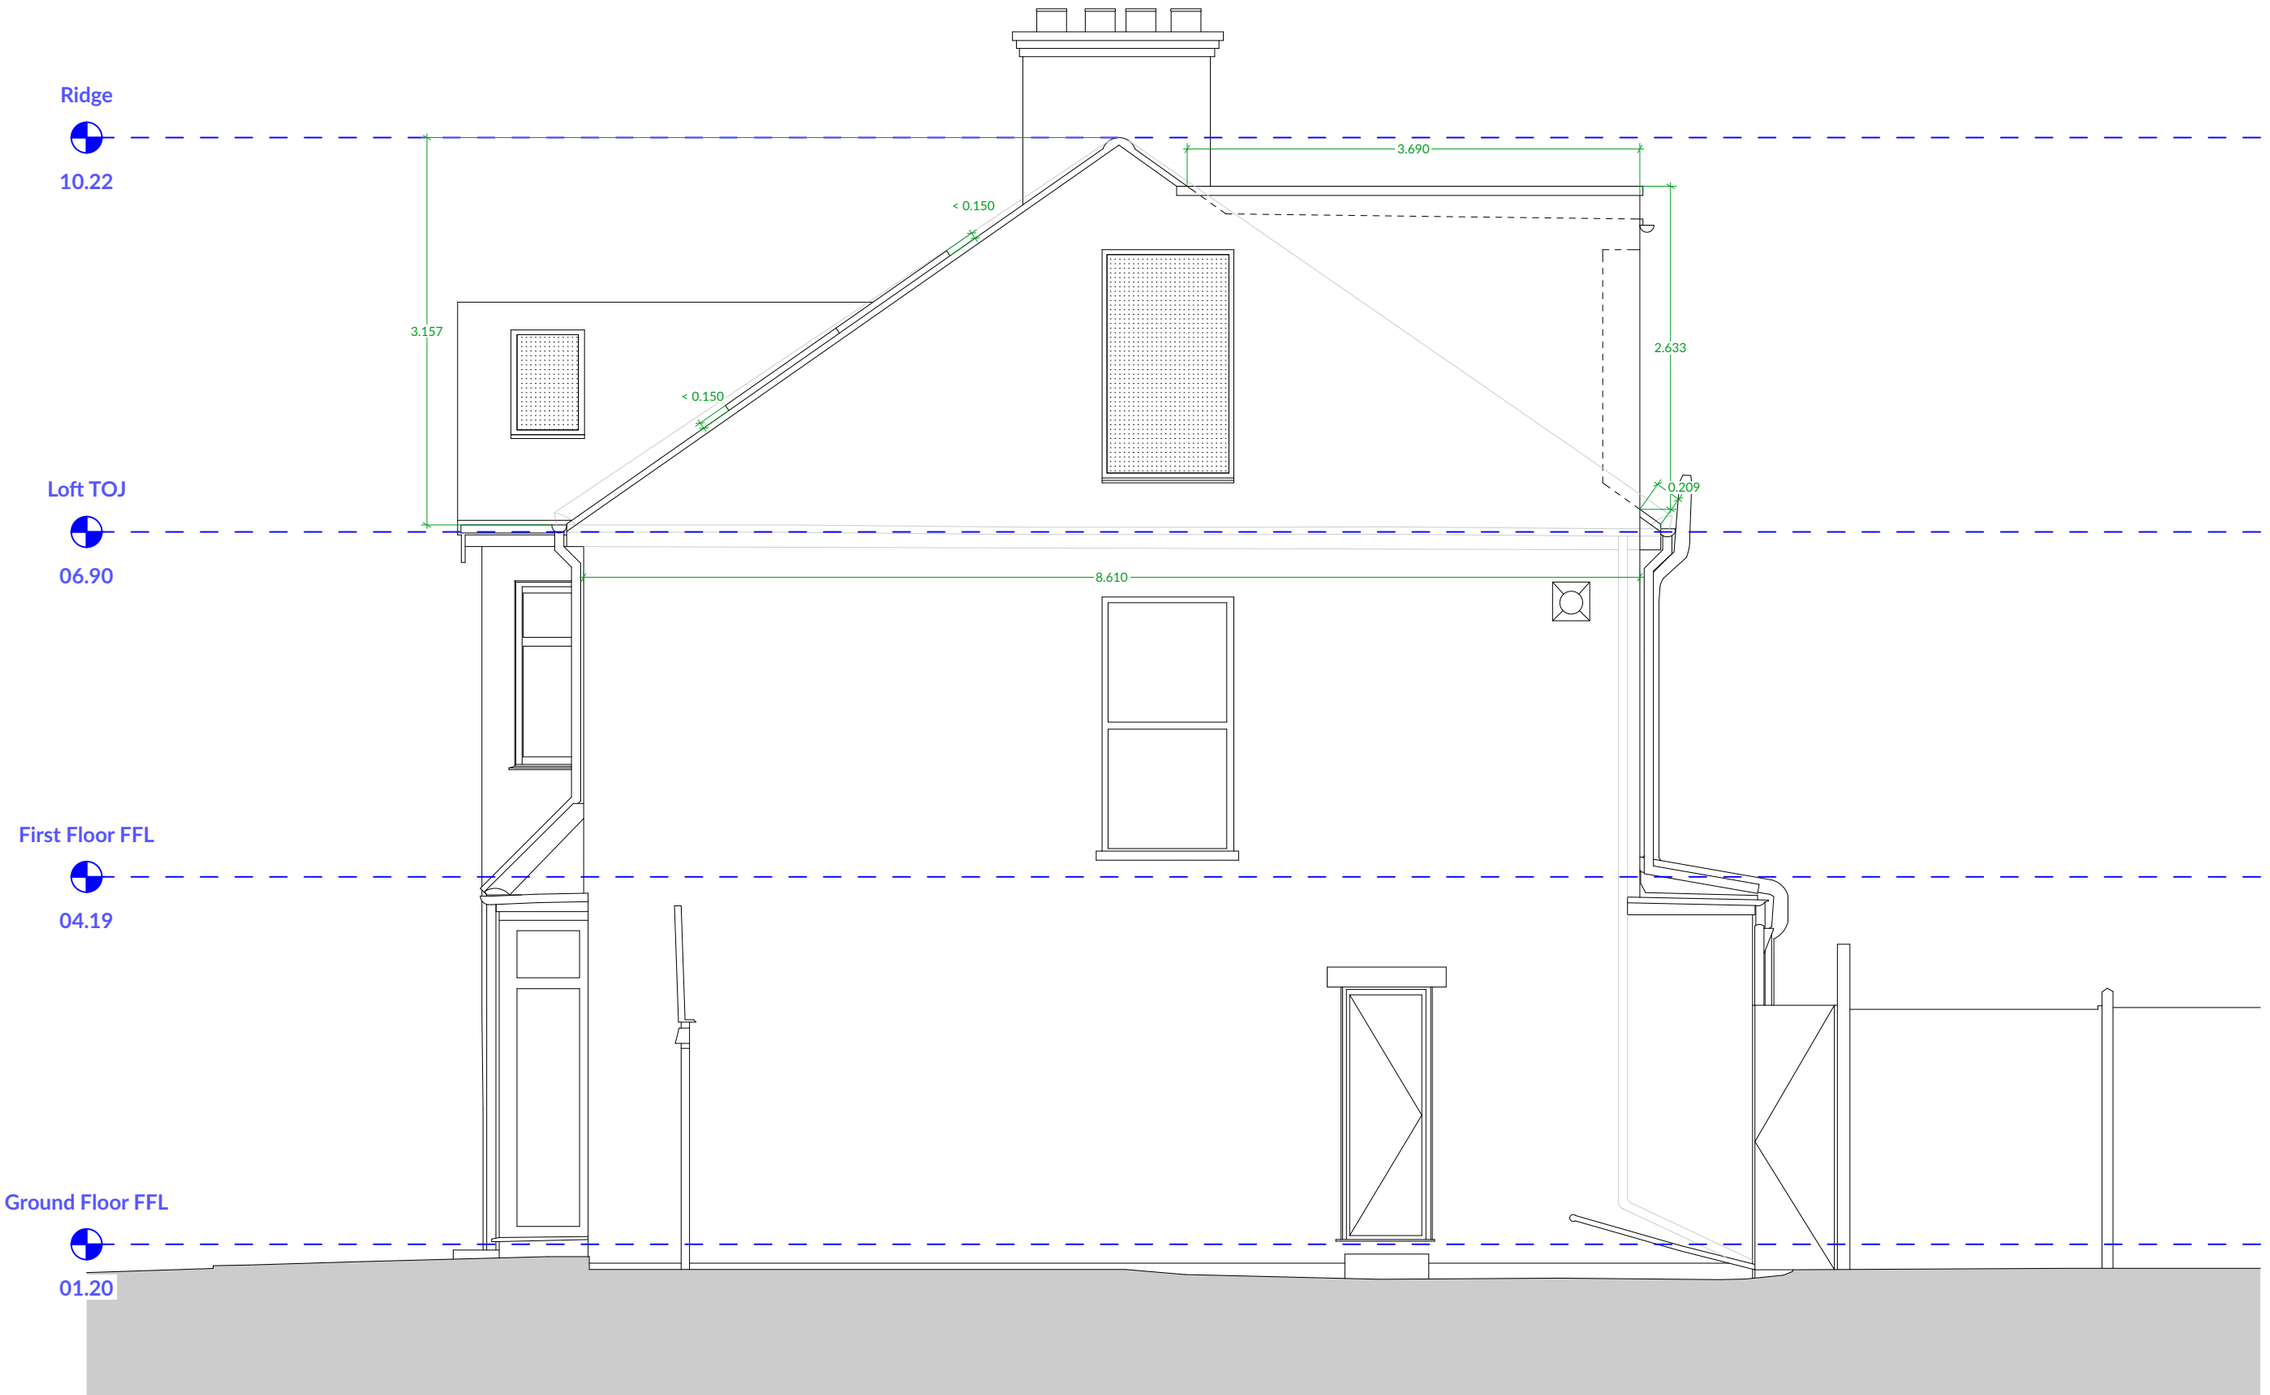

CRAWFORD PARTNERSHIP

Architecture & Interior Design

a. 1a Muswell Hill
London, N10 3TH

t. 0208 444 2070


w. crawfordpartnership.co.uk

Proposed Side Elevation C-C			17
PROJECT NAME:	62 Perth Road, N22 5QY	CLIENT:	Mr. Jetnor Arifaj
PROJECT ID:	#Project Code	STATUS:	Planning
DRAWN: SW	CHECKED: AC	DATE:	Friday, December 9, 2022

1:50 @ A3

0.0m 0.5 1.0 1.5 2.0 2.5

NOTE:
Report all errors and discrepancies promptly to architects before proceeding with the works. Do not scale from drawing.
Figured dimensions to be worked to in all cases.
The contractor is responsible for checking dimensions, tolerances and references. All structural information to be taken from the structural engineer's drawings.

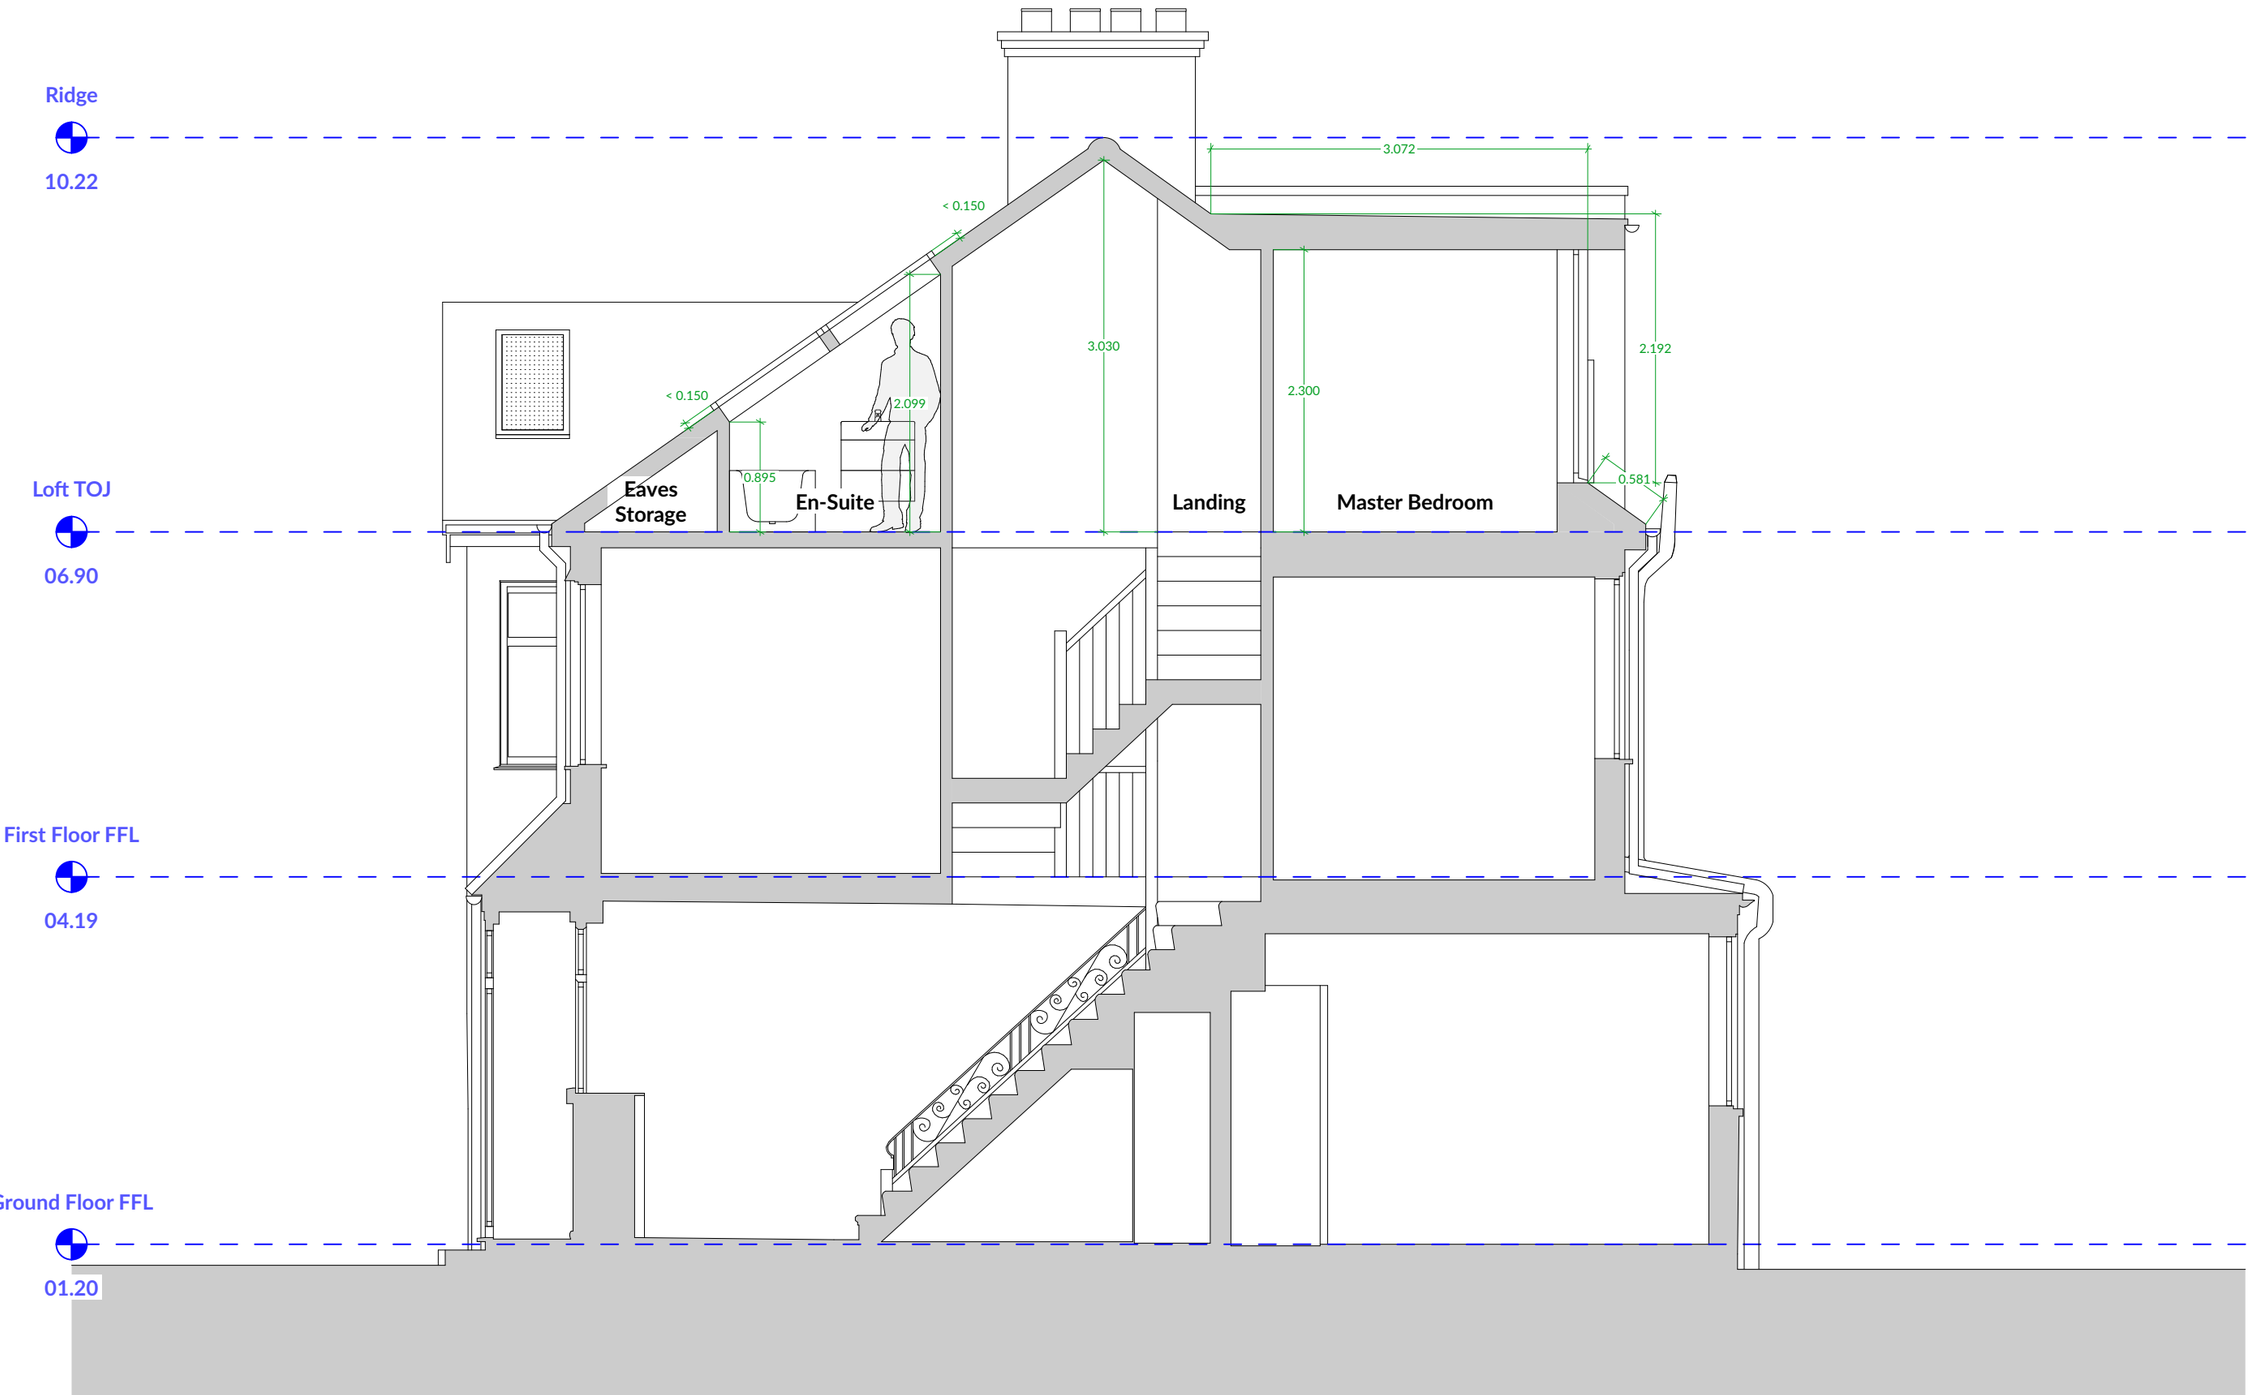

CRAWFORD PARTNERSHIP

Architecture & Interior Design

a. 1a Muswell Hill London, N10 3TH

t. 0208 444 2070

w. crawfordpartnership.co.uk

Proposed Front-to-Back Section D-D			18
PROJECT NAME:	62 Perth Road, N22 5QY	CLIENT:	Mr. Jetnor Arifaj
PROJECT ID:	#Project Code	STATUS:	Planning
DRAWN: SW	CHECKED: AC	DATE:	Friday, December 9, 2022

1:50 @ A3

0.0m 0.5 1.0 1.5 2.0 2.5

NOTE:
Report all errors and discrepancies promptly to architects before proceeding with the works. Do not scale from drawing.
Figured dimensions to be worked to in all cases.
The contractor is responsible for checking dimensions, tolerances and references. All structural information to be taken from the structural engineer's drawings.