
RevID	Change Name	Date
02	Previously removed GW03 added in new location Location of fire window altered Height of fire window altered	14/12/2022

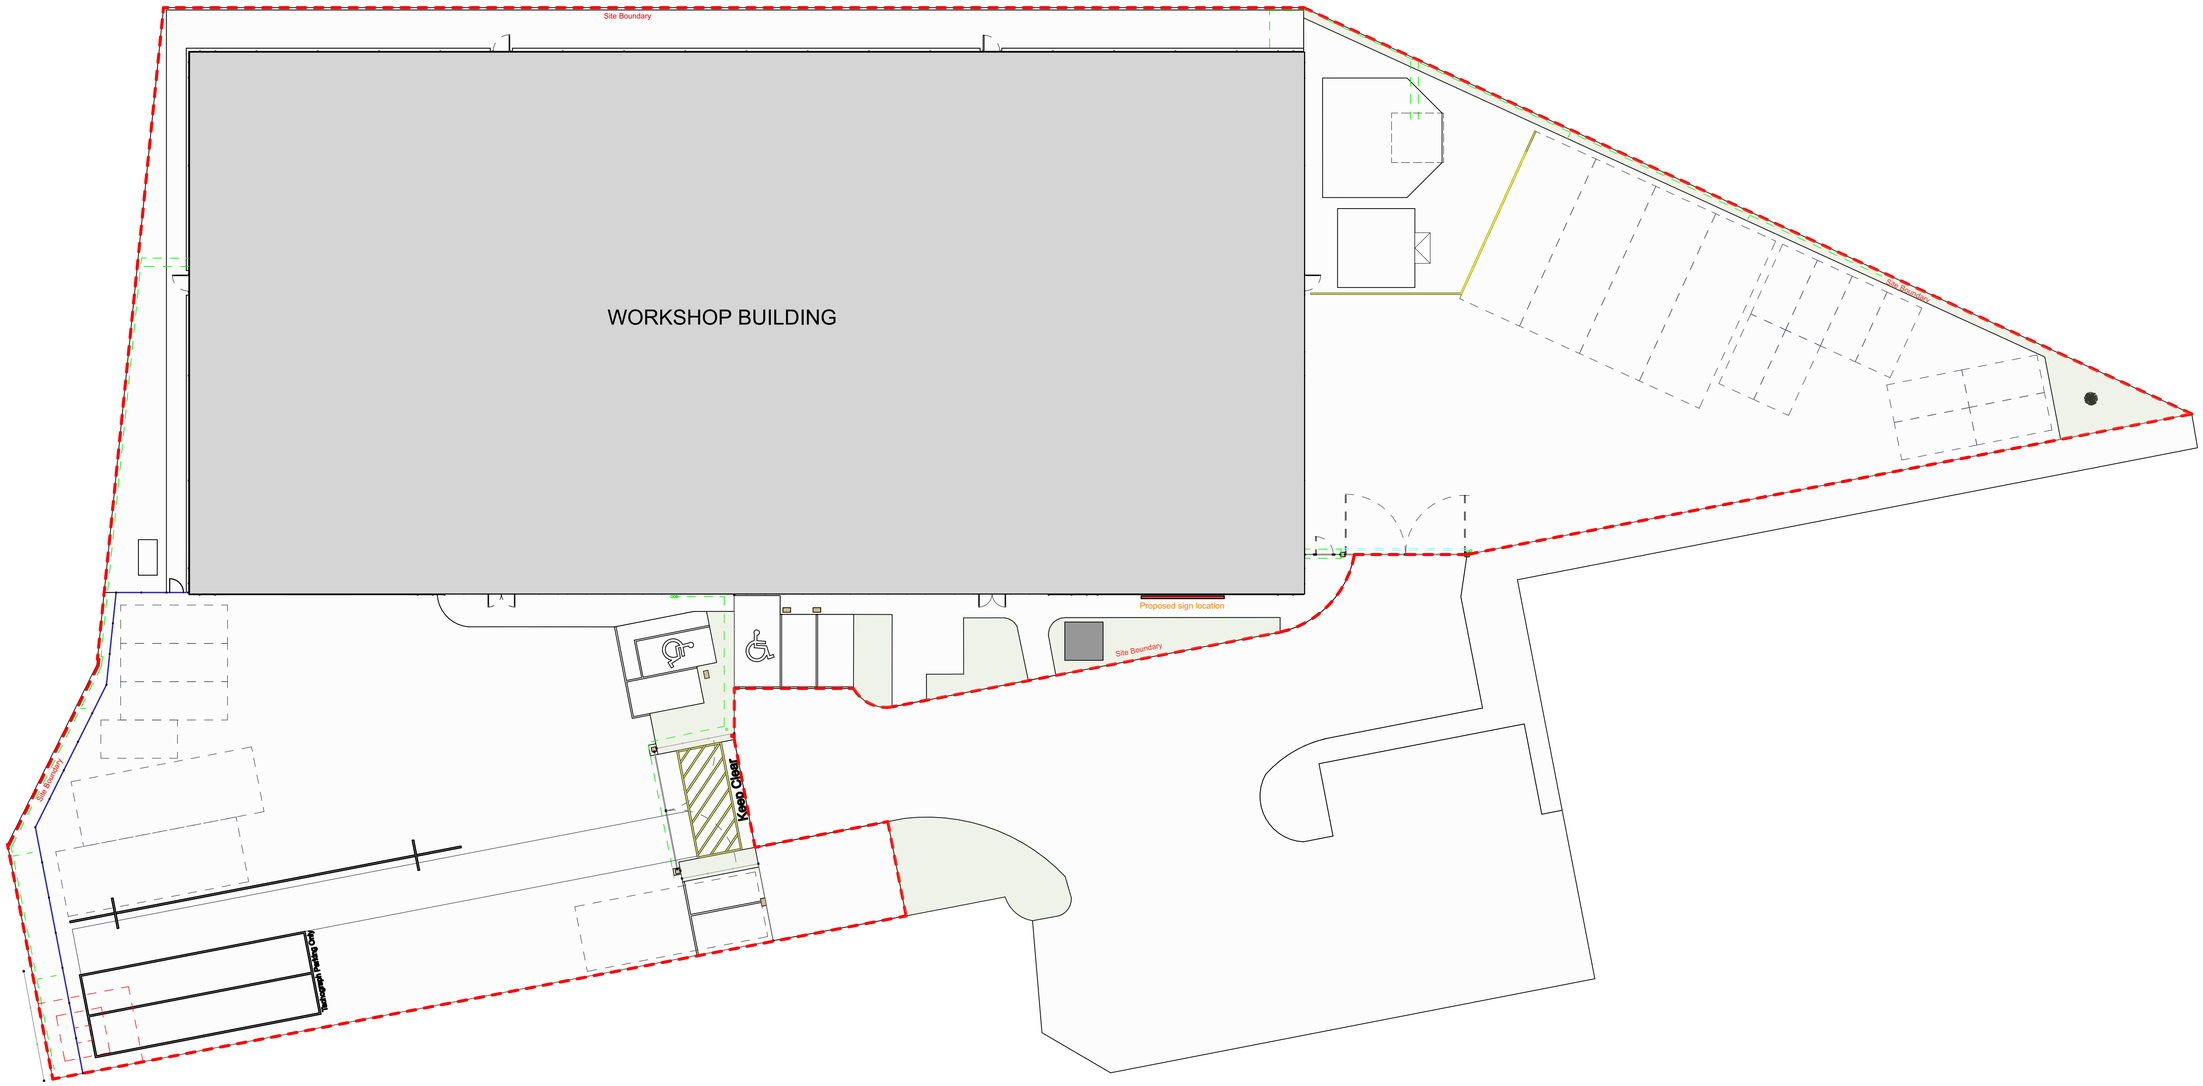

Proposed Site Plan
1:200

N

0 1 2 3 4 5 6 7 8 9 10

ATADesign Limited
Pure Offices, Plato Close
Leamington Spa, CV34 6WE
01926 678 473 | www.atadesign.co.uk

Project:
Volta Trucks Office & Workshop
Unit 2
Tottenham
N17 7BF

Drawing Name: **Proposed Signage Site Plan**
Drawing No: 2220-0500-P02
Purpose of Issue: Planning
Client: Volta Trucks Limited
Date: 14/12/2022
Drawn by: RW
Scale: 1:200
Size: A1

Project	Originator	Vol	Level	Type	Role	Drawing	Rev
2220	ATA				A	0500	P02