


Do not scale from drawings
All dimensions are in mm unless otherwise stated
All dimensions to be verified on site before proceeding with the work
Any discrepancies to be notified in writing to the Architect immediately
All fire related information indicated on this drawing to be verified by a specialist
All boundaries indicative only and to be confirmed by others

DRAWING LOCATION LEGEND

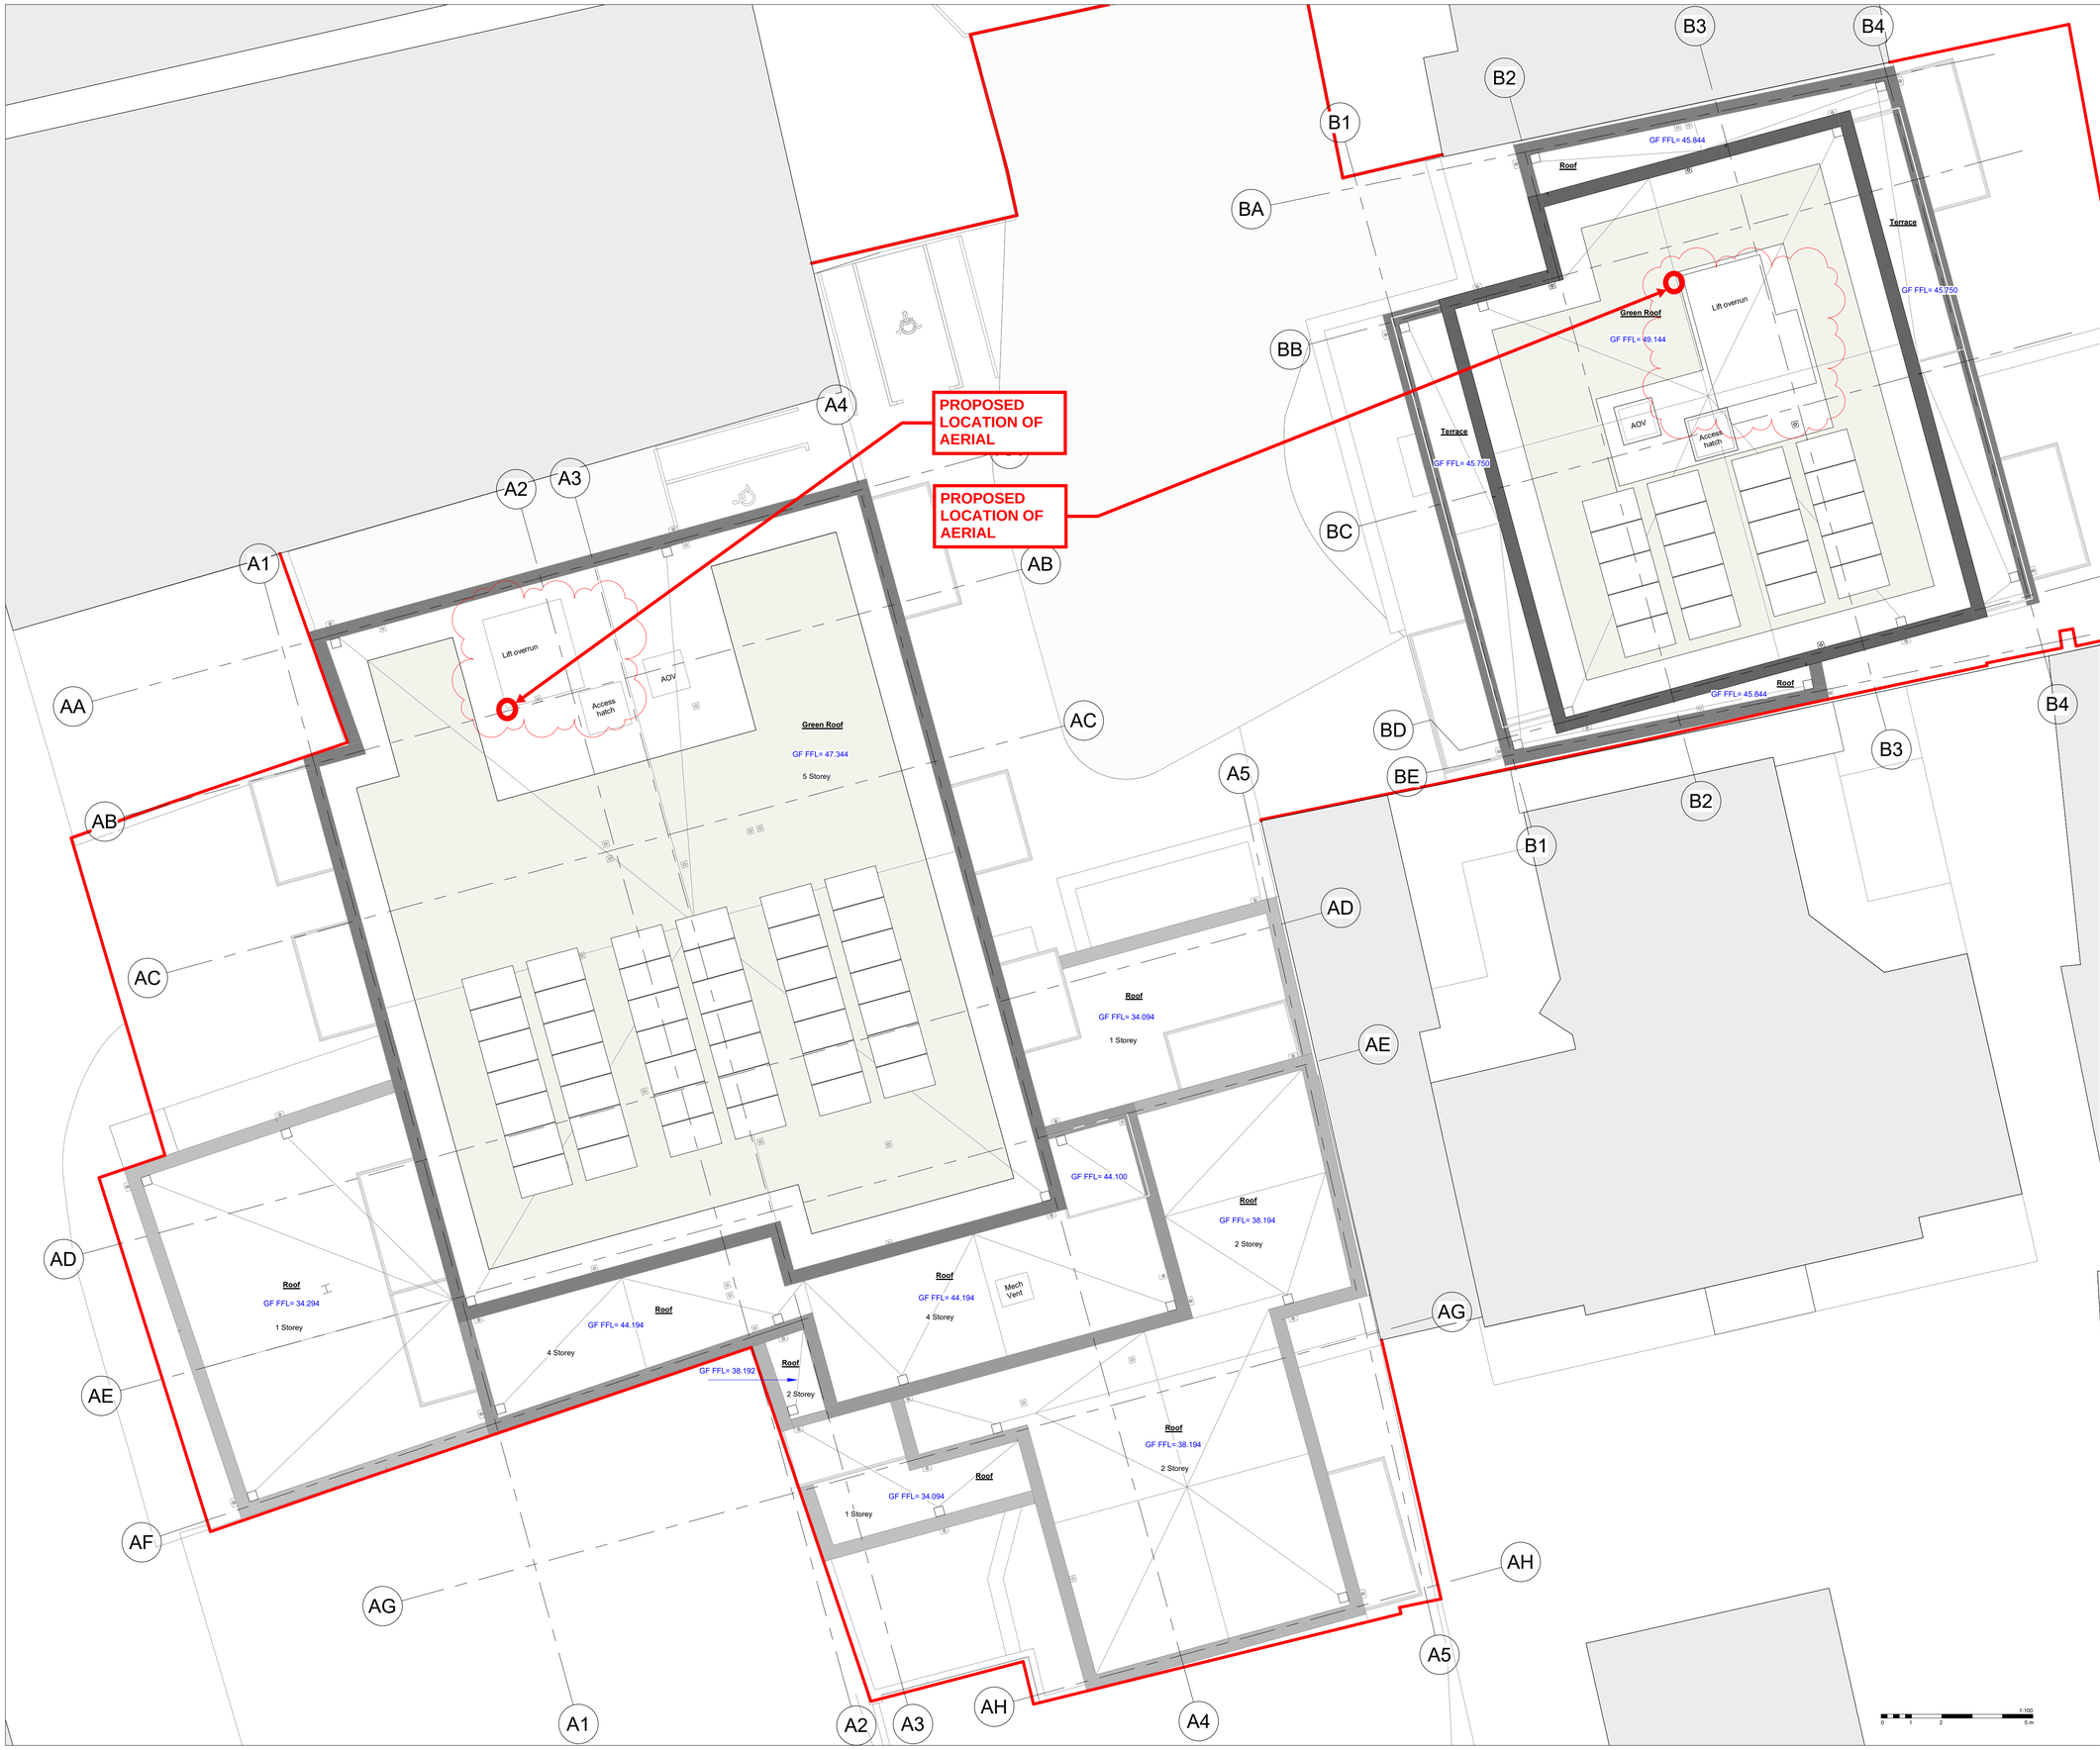

GENERAL NOTES

This drawing should be read in conjunction with *(contractors/ client specification)* document and all relevant consultants drawings and specifications.

Setting out dimensions and sizing of all RC elements and load bearing structure should be taken from the Structural Engineers drawings.

Sizing and specification for all M&E equipment should be taken from M&E Engineers drawings.

Refer to sub-contractor's lintel schedules for lintel specifications.

REFERENCING NOTES

This drawing should be read in conjunction with all relevant consultants drawings and specifications.

Refer to the following FUSE drawing series for:


- 1000 - Overall GA Plans, Sections & Elevations
- 1800 - Fire Strategy Plan
- 2000 - GA Plans
- 2100 - Flat Types
- 2500 - Ceiling Plans
- 3000/3100/3200 - External Wall Types & Details
- 3300 - Windows Elevations & Details
- 3400 - External Door Elevations & Details
- 3600 - Roof Types & Details
- 4000 - Floor Types & Details
- 4100/4200 - Internal Wall Types & Details
- 4300 - Internal Door Elevations & Details

SVP Soil Vent Pipe
F/A SVP Offset from above
SS Stub Stack
RWP Rainwater pipe
MJ Movement joint

SETTING OUT NOTES


Refer to drawing xxxx Below DPC Floor Plan for setting out of all gridlines and main building corners.

All openings in envelope measured to structural openings, refer to 3000 series drawings for sizes and details.

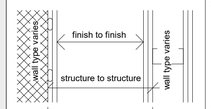

REFERENCING TAGS

EXT. DOOR & WINDOW TAGS
For quantities and types refer to External door & Window Elevations and Schedules.

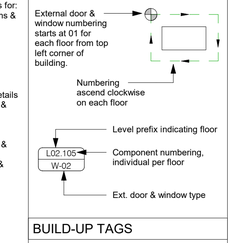


BUILD-UP TAGS

EW 01 — EW - External Wall Type, IW - Internal Wall Type
FT-01 — FT - Floor Type, RT - Roof Type

BUILD-UP TAGS
Refer to 2600, 3200, 3600 & 4200 series for all external wall, internal wall, floor, ceiling and roof build-up types with thermal, acoustic and fire requirements as relevant.

xx — Refer to the diamond tags shown on FUSE GA Elevations (2300 drawing series)

PLOT TAGS
Refer to xx series for overall building accommodation information in floor plan keys and a schedule breakdown.

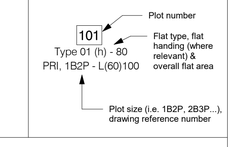

REV	DATE	NOTES	ISSUED BY
P9	03.10.2022	GA Updates - Substation layout and louvres updated to specialist desing, Lift cores updated to Otis requirements, Bike stores added to Ground floor plan	MT
P8	08.06.2022	Lifts Updated to Orona specification & Block A - Front wall revised	MT
P7	27.05.2022	Updated design and details to S. Eng. comments	MT
P6	03.05.2022	Updated design to Client & S. Eng. comments	MT
P5	06.04.2022	Updated design to Client & S. Eng. comments	MT
P4	22.02.2022	Updated design to Client & S. Eng. comments	MT
P3	16.02.2022	Updated design to Client comments	MT
P2	07.02.2022	Updated levels and design development	MT
P1	17.01.2022	First Issue	MT

Status: PRELIMINARY

Scale: As indicated@A1

Drawn By: MM | Checked: MT | Date: 01/11/21

Client: ARJ / New Ways

Project Name: 7 Cross Lane

Project Number: 21012

Drawing Title: Proposed Overall Plans - Roof

Drawing No.: 21012-FA-CL-RF-DR-A-1106

Revision: P9

FUSE ARCHITECTS
The Leather Market,
11- 13 Weston Street,
London, England, SE1 3ER
t: +44 (0)20 7378 8789
email: info@fusearchitects.co.uk
www.fusearchitects.co.uk

03/10/2022 17:18:41