
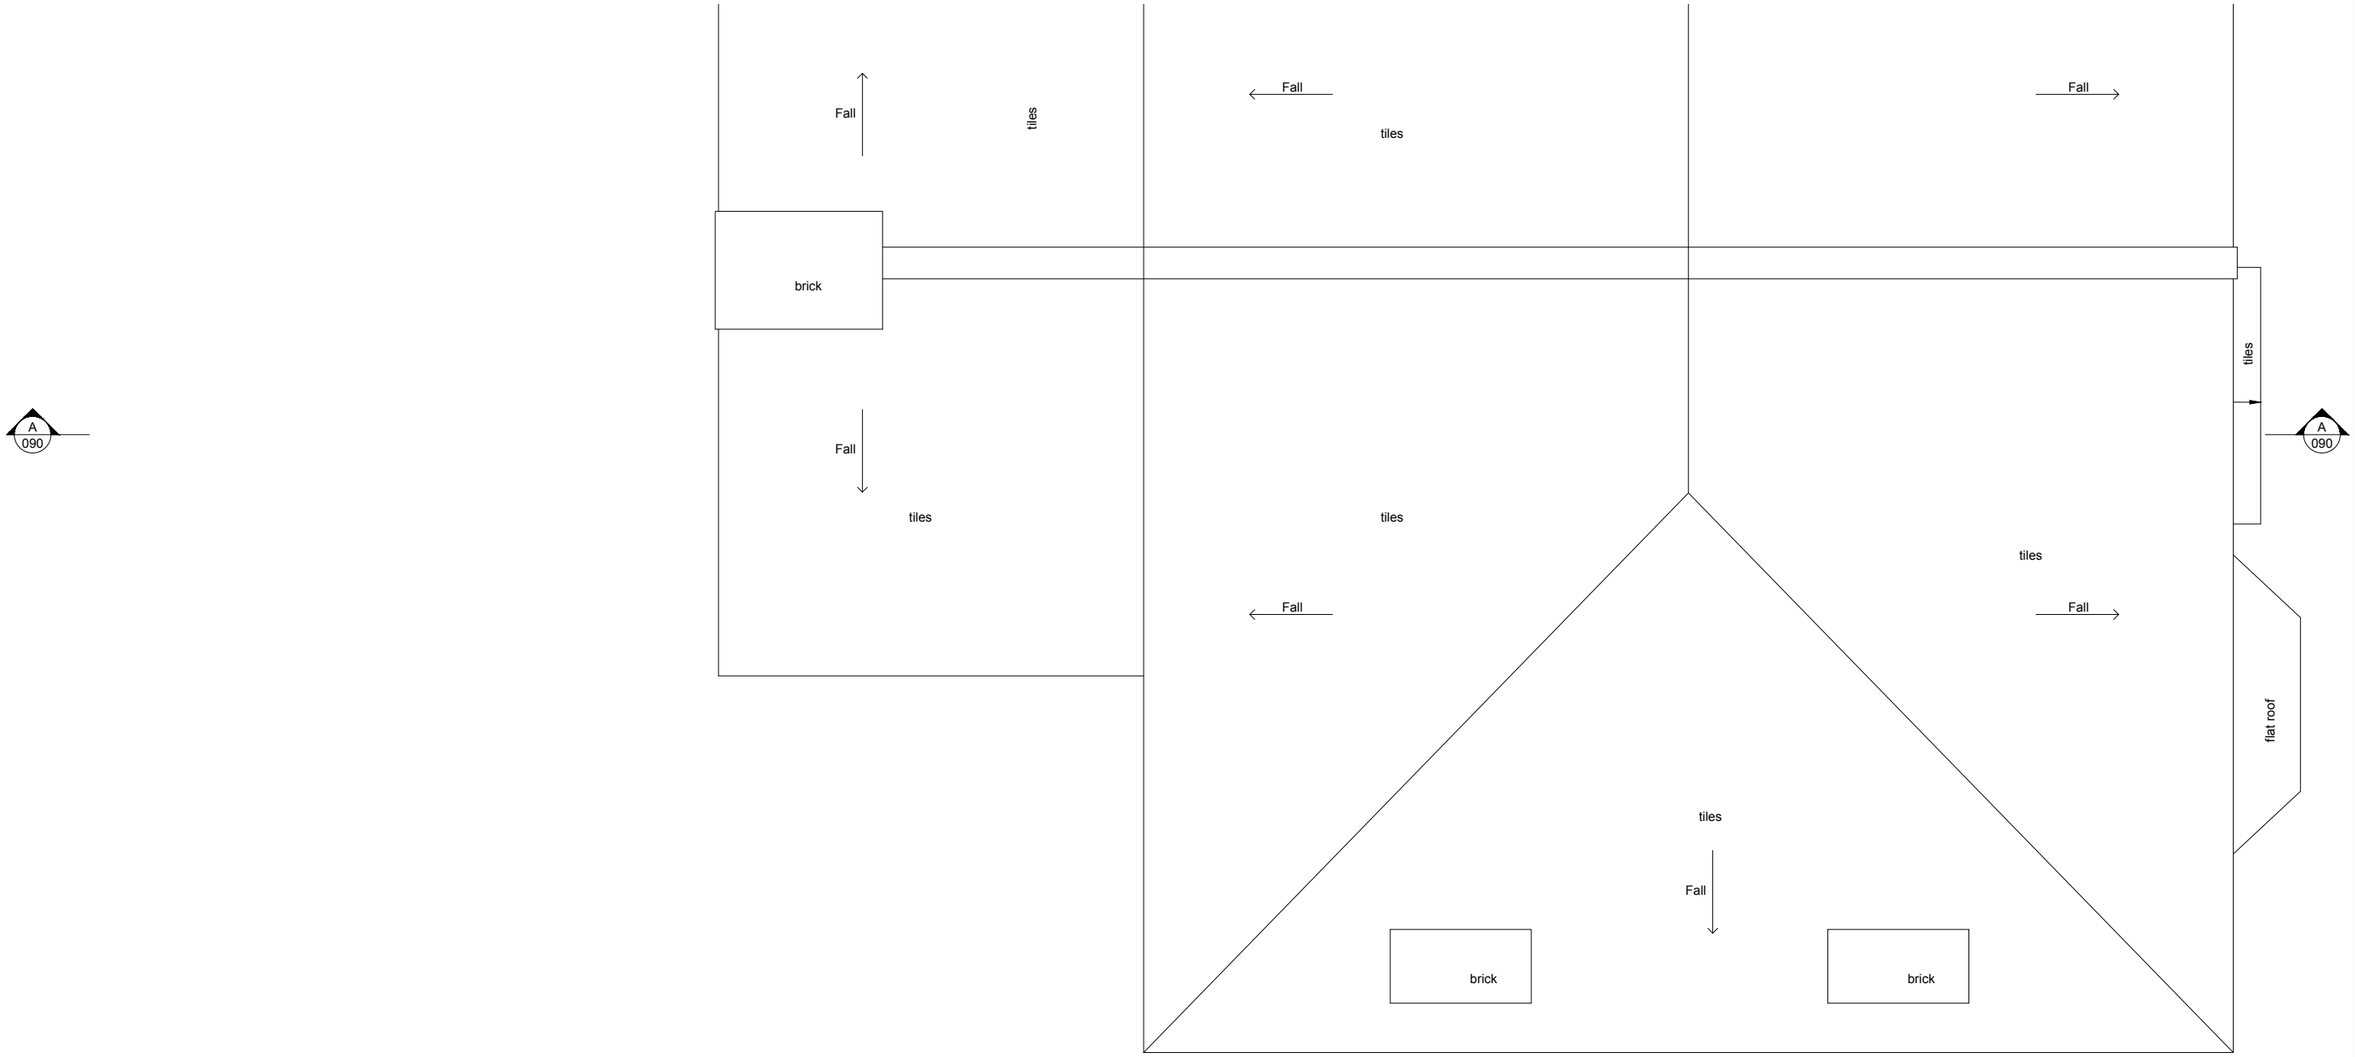


1 EXISTING ROOF PLAN
Scale 1:50

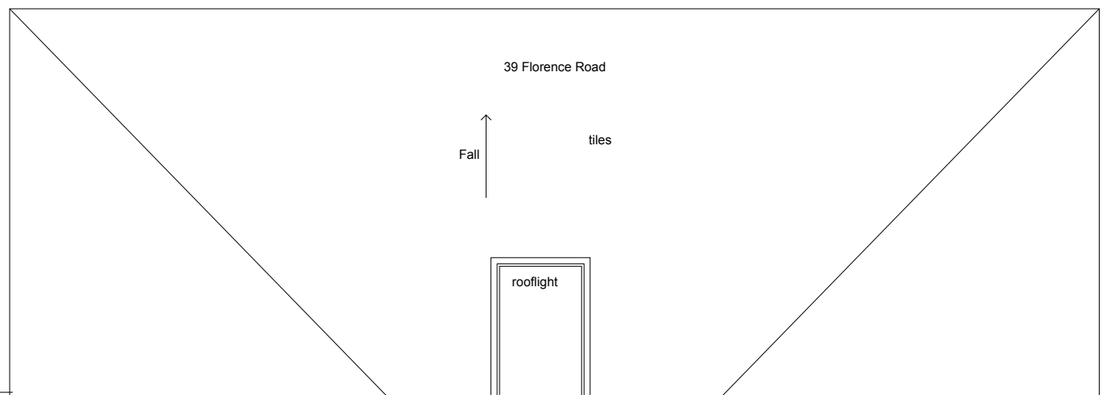

0 0.5 1 2 3 4
Scale 1:50

T Y P E
www.typestudio.co.uk contact@typestudio.co.uk

This drawing is prepared solely for design and planning submission purposes. It is not intended or suitable for either Building Regulations or Construction purposes and should not be used for such.

Revision	Date	Description	Drawn	Checked
-	15/12/22	ISSUED FOR PLANNING - NOT FOR CONSTRUCTION	OR	TP

Project: 37 Florence Road, London, N4 4DJ	Drawing Number: 084.050	Rev.: -
Drawing Title: Existing roof plan	Status: Planning	Scale: 1:50@A3