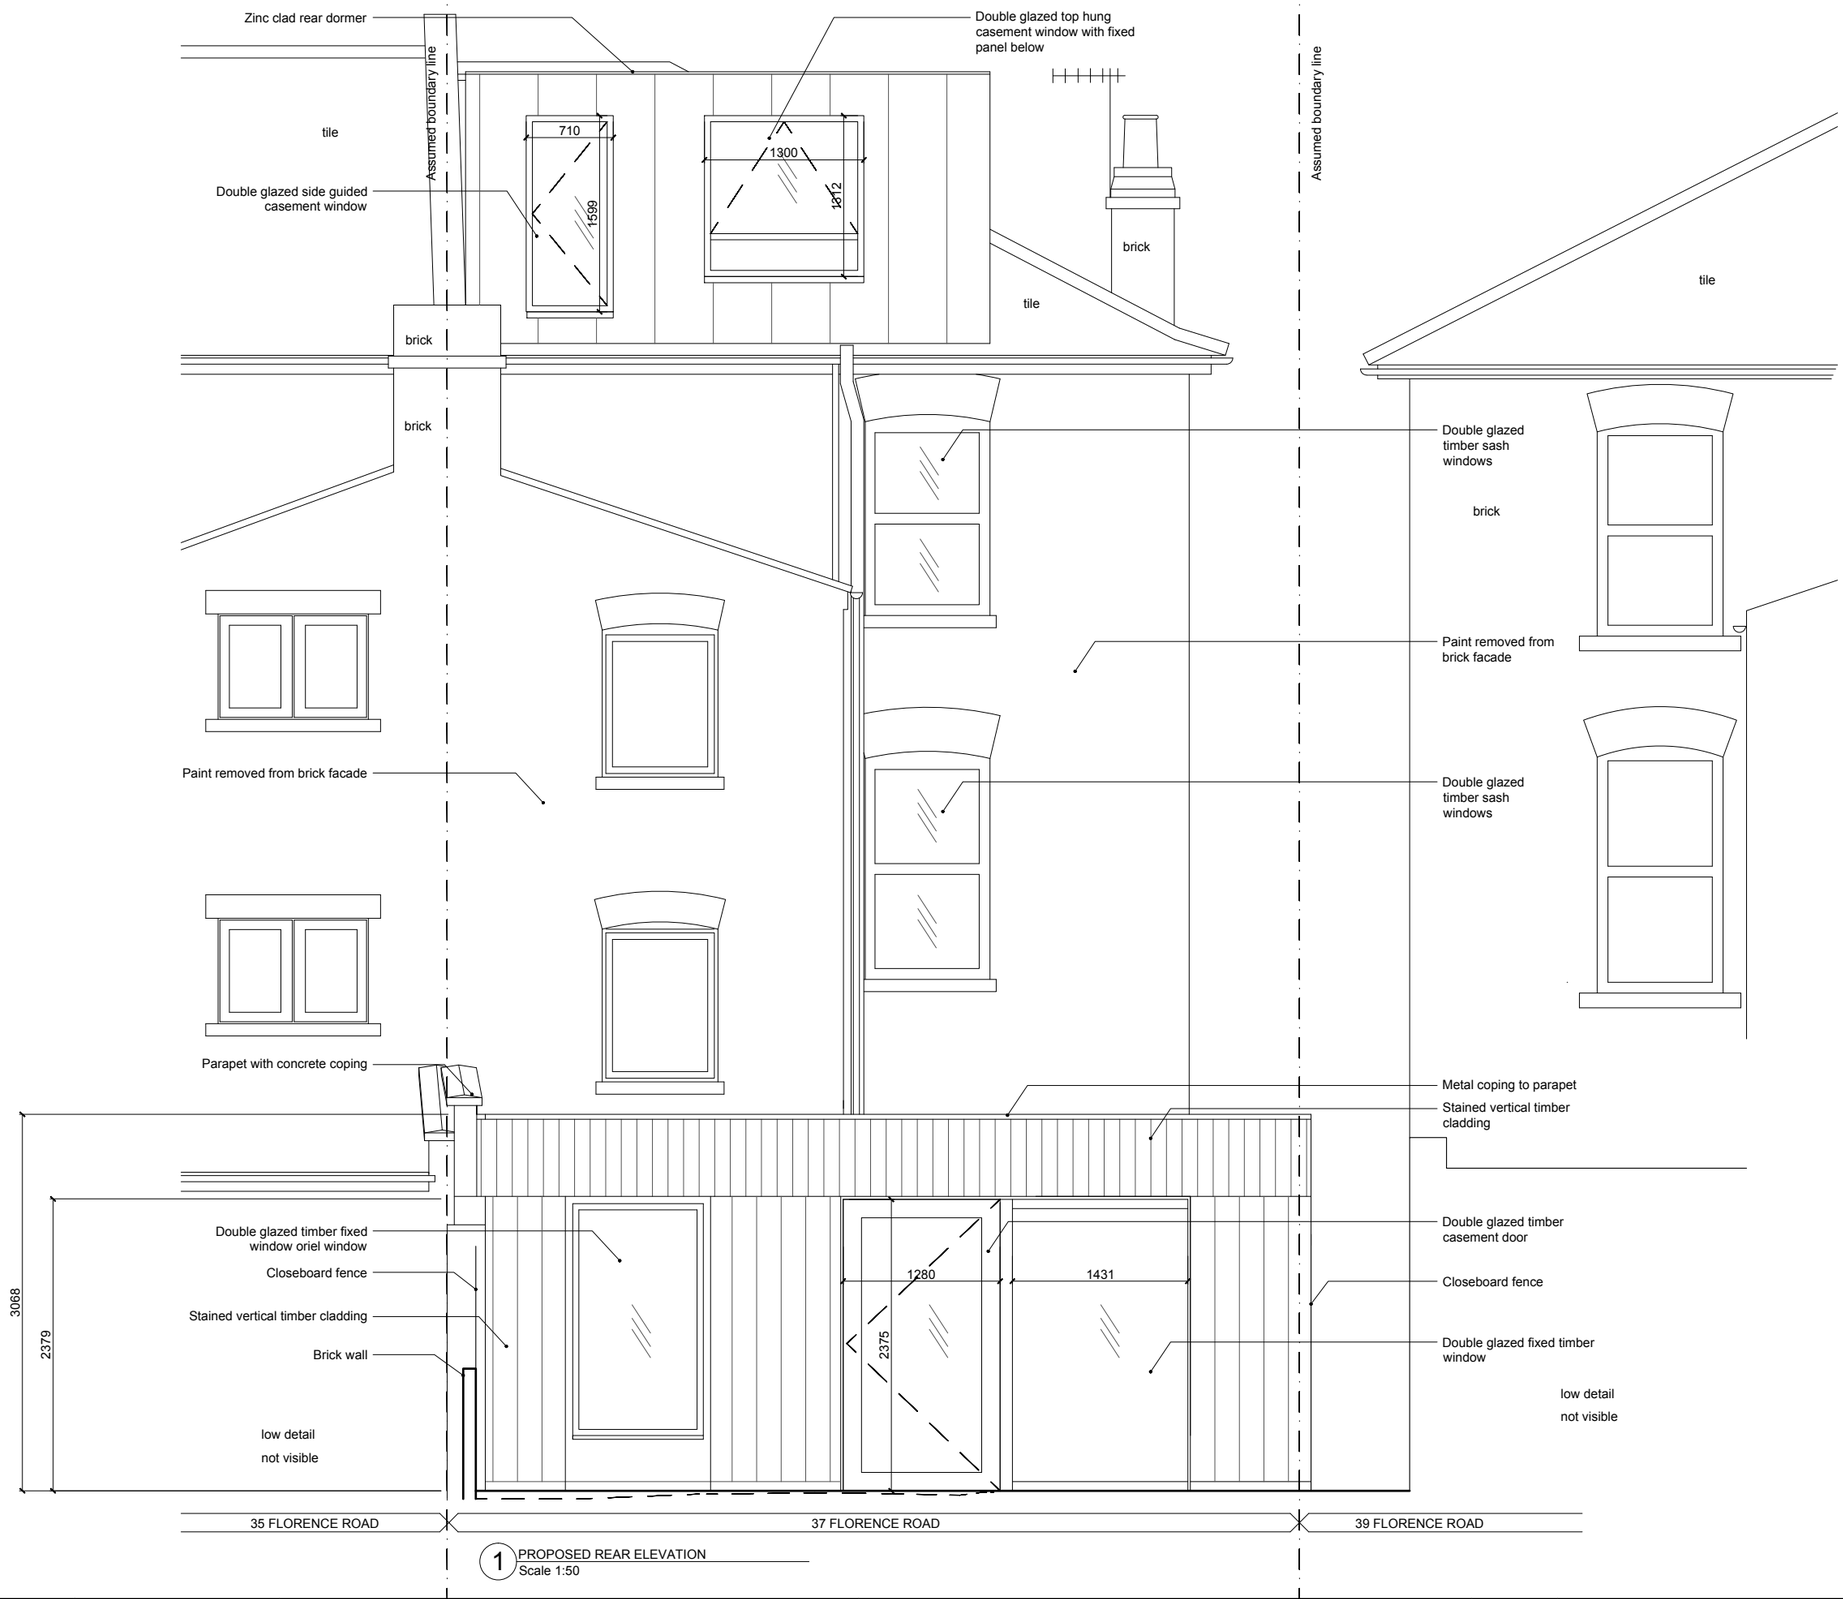


1 PROPOSED REAR ELEVATION
Scale 1:50

TYPE

www.typestudio.co.uk contact@typestudio.co.uk

This drawing is prepared solely for design and planning submission purposes. It is not intended or suitable for either Building Regulations or Construction purposes and should not be used for such.

0 0.5 1 2 3 4
Scale 1:50

Revision	Date	Description	Drawn	Checked
-	15/12/22	ISSUED FOR PLANNING - NOT FOR CONSTRUCTION	OR	TP

Project: 37 Florence Road, London, N4 4DJ	Drawing Number: 084.201	Rev.: -
Drawing Title: Proposed rear elevation	Status: Planning	Scale: 1:50@A3