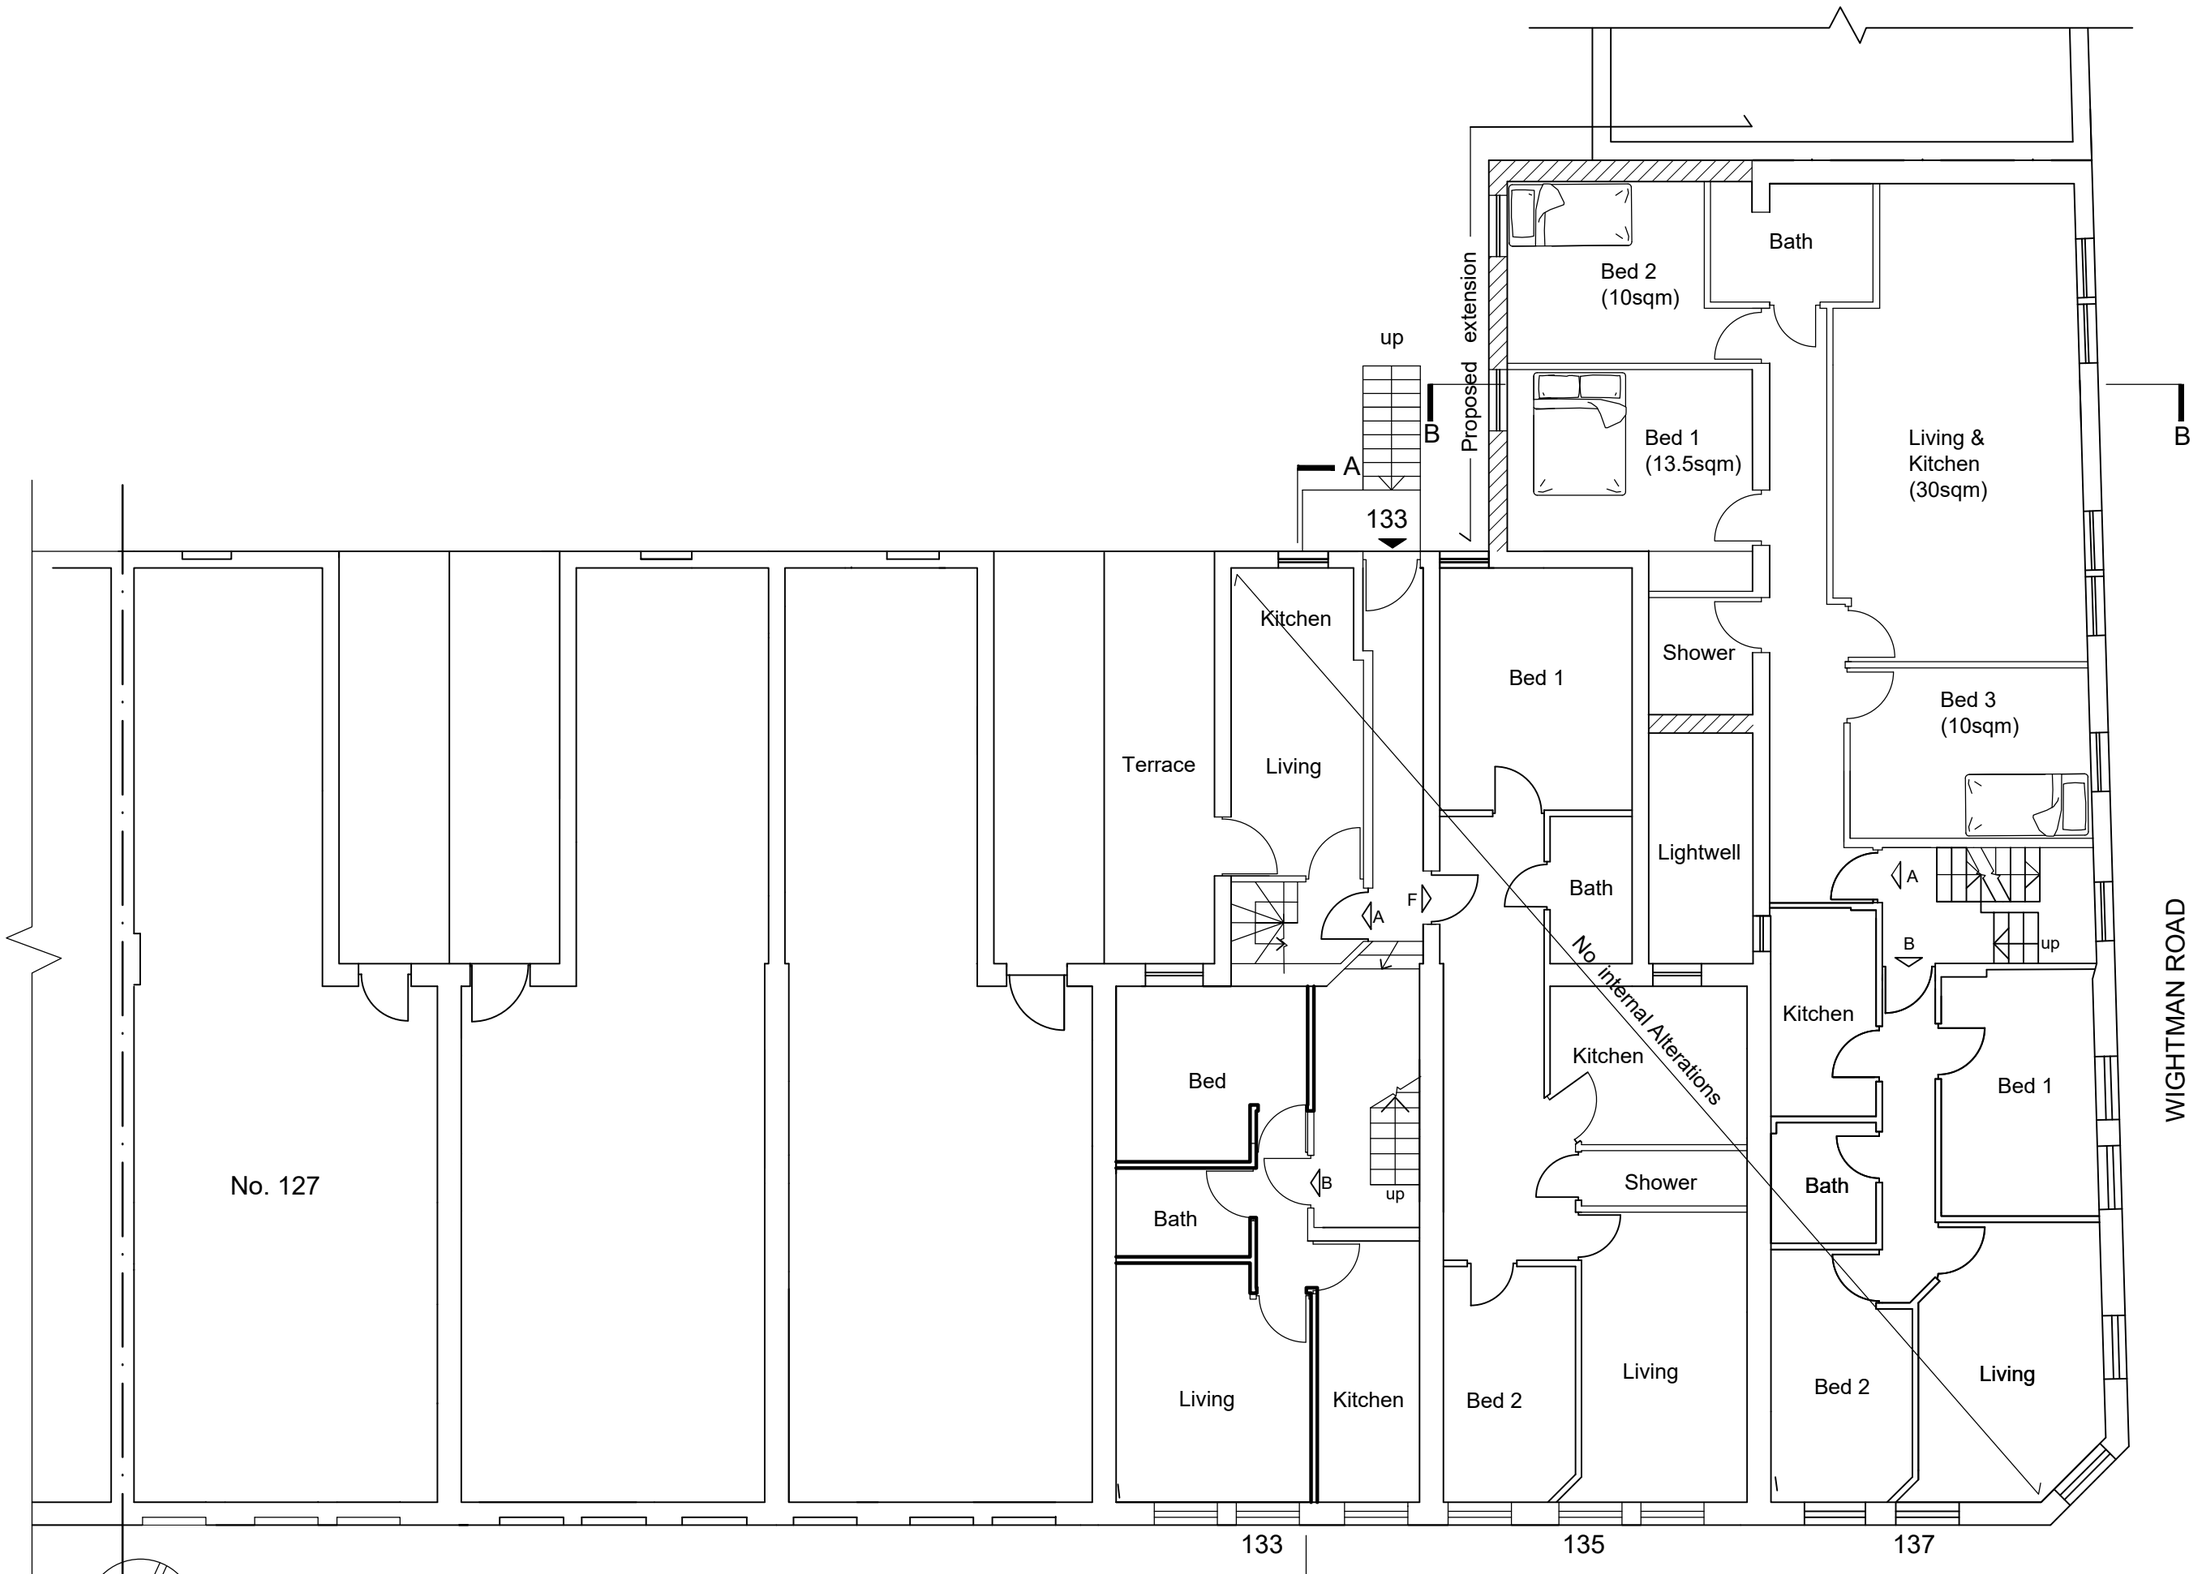


1st Floor Plan

0 1 5

Scale: Metres 1: 100

Site Address: **133-137 Turnpike Lane : Proposed Roof extensions, Rear extensions & Loft conversions** London N8 0DU			
Proposed First Floor Plan	*Date:* 10/20	*Scale A3:* 1:100	*Drawing no.* **pB2006:4**