

These drawings are for planning purposes only. All dimensions to be checked on site.
Tree positions and sizes are approximate.

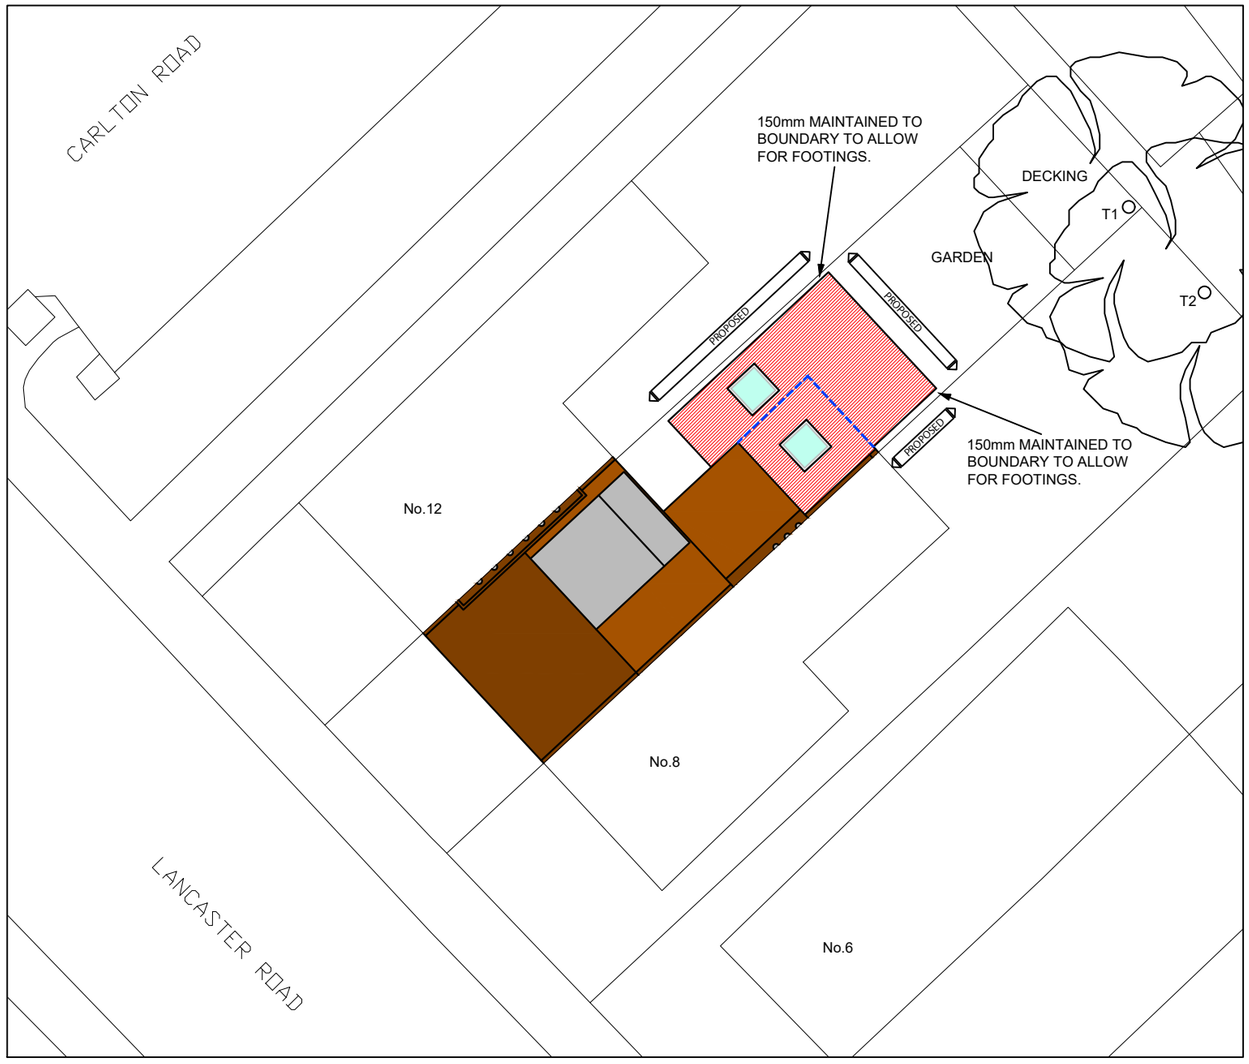

SITE PLAN SCALE 1:200

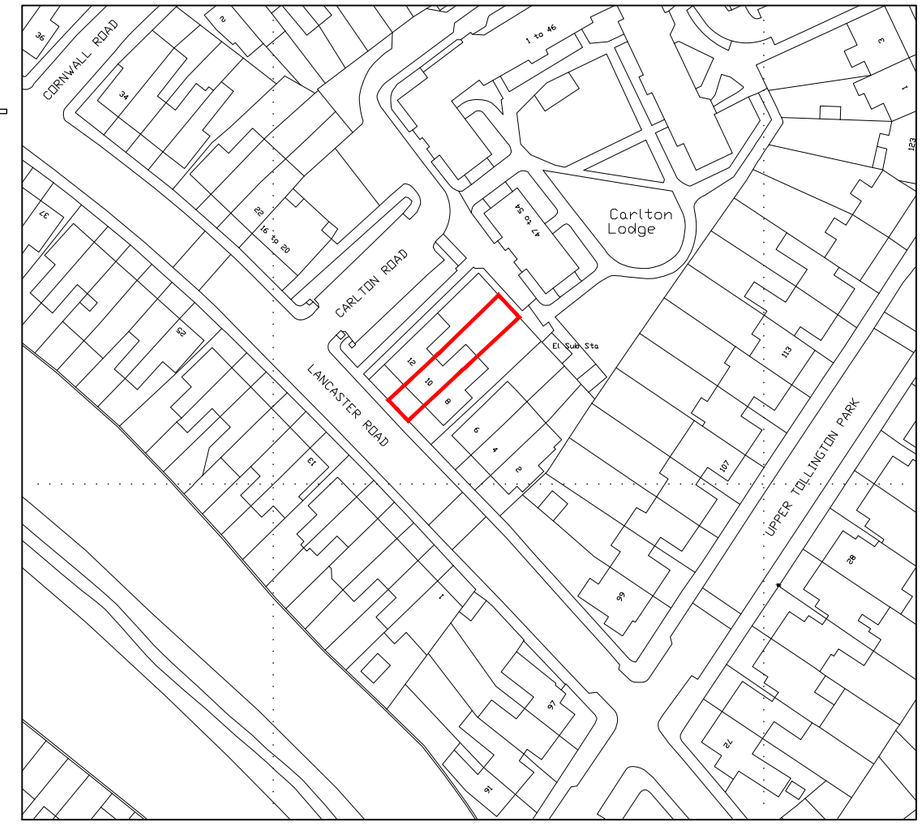

LOCATION PLAN SCALE 1:1250

KEY:

= Site Boundary

0 10 20 30 40 50m
1:1250

0 2 4 6 8 10m
1:200

KEY:

Proposed single storey extension.

Outline of existing to be removed.

(c) Crown Copyright and Database Rights 2022 OS 100060020

Rev.	Date	Description	Drawn	Checked
-	-	-	-	-

Client: Mr A Brown

Project: No.10 Lancaster Road, Finsbury Park, N4 4PP.

Drawing Title: Proposed Extension Site & Location Plans

Scale: As Shown @ A3

Drawn: MCN

Checked: AAP

Date: Jan 2023

File: P1927.PL.01

Drg.No.: P1927.PL.101

Rev.: -

Drawing Status: PLANNING

AAP Architecture Ltd
Unit A, Monument Business Centre, Monument Way East, Woking, Surrey GU21 5LG
T 01483 727345 **E** projects@aap-arc.co.uk **W** aap-arc.co.uk

Under the Intellectual Property Act 2014, this drawing is the copyright of AAP Architecture Ltd.