


PROPOSED REAR ELEVATION

5.170m

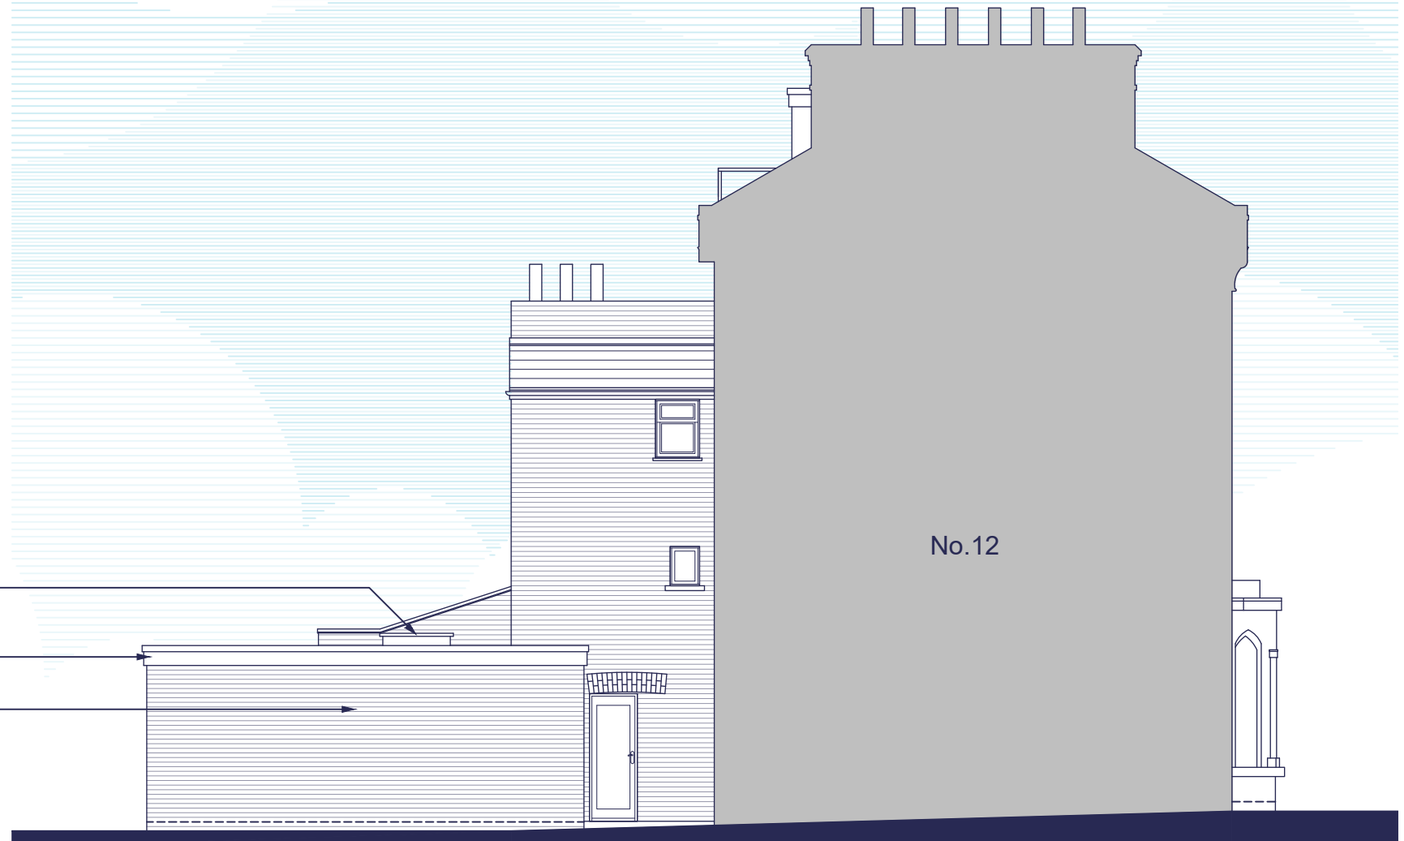

PROPOSED SIDE ELEVATION

7.135m

0 1 2 3 4 5m

1:100

Rev.	Date	Description	Drawn	Checked
-	-	-	-	-

Client
Mr A Brown

Project
No.10 Lancaster Road,
Finsbury Park, N4 4PP.

Drawing Title
Proposed Extension
Proposed Rear & Side Elevations

Scale
1:100 @ A3

Date
Jan 2023

Drg.No.
P1927.PL.107

Drawn
MCN

Checked
AAP

File
P1927.PL.01

Rev.
-

Drawing Status
PLANNING

aap architecture

AAP Architecture Ltd
Unit A, Monument Business Centre, Monument Way East, Woking, Surrey GU21 5LG
T 01483 727345 **E** projects@aap-arc.co.uk **W** aap-arc.co.uk

Under the Intellectual Property Act 2014, this drawing is the copyright of AAP Architecture Ltd.