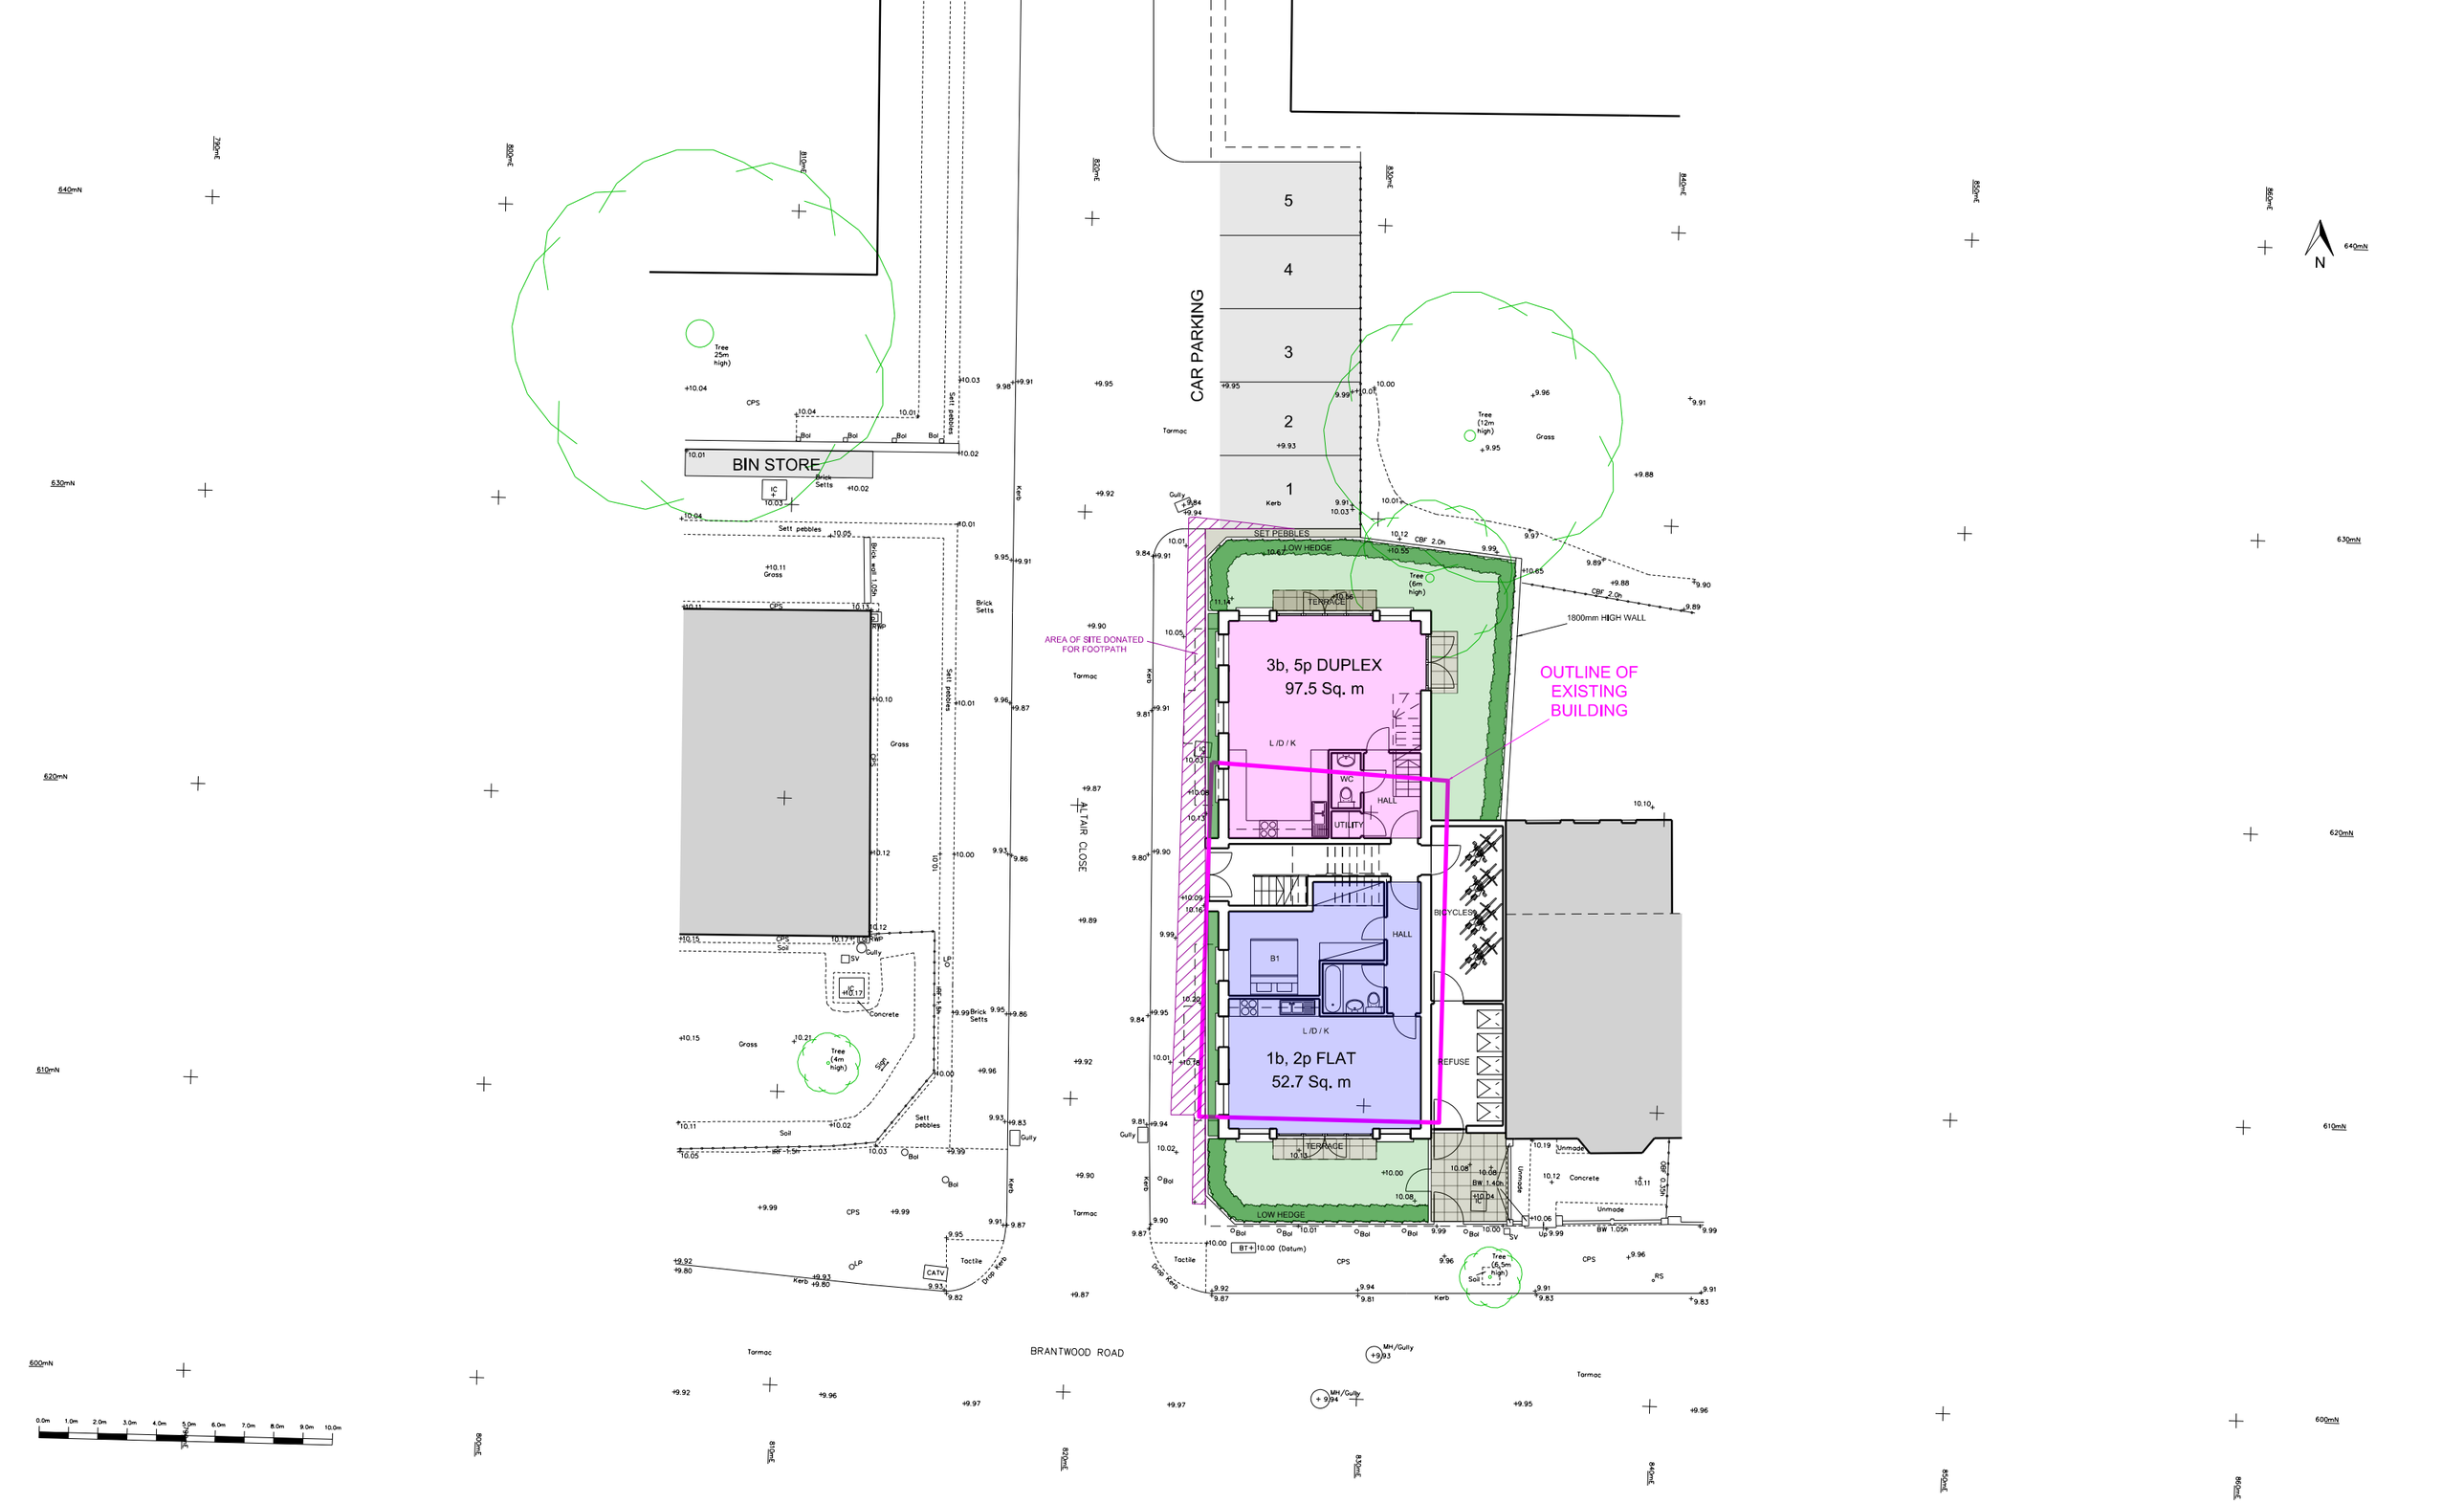


Willingale Associates

ARCHITECTS & DEVELOPMENT CONSULTANTS

CONTACT DETAILS:
56 Clerkenwell Road, London, EC1M 5PX
www.willingale.com
arch@willingale.com
T: 020-7490-5506

PROJECT:
7 BRANTWOOD ROAD, LONDON, N17

TITLE:
PROPOSED BLOCK PLAN

DRAWING NUMBER:
N17_7BW_PP00 D

DATE:
01/07/2021

SCALE:
1:200 @ A3
1:100 @ A1

0m 2 m 4 m 6 m

3b, 5p DUPLEX
97.5 Sq. m

22.0 Sq. m

1b, 2p FLAT
(PART M4(2))
52.7 Sq. m

19.4 Sq. m

AREA OF SITE DONATED FOR FOOTPATH

OUTLINE OF EXISTING BUILDING

1800mm HIGH WALL

ALTAIR CLOSE

SET PEBBLES
LOW HEDGE
TERRACE PERMIABLE PAVING
LAWN
L /D / K
WC
HALL
UTILITY
BICYCLES
B1
REFUSE
PERMIABLE PAVING
Tree (6m high)
Tree (4m high)
Brick wall 1.05h
Brick Setts
Sett pebbles
Tarmac
Grass
Soil
Concrete
Gully
Kerb
CPS
RWP
IC
SV
LP
IRF 1.5h
CBF 2.0h
BW 1.40h
BW 1.05h
OBF 0.35h
Bol
Up
BT
Tactile
Unmade
10.00 (Datum)

Willingale Associates
ARCHITECTS & DEVELOPMENT CONSULTANTS

CONTACT DETAILS:
56 Clerkenwell Road, London, EC1M 5PX
www.willingale.com
arch@willingale.com
T: 020-7490-5506

PROJECT:
7 BRANTWOOD ROAD, LONDON, N17


TITLE:
PROPOSED GROUND FLOOR PLAN


DRAWING NUMBER:
N17_7BW_PP01 D

DATE:
01/07/2021

SCALE:
1:100 @ A3
1:50 @ A1

0m 1 m 2 m 3 m

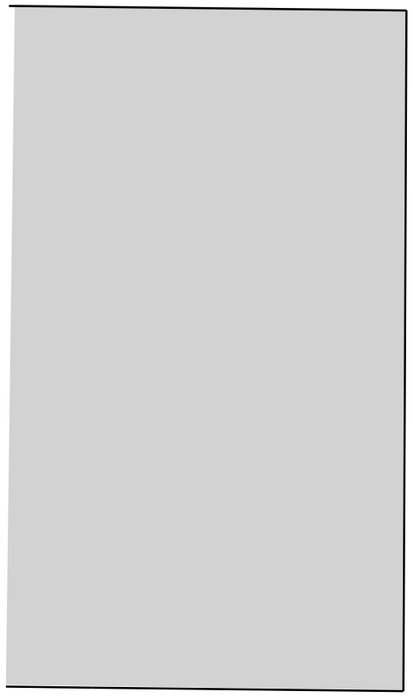

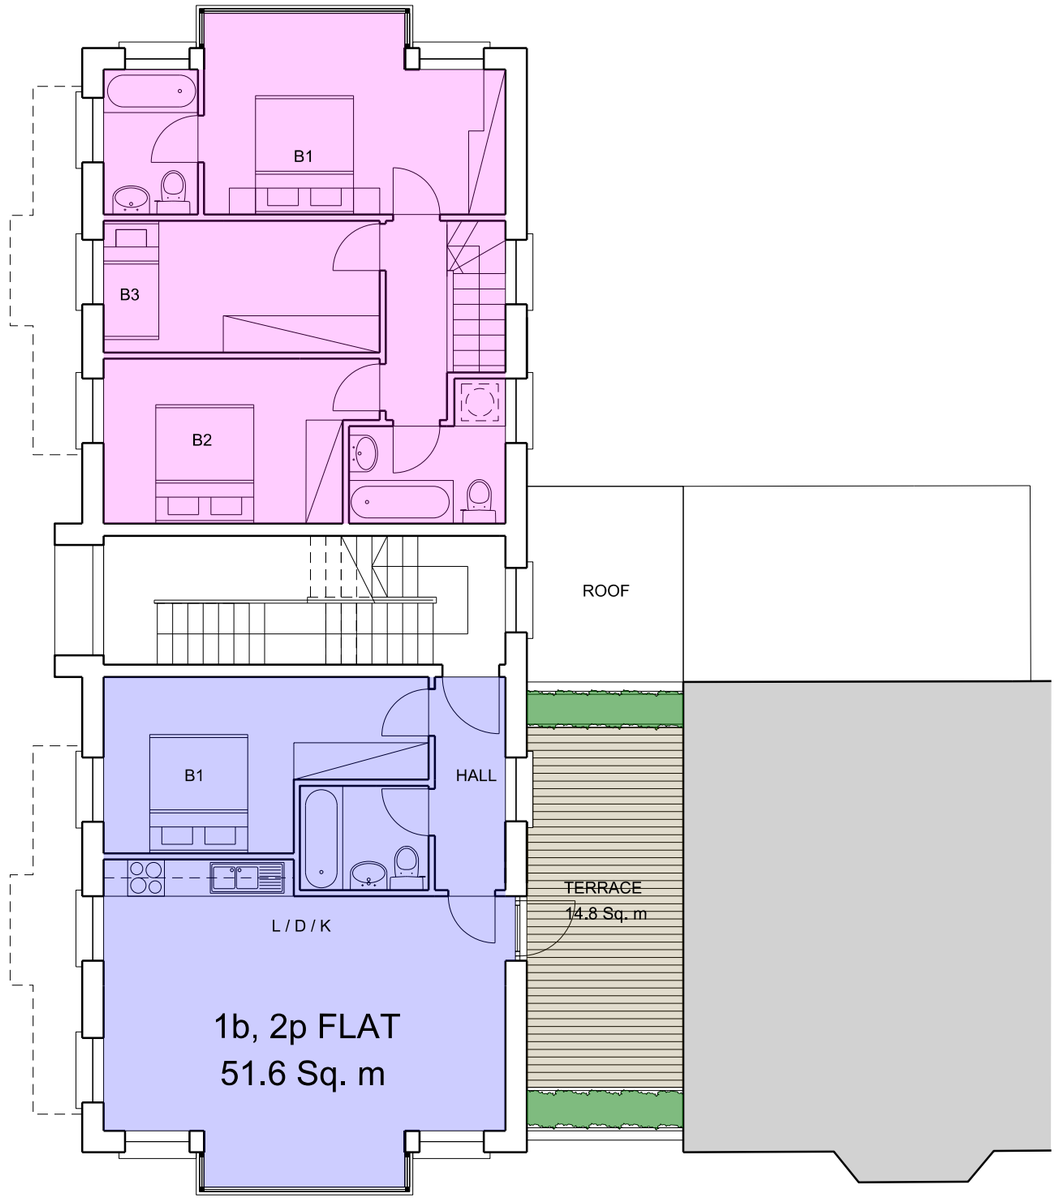

Willingale Associates
ARCHITECTS & DEVELOPMENT CONSULTANTS

CONTACT DETAILS:
56 Clerkenwell Road, London, EC1M 5PX
www.willingale.com
arch@willingale.com
T: 020-7490-5506

PROJECT:
7 BRANTWOOD ROAD, LONDON, N17


TITLE:
PROPOSED FIRST FLOOR PLAN


DRAWING NUMBER:
N17_7BW_PP02 D

DATE:
01/07/2021

SCALE:
1:100 @ A3
1:50 @ A1

0m 1 m 2 m 3 m

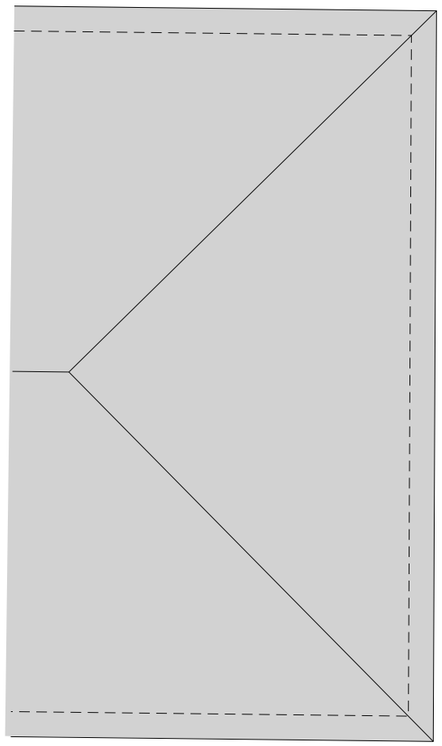

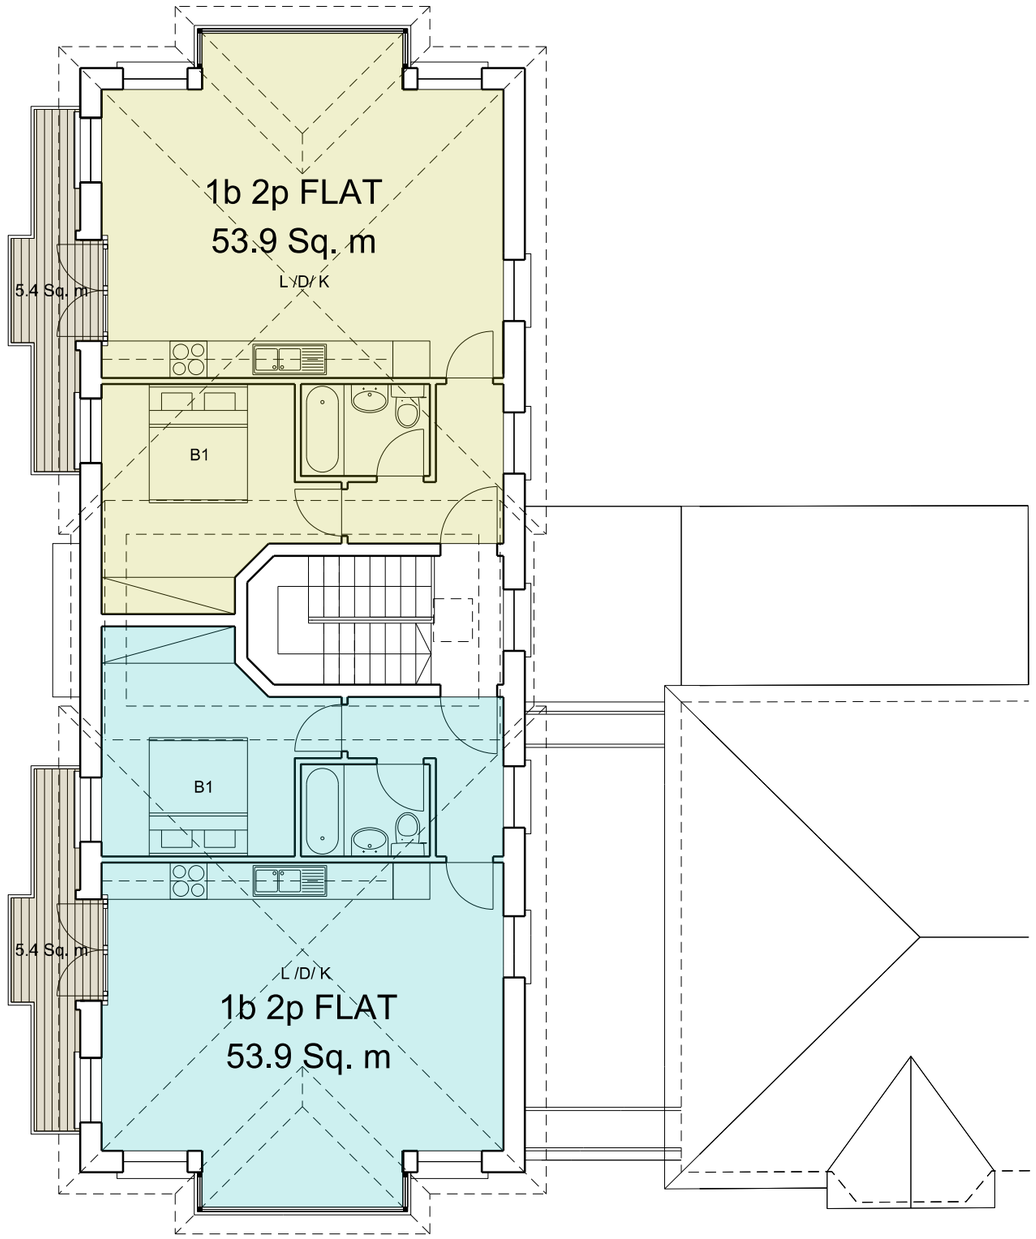

Willingale Associates
ARCHITECTS & DEVELOPMENT CONSULTANTS

CONTACT DETAILS:
56 Clerkenwell Road, London, EC1M 5PX
www.willingale.com
arch@willingale.com
T: 020-7490-5506

PROJECT:
7 BRANTWOOD ROAD, LONDON, N17


TITLE:
PROPOSED SECOND FLOOR PLAN


DRAWING NUMBER:
N17_7BW_PP03 D

DATE:
01/07/2021

SCALE:
1:100 @ A3
1:50 @ A1

0m 1 m 2 m 3 m

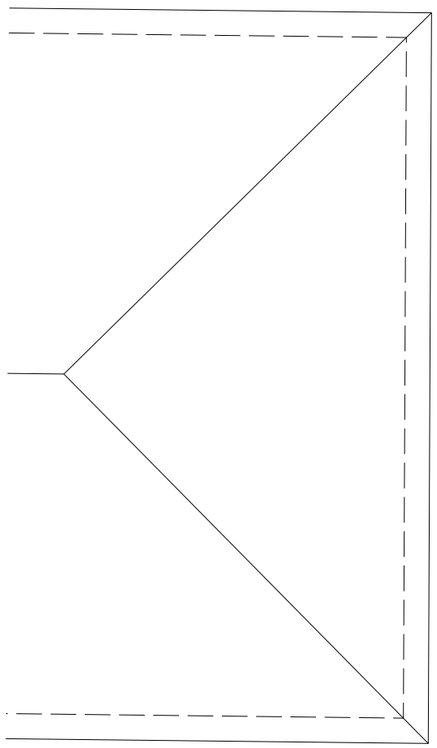

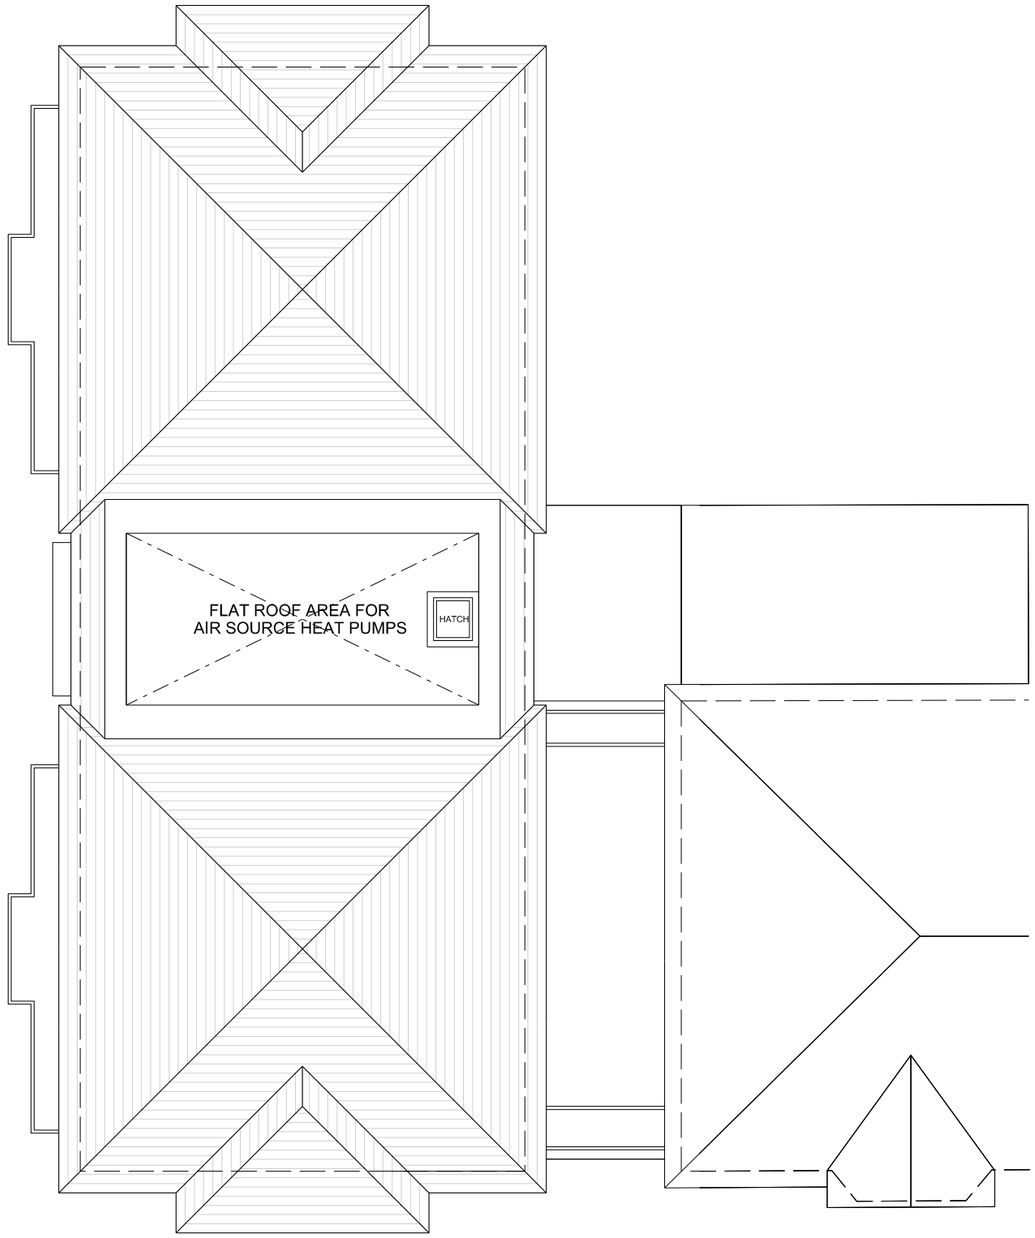

Willingale Associates
ARCHITECTS & DEVELOPMENT CONSULTANTS

CONTACT DETAILS:
56 Clerkenwell Road, London, EC1M 5PX
www.willingale.com
arch@willingale.com
T: 020-7490-5506

PROJECT:
7 BRANTWOOD ROAD, LONDON, N17


TITLE:
PROPOSED ROOF PLAN

DRAWING NUMBER:
N17_7BW_PP04 D

DATE:
01/07/2021

SCALE:
1:100 @ A3
1:50 @ A1

0m 1 m 2 m 3 m

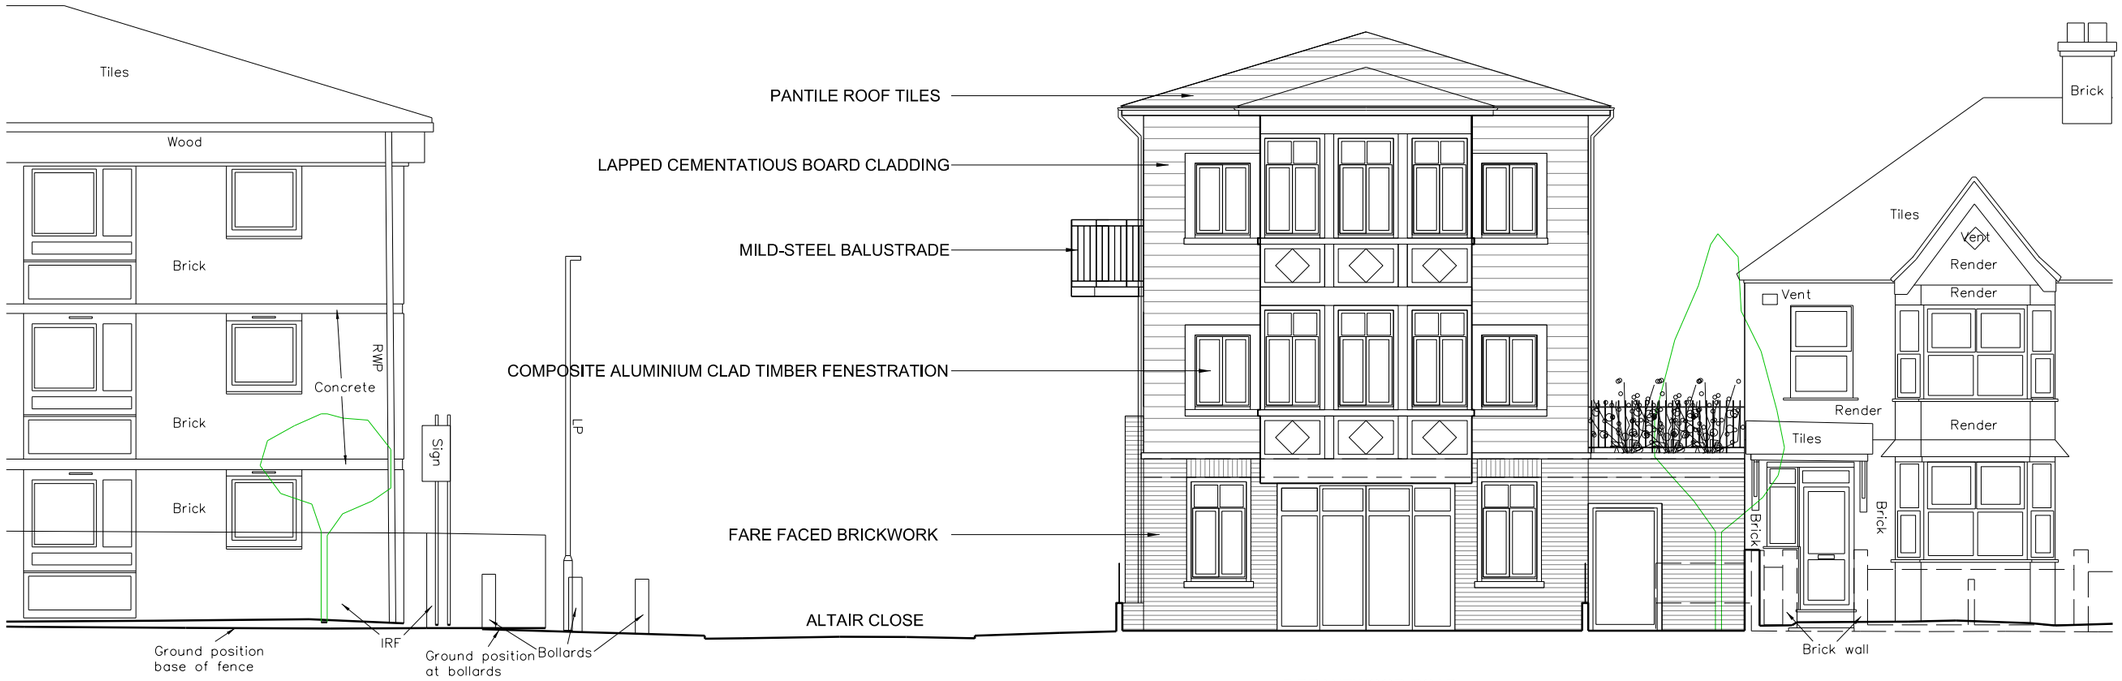

7 BRANTWOOD ROAD

Willingale Associates

ARCHITECTS & DEVELOPMENT CONSULTANTS

CONTACT DETAILS:
56 Clerkenwell Road, London, EC1M 5PX
www.willingale.com
arch@willingale.com
T: 020-7490-5506

PROJECT:
7 BRANTWOOD ROAD, LONDON, N17

TITLE:
PROPOSED SOUTH ELEVATION

DRAWING NUMBER:
N17_7BW_PP06 D

DATE:
01/07/2021

SCALE:
1:100 @ A3
1:50 @ A1

0m 1 m 2 m 3 m



Willingale Associates
ARCHITECTS & DEVELOPMENT CONSULTANTS

CONTACT DETAILS:
56 Clerkenwell Road, London, EC1M 5PX
www.willingale.com
arch@willingale.com
T: 020-7490-5506

PROJECT:
7 BRANTWOOD ROAD, LONDON, N17


TITLE:
PROPOSED WEST ELEVATION

DRAWING NUMBER:
N17_7BW_PP07 D

DATE:
01/07/2021

SCALE:
1:100 @ A3
1:50 @ A1

0m 1 m 2 m 3 m

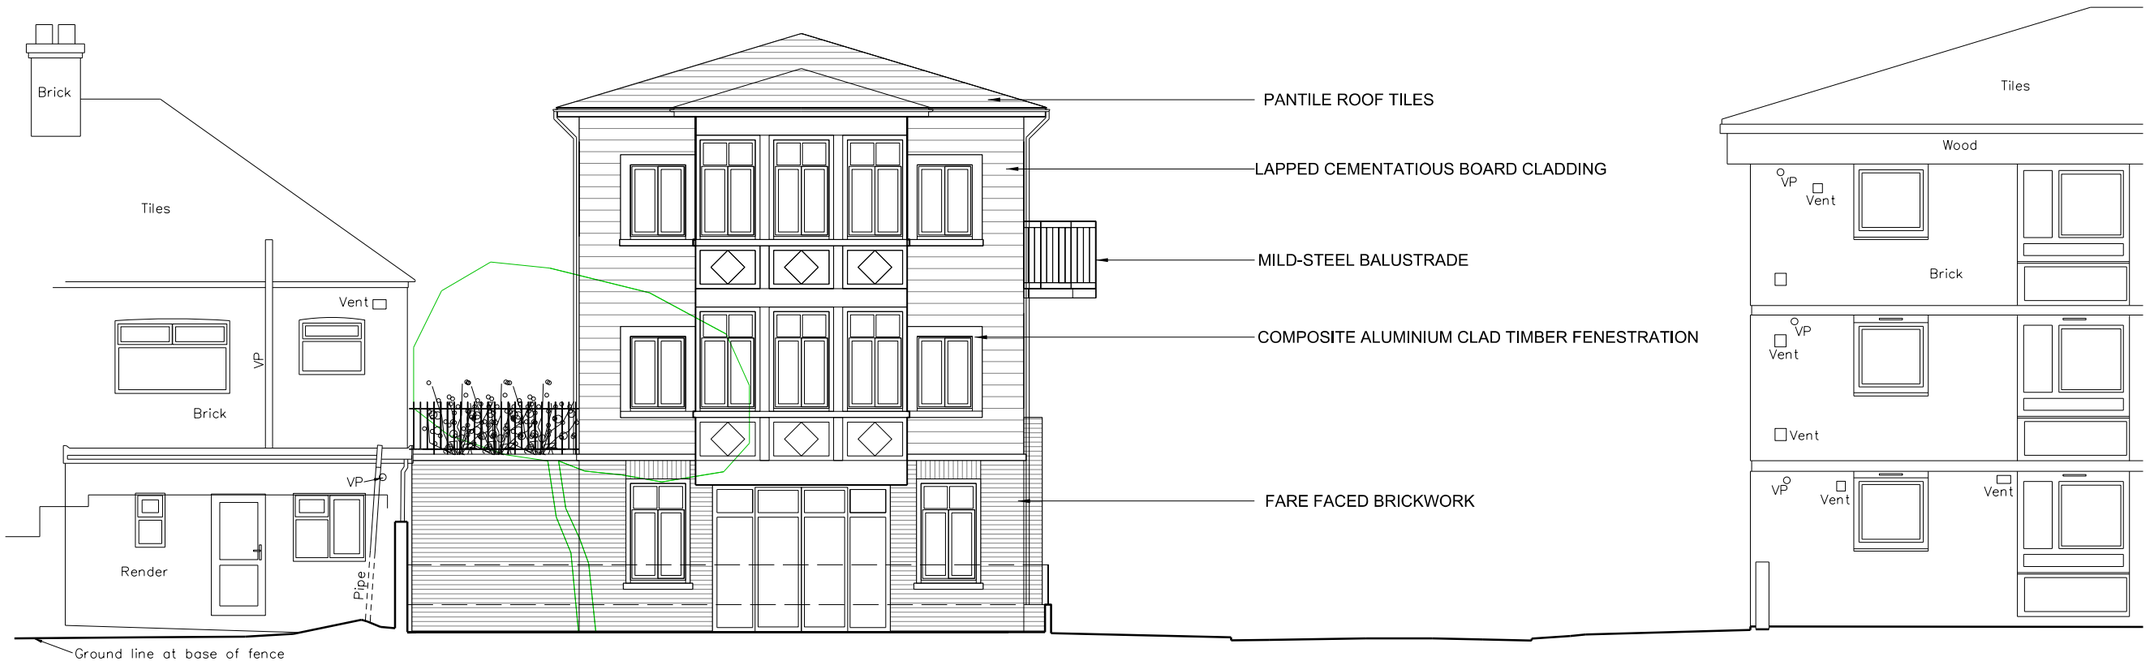

GARDEN

7 BRANTWOOD ROAD

ALTAIR CLOSE

Willingale Associates

ARCHITECTS & DEVELOPMENT CONSULTANTS

CONTACT DETAILS:
56 Clerkenwell Road, London, EC1M 5PX
www.willingale.com
arch@willingale.com
T: 020-7490-5506

PROJECT:
7 BRANTWOOD ROAD, LONDON, N17

TITLE:
PROPOSED NORTH ELEVATION

DRAWING NUMBER:
N17_7BW_PP08 D

DATE:
01/07/2021

SCALE:
1:100 @ A3
1:50 @ A1

0m 1 m 2 m 3 m



Willingale Associates
ARCHITECTS & DEVELOPMENT CONSULTANTS

CONTACT DETAILS:
56 Clerkenwell Road, London, EC1M 5PX
www.willingale.com
arch@willingale.com
T: 020-7490-5506

PROJECT:
7 BRANTWOOD ROAD, LONDON, N17


TITLE:
PROPOSED EAST ELEVATION

DRAWING NUMBER:
N17_7BW_PP09 D

DATE:
01/07/2021

SCALE:
1:100 @ A3
1:50 @ A1

0m 1 m 2 m 3 m

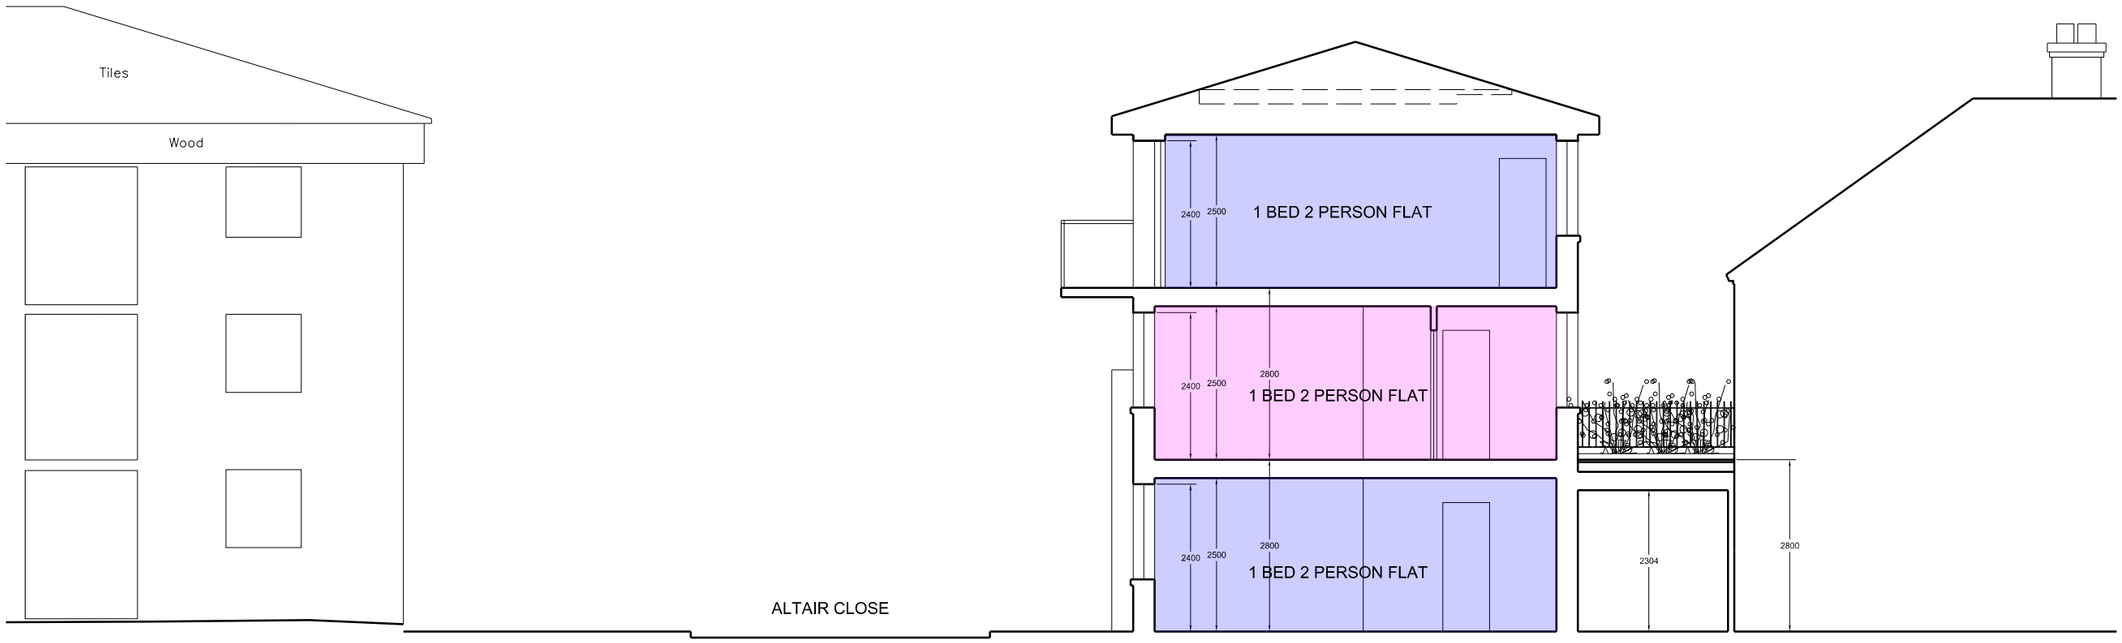

7 BRANTWOOD ROAD

Willingale Associates

ARCHITECTS & DEVELOPMENT CONSULTANTS

CONTACT DETAILS:
56 Clerkenwell Road, London, EC1M 5PX
www.willingale.com
arch@willingale.com
T: 020-7490-5506

PROJECT:
7 BRANTWOOD ROAD, LONDON, N17


TITLE:
PROPOSED SECTION
EAST- WEST SECTION

DRAWING NUMBER:
N17_7BW_PP10 D

DATE:
01/07/2021

SCALE:
1:100 @ A3
1:50 @ A1

0m 1 m 2 m 3 m

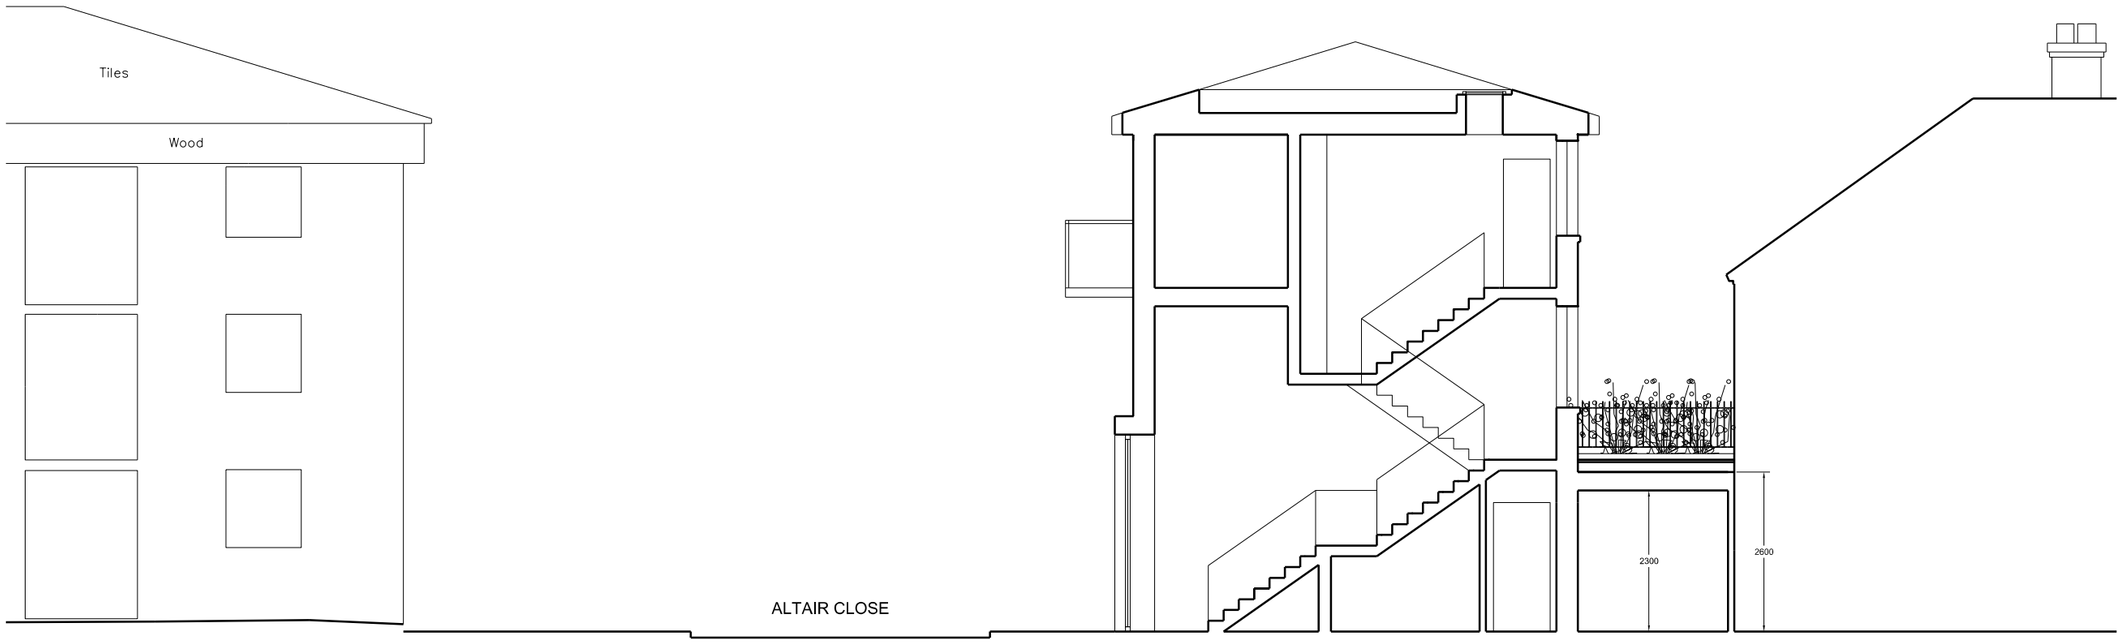

7 BRANTWOOD ROAD

Willingale Associates
ARCHITECTS & DEVELOPMENT CONSULTANTS

CONTACT DETAILS:
56 Clerkenwell Road, London, EC1M 5PX
www.willingale.com
arch@willingale.com
T: 020-7490-5506

PROJECT:
7 BRANTWOOD ROAD, LONDON, N17


TITLE:
PROPOSED SECTION
EAST- WEST SECTION
THROUGH COMMON PARTS

DRAWING NUMBER:
N17_7BW_PP11 D

DATE:
01/07/2021

SCALE:
1:100 @ A3
1:50 @ A1

0m 1 m 2 m 3 m

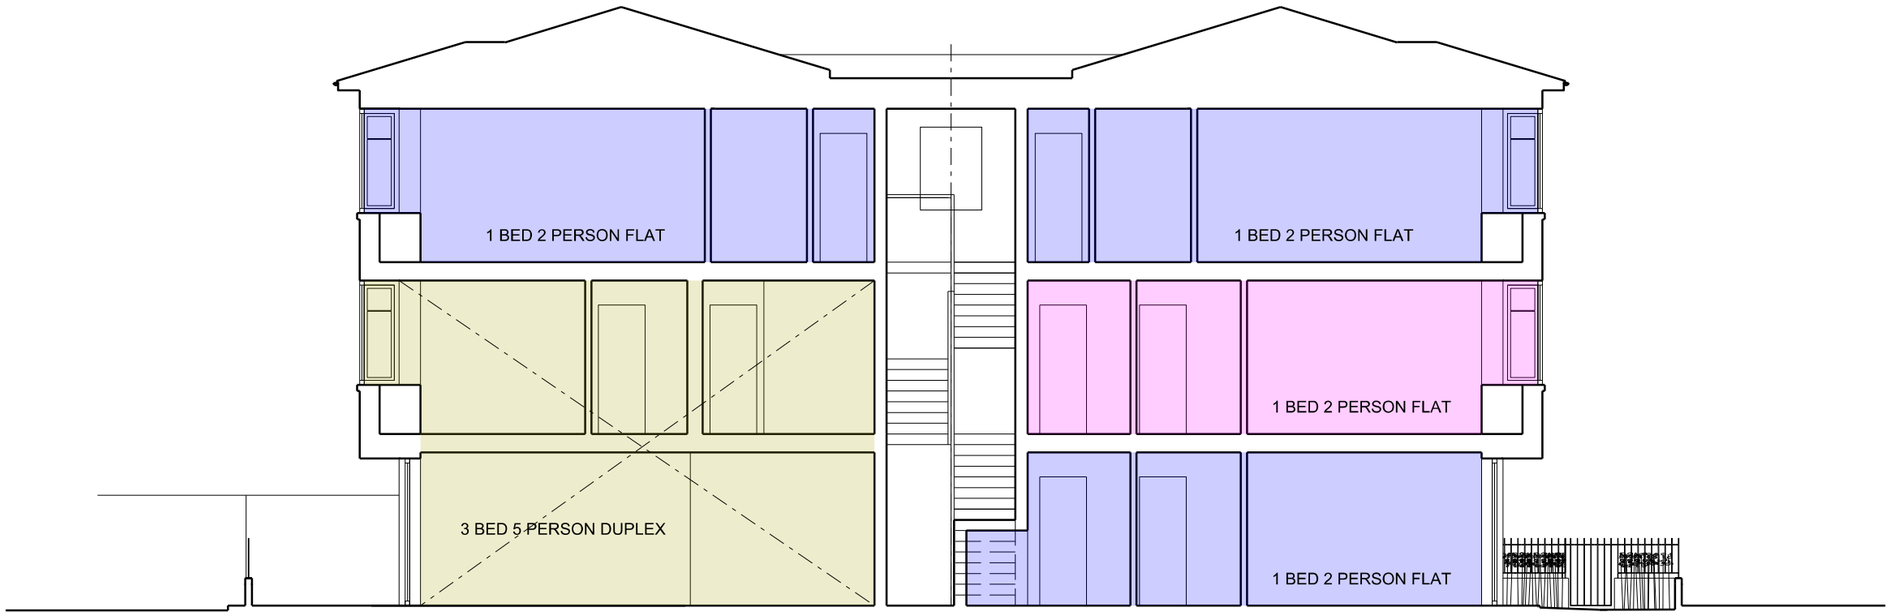

7 BRANTWOOD ROAD

Willingale Associates
ARCHITECTS & DEVELOPMENT CONSULTANTS

CONTACT DETAILS:
56 Clerkenwell Road, London, EC1M 5PX
www.willingale.com
arch@willingale.com
T: 020-7490-5506

PROJECT:
7 BRANTWOOD ROAD, LONDON, N17

TITLE:
PROPOSED SECTION
LONG NORTH - SOUTH SECTION

DRAWING NUMBER:
N17_7BW_PP12 D

DATE:
01/07/2021

SCALE:
1:100 @ A3
1:50 @ A1

0m 1 m 2 m 3 m