

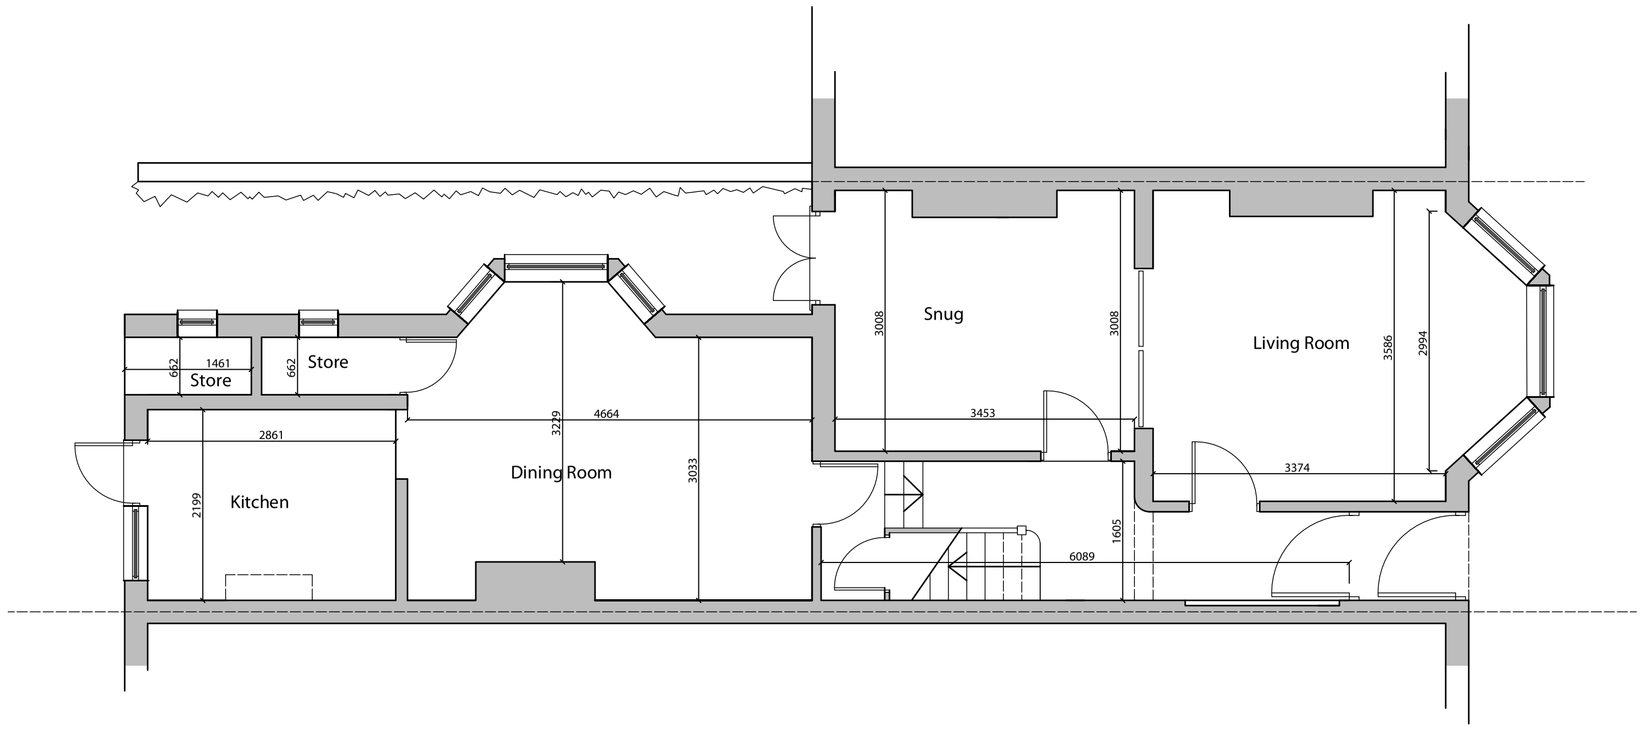


Ground floor plan

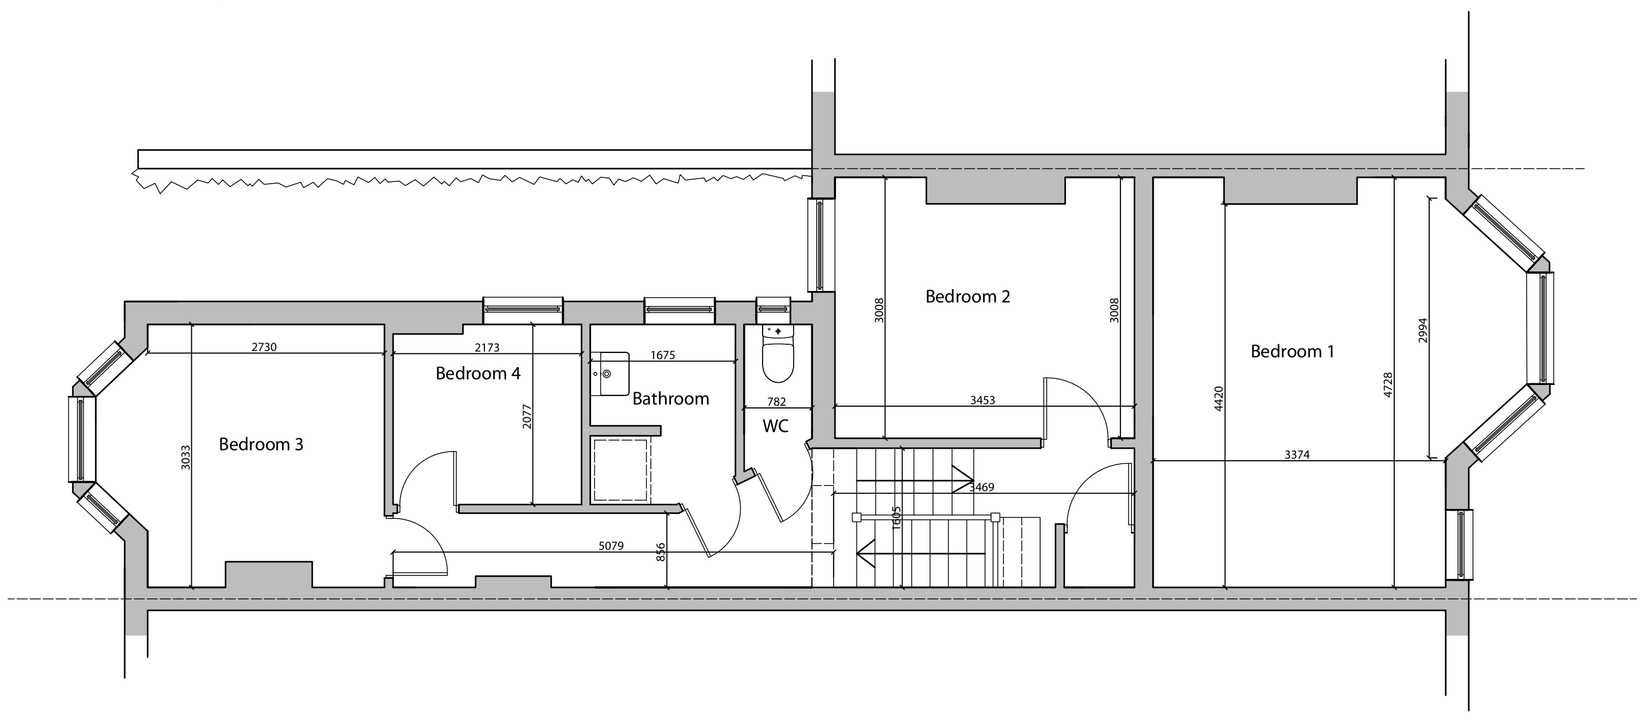

First floor plan

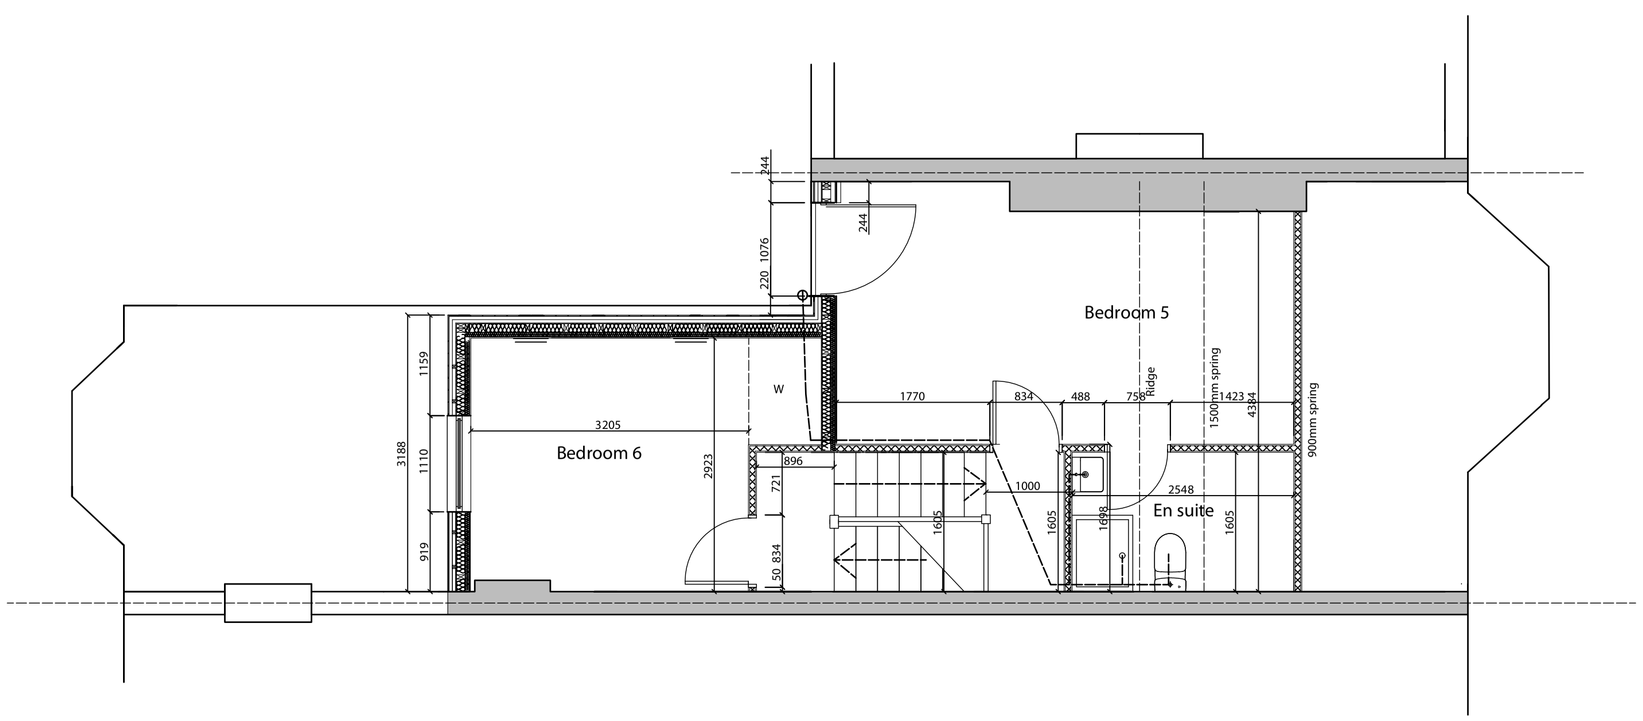

Second floor plan

Rev	Date	Comments

MACDOUGALL ARCHITECTURE

Job

Proposed alterations and extensions at
54 Hewitt Road, London, N8 0BL

Dwg Title

Plans as existing

Scale	Date	
1:50@A1	June 2022	
Job No.	**No.**	**Rev.**
107	002	

DISCLAIMER
This drawing was prepared for the Client, Project & Site stated above and for the purposes set out in the Project Particulars.
This drawing is to be read in conjunction with all relevant drawings and specifications.

All measurements are to be checked on site and any discrepancies reported to the MACDOUGALL ARCHITECTURE.