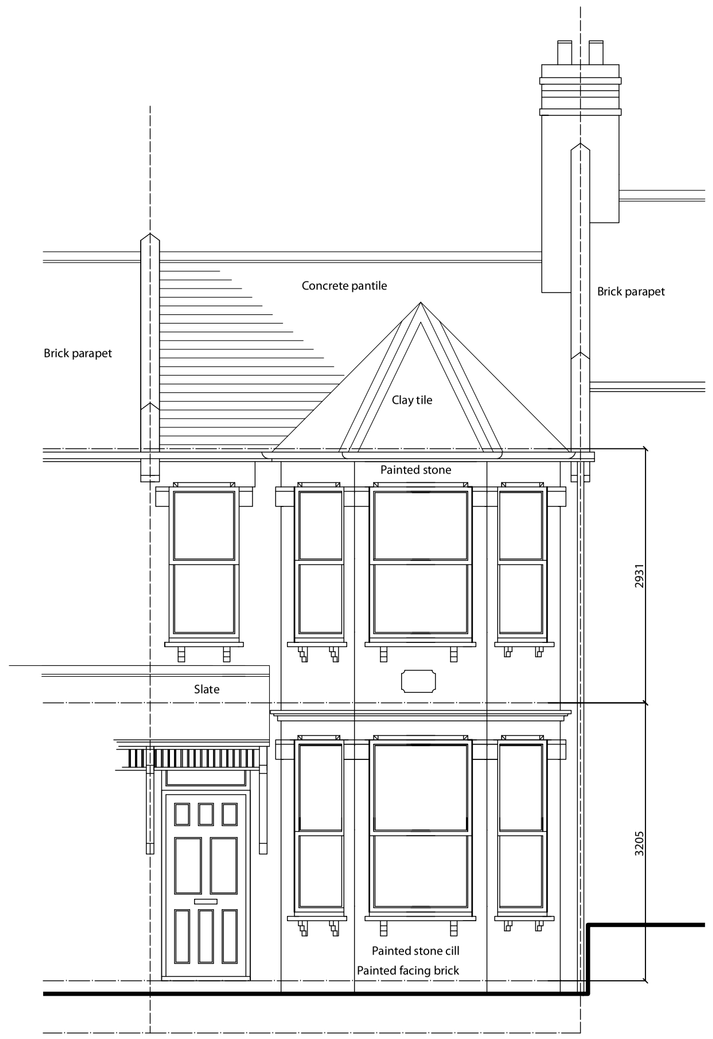

Front Elevation

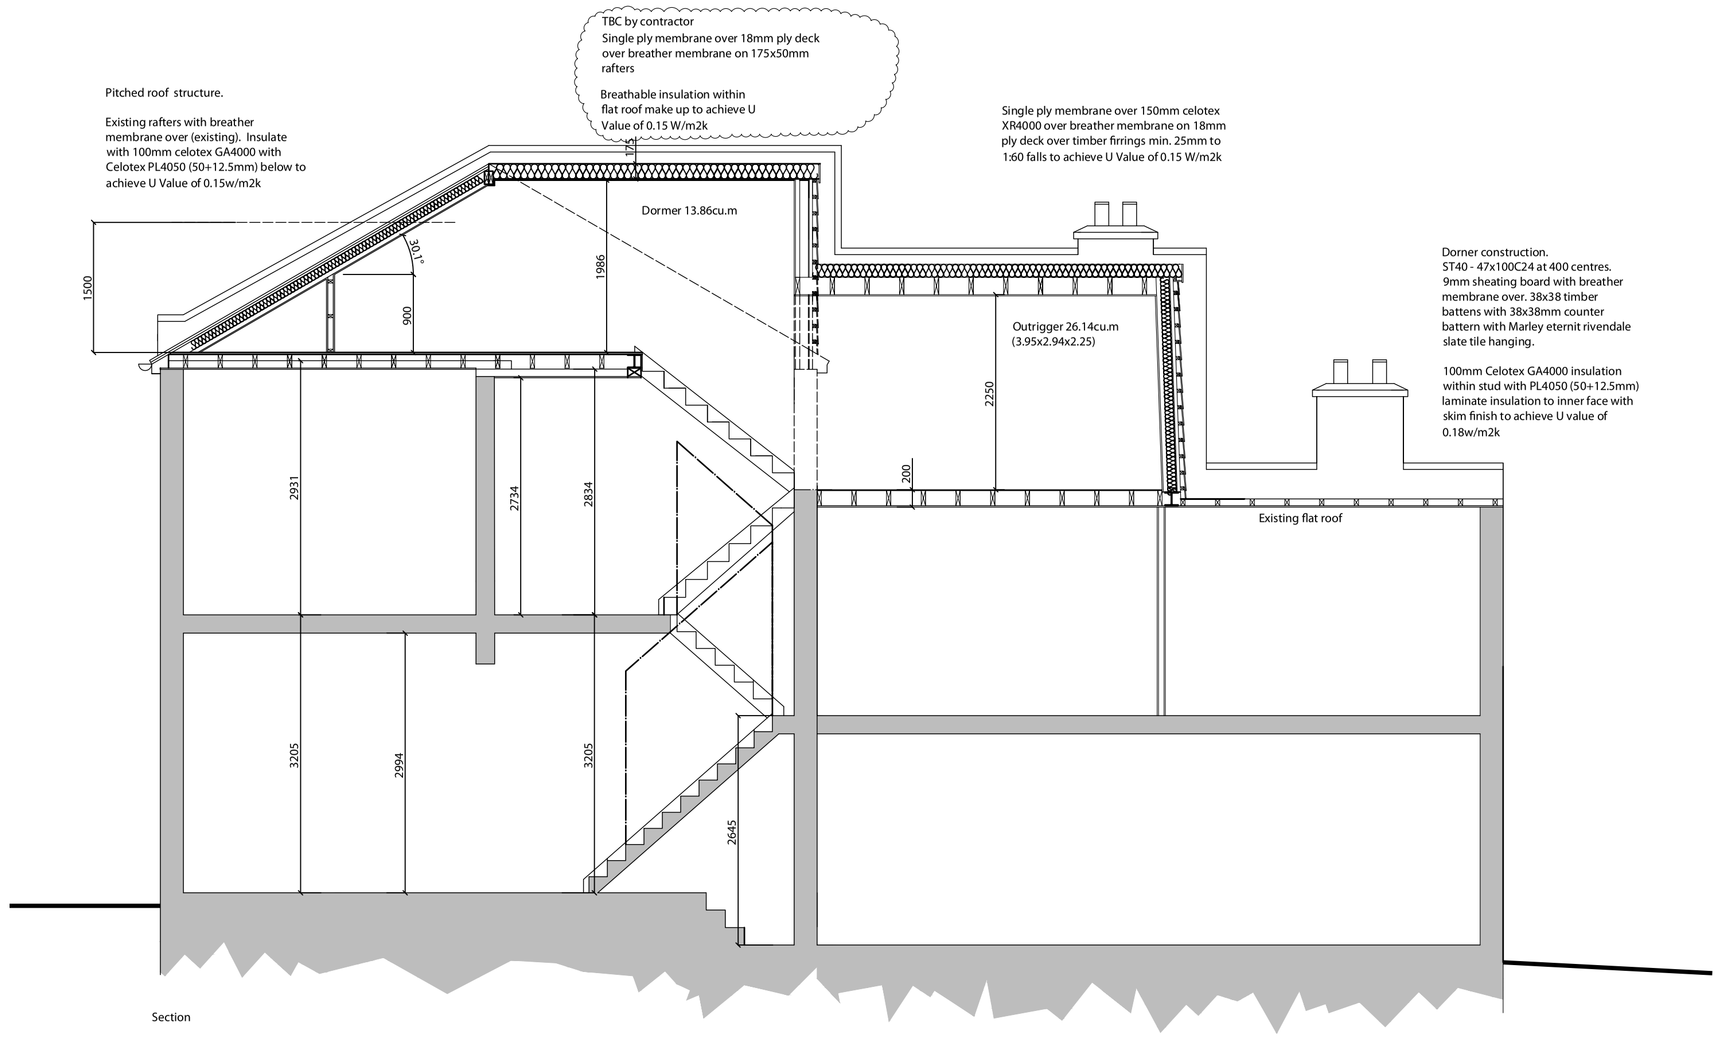

Section

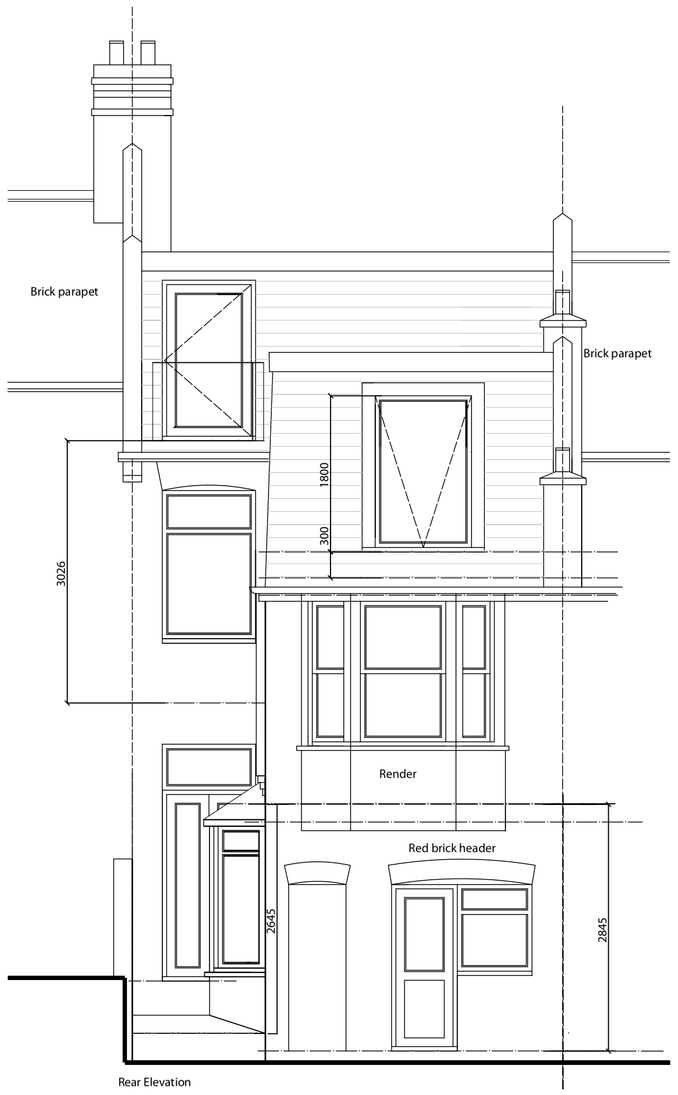

Rear Elevation

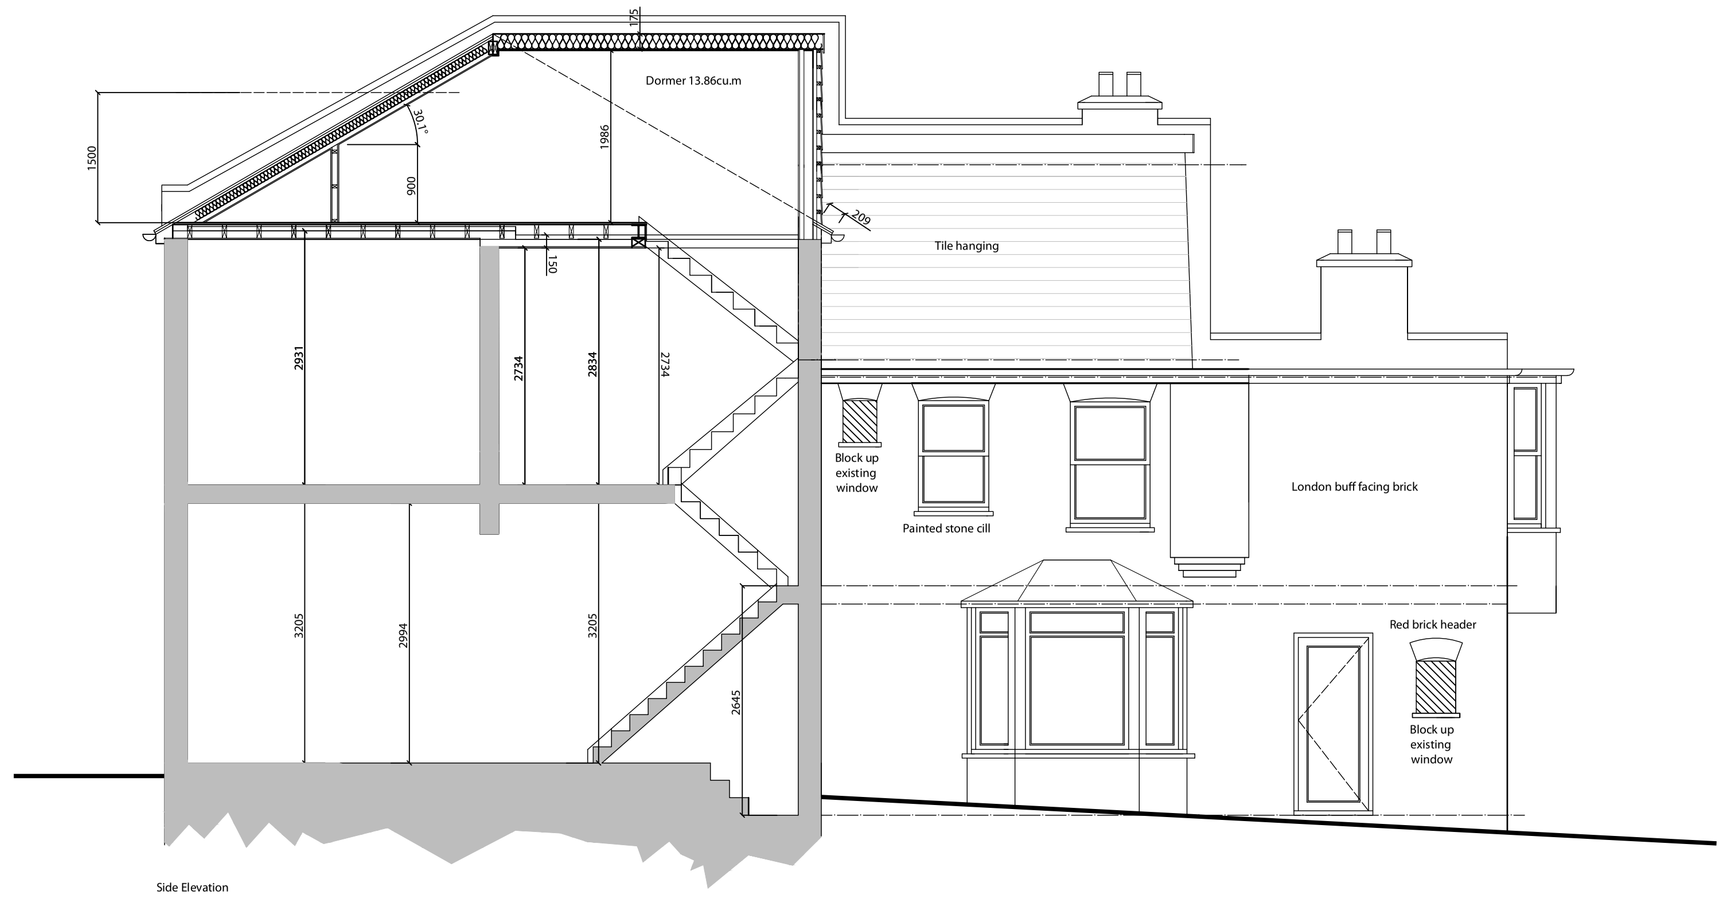

Side Elevation

Rev	Date	Comments

MACDOUGALL ARCHITECTURE

Job

Proposed alterations and extensions at
54 Hewitt Road, London, N8 0BL

Dwg Title

Elevations as existing

Scale	Date	
1:50 @ A1	Dec 2022	
Job No.	**No.**	**Rev.**
107	11	

DISCLAIMER
This drawing was prepared for the Client, Project & Site stated above and for the purposes set out in the Project Particulars.
This drawing is to be read in conjunction with all relevant drawings and specifications.

All measurements are to be checked on site and any discrepancies reported to the MACDOUGALL ARCHITECTURE